


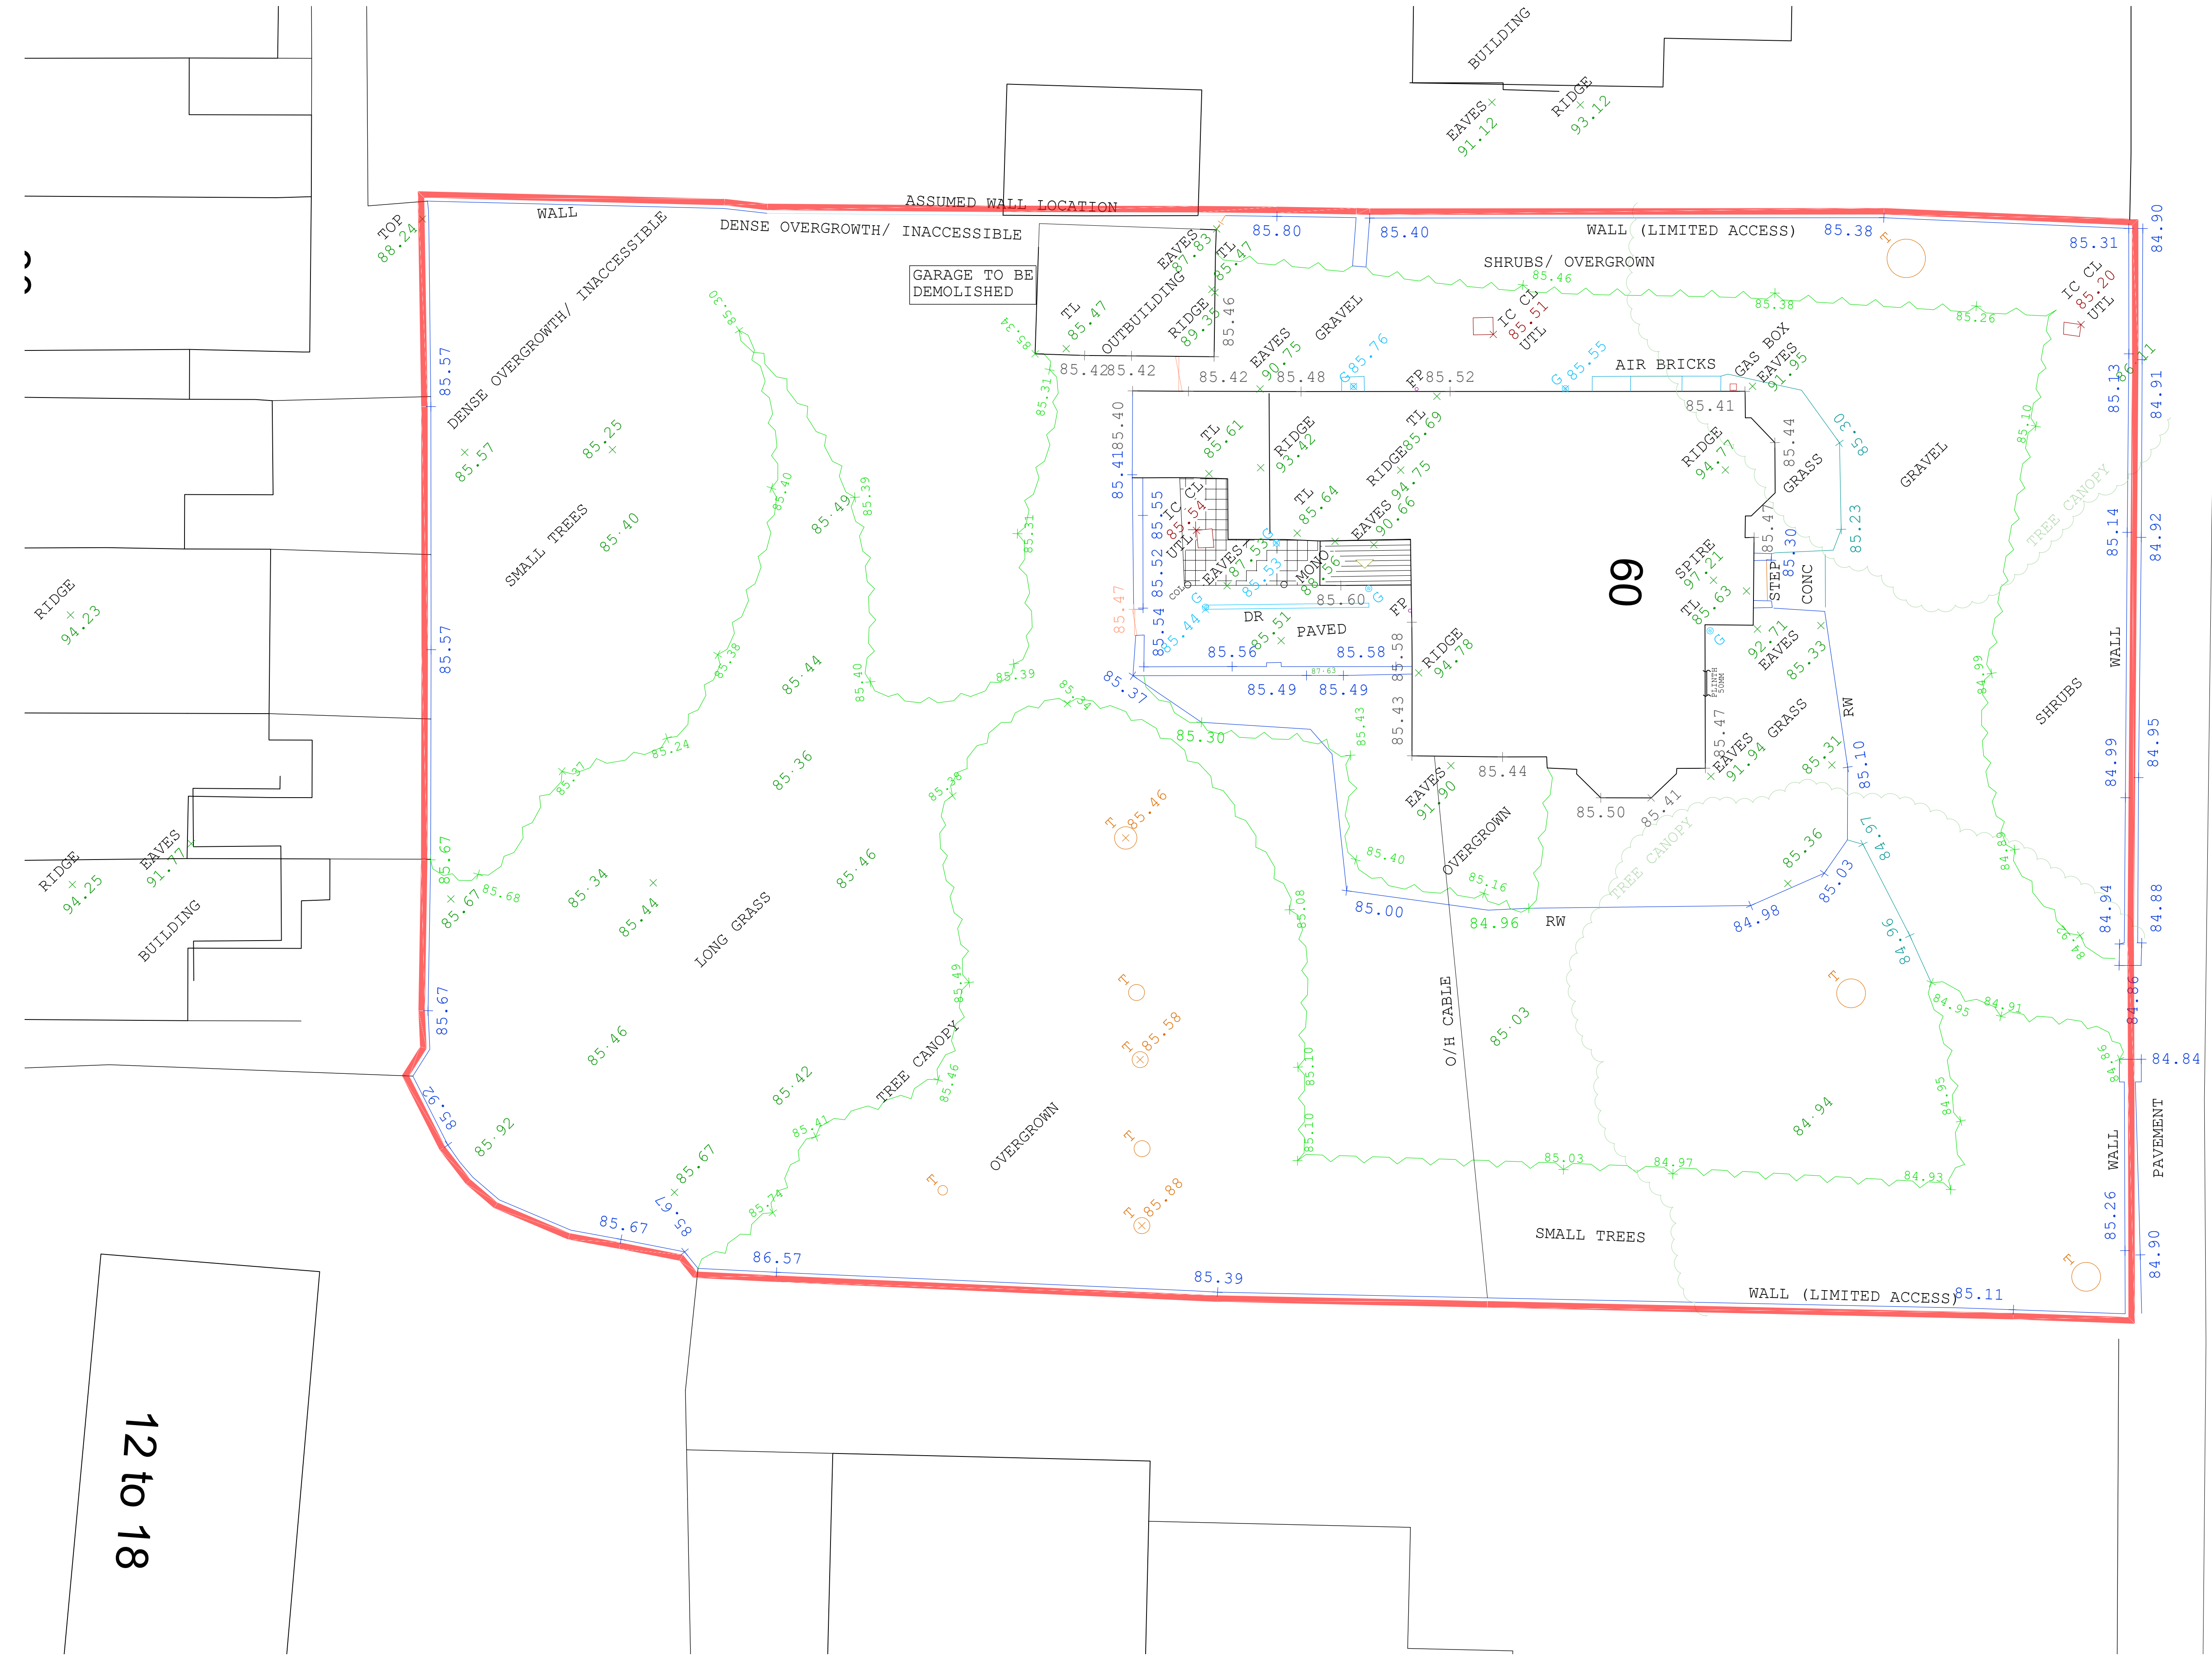

NOTES

Do not scale from drawing, figured dimensions to be used only

All dimensions to be verified on site. Any discrepancies are to be reported to the relevant parties

The content of the drawing remain the copyright of **Architecture (North) Limited**, no reproduction without written consent

NOTES

All levels and highway coordinates or levels are indicative for information purposes only and should be confirmed on site with a highways engineer, to their drawings and setting out, prior to any works commencing. Union Architecture accept no liability for highway design and setting out.

revision	description	drawn	check	date	client
1					Chestnut Healthcare
					address
					9 Grove Road, Wrexham
					proj no.
					19-205

drawn	scale	size
RW	1:100	A1
checked	Site Plan as Existing	
AK		
date		
26/01/21		
status	drawn no.	revision
PLANNING	19-205 SP02	*

revision	description	drawn	check	date	client
1					Chestnut Healthcare
					address
					9 Grove Road, Wrexham
					proj no.
					19-205

drawn	scale	size
RW	1:100	A1
checked	Site Plan as Existing	
AK		
date		
26/01/21		
status	drawn no.	revision
PLANNING	19-205 SP02	*