


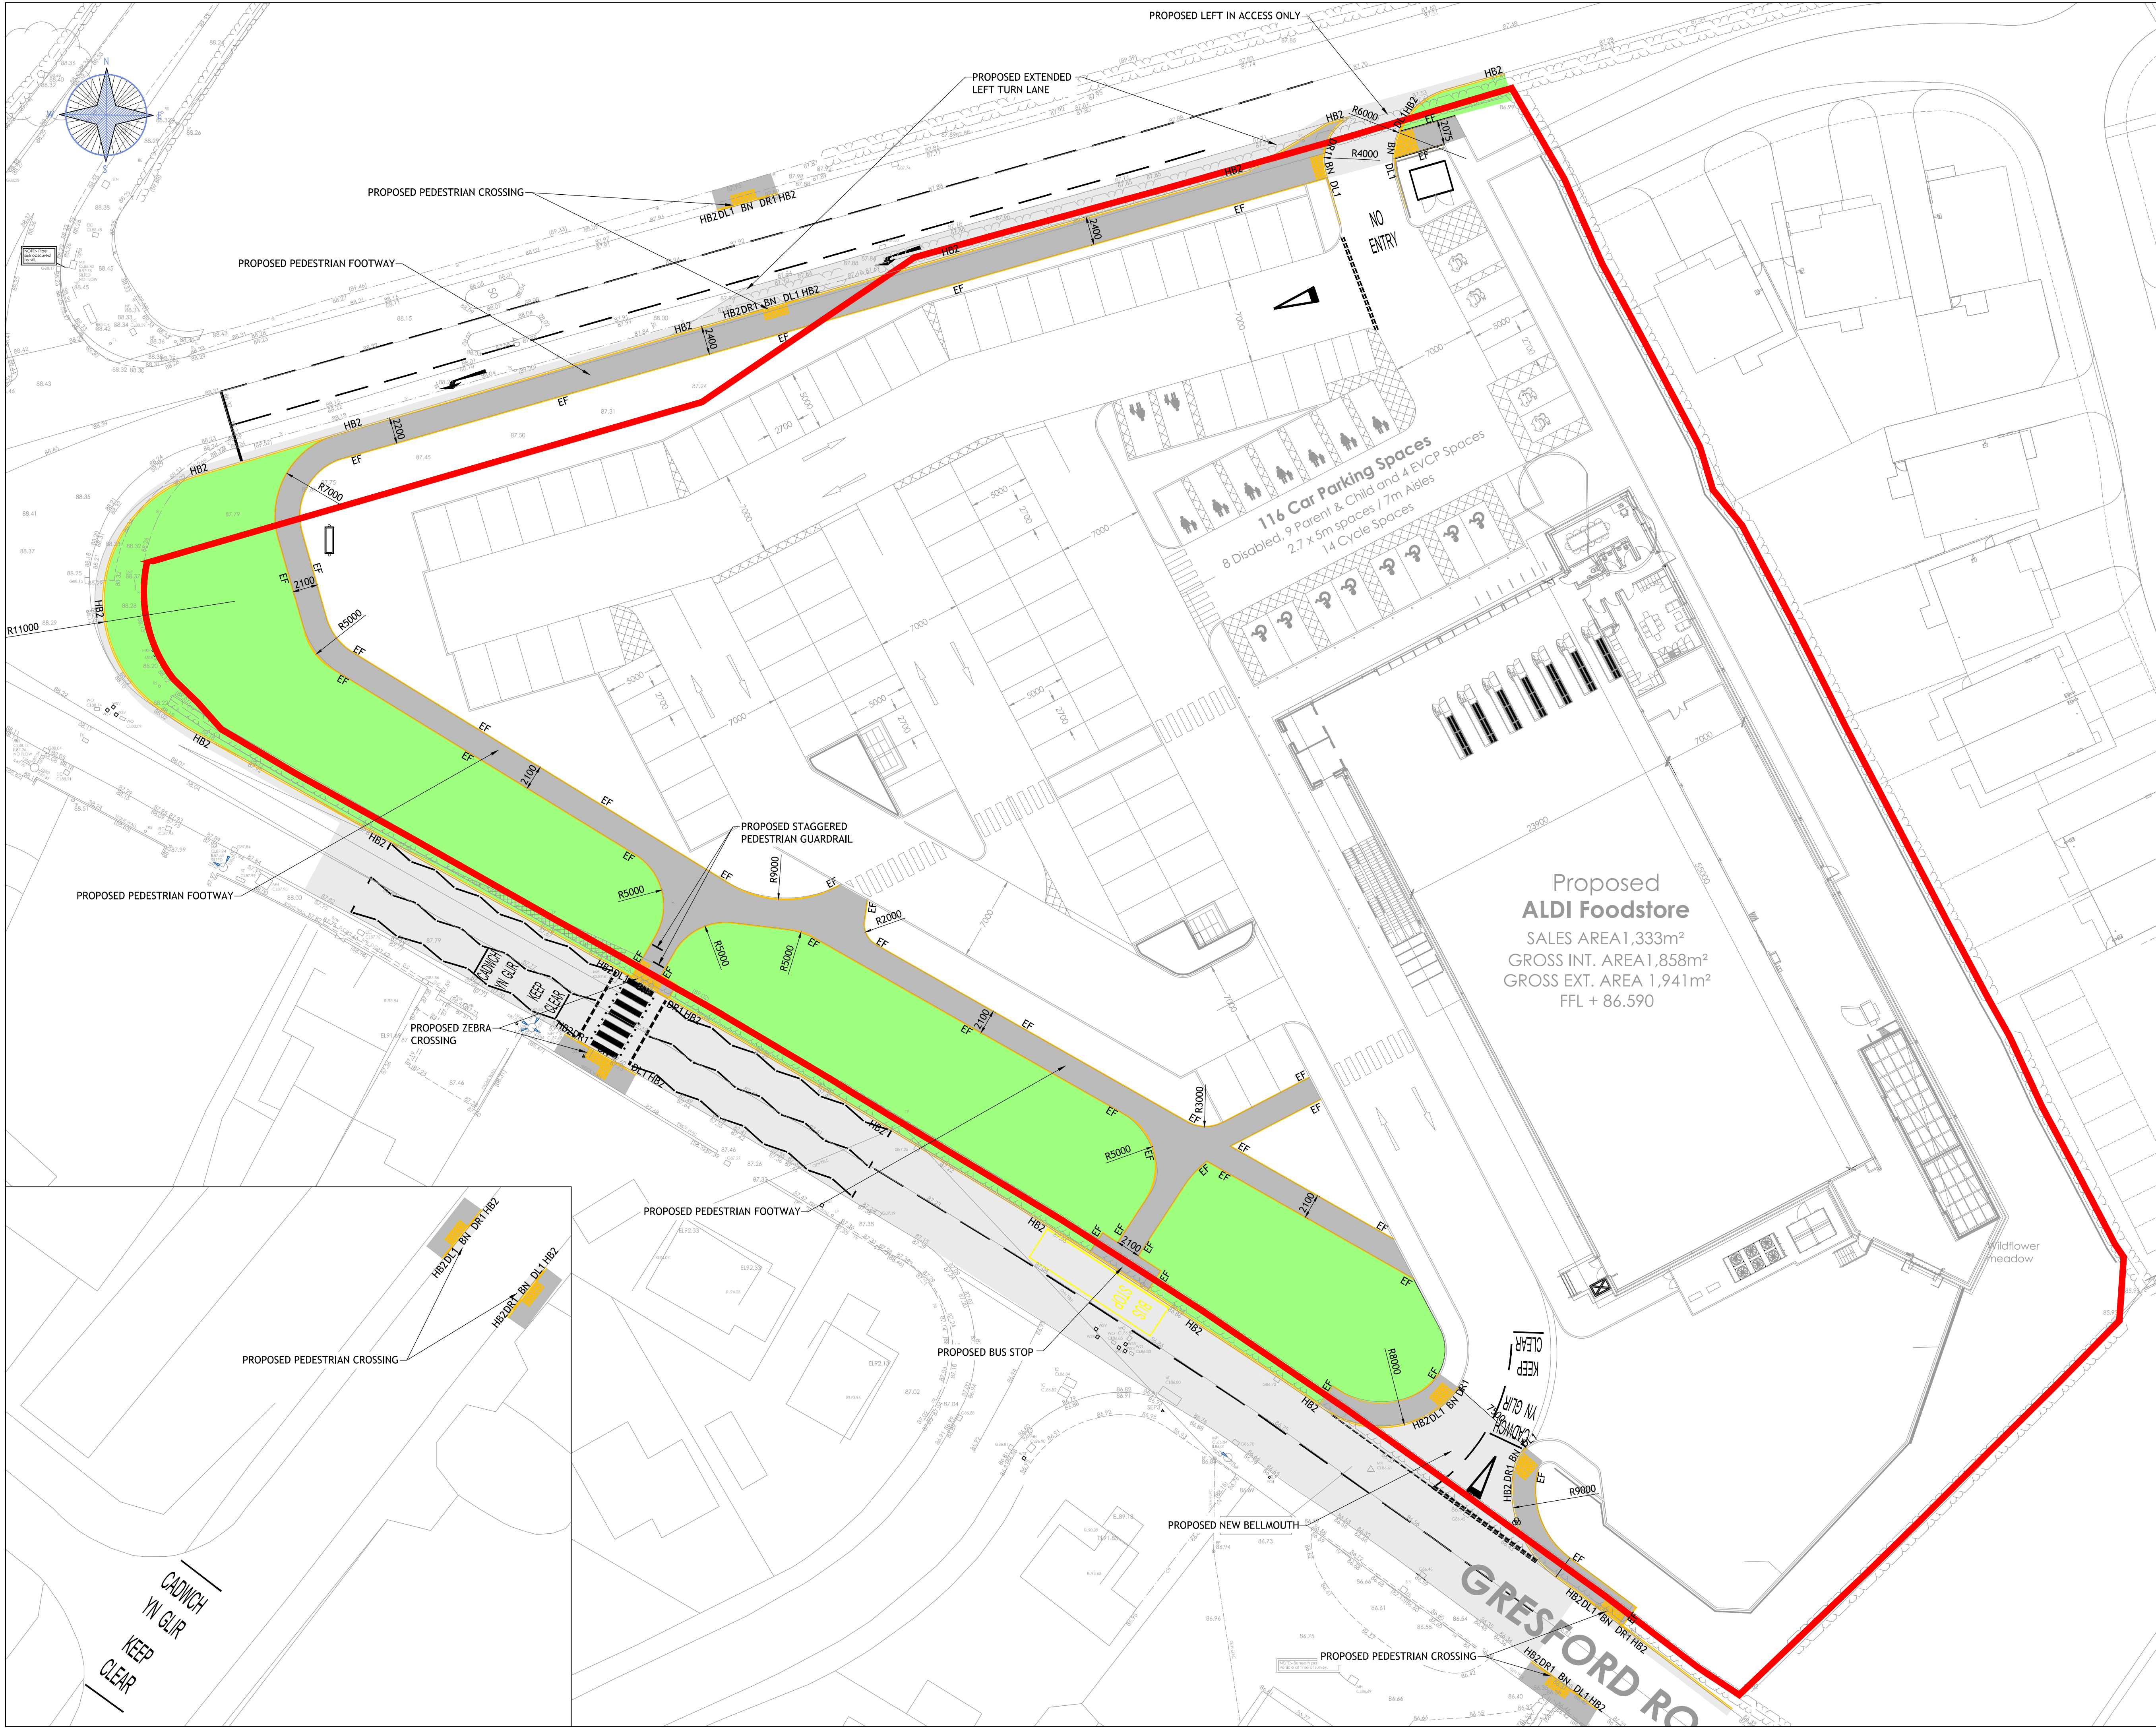

Notes:

- THIS DRAWING IS TO BE READ IN CONJUNCTION WITH ALL OTHER RELEVANT ARCHITECT'S, ENGINEER'S AND SPECIALIST'S DRAWINGS TOGETHER WITH THE APPROPRIATE SPECIFICATION. NOTE LIMESTONE COARSE AGGREGATE SHALL NOT BE USED FOR ASPHALT SURFACE COURSES.
- ALL ASPHALT MIXTURES TO CONFORM TO BS EN 13108. ALL BLOCK PAVING REFERENCES TO CONFORM TO BS 7533

Legend:

	PROPOSED KERB LINE
HB2	125x255 HALF BATTERED KERB
DR1	125x255 HALF BATTERED DROP KERB (RIGHT)
DL1	125x255 HALF BATTERED DROP KERB (LEFT)
BN	125x150 BULLNOSED KERB
EF	50x150 EDGING KERB
	TACTILE BLISTER PAVING (BUFF COLOUR)

P2	26.03.21	LAD	WNIL	PJB
Description:	PRELIMINARY ISSUE	LAD	WNIL	PJB
P1	12.03.21	LAD	WNIL	PJB
Description:	PRELIMINARY ISSUE	LAD	WNIL	PJB
Issue	Date	By	Chkd	Appd

Richmond House, Sandpiper Court, Chester Business Park, Chester, CH4 9QZ
T: 01244 684 900 E: info@tieruk.com www.tierconsult.co.uk

Client:

Project Title:
PROPOSED STORE
GRESFORD ROAD
LLAY

Drawing Title:
SECTION 278
HIGHWAY WORKS
GENERAL ARRANGEMENT

Scale at A1: 1:250	Drawn By: L.A.DRAKE	Start Date: 12.03.2021
Project No: T_21_2402	Drawing Status: PRELIMINARY	
Drawing No: 65-02	Issue: P2	

© Tier Consult