


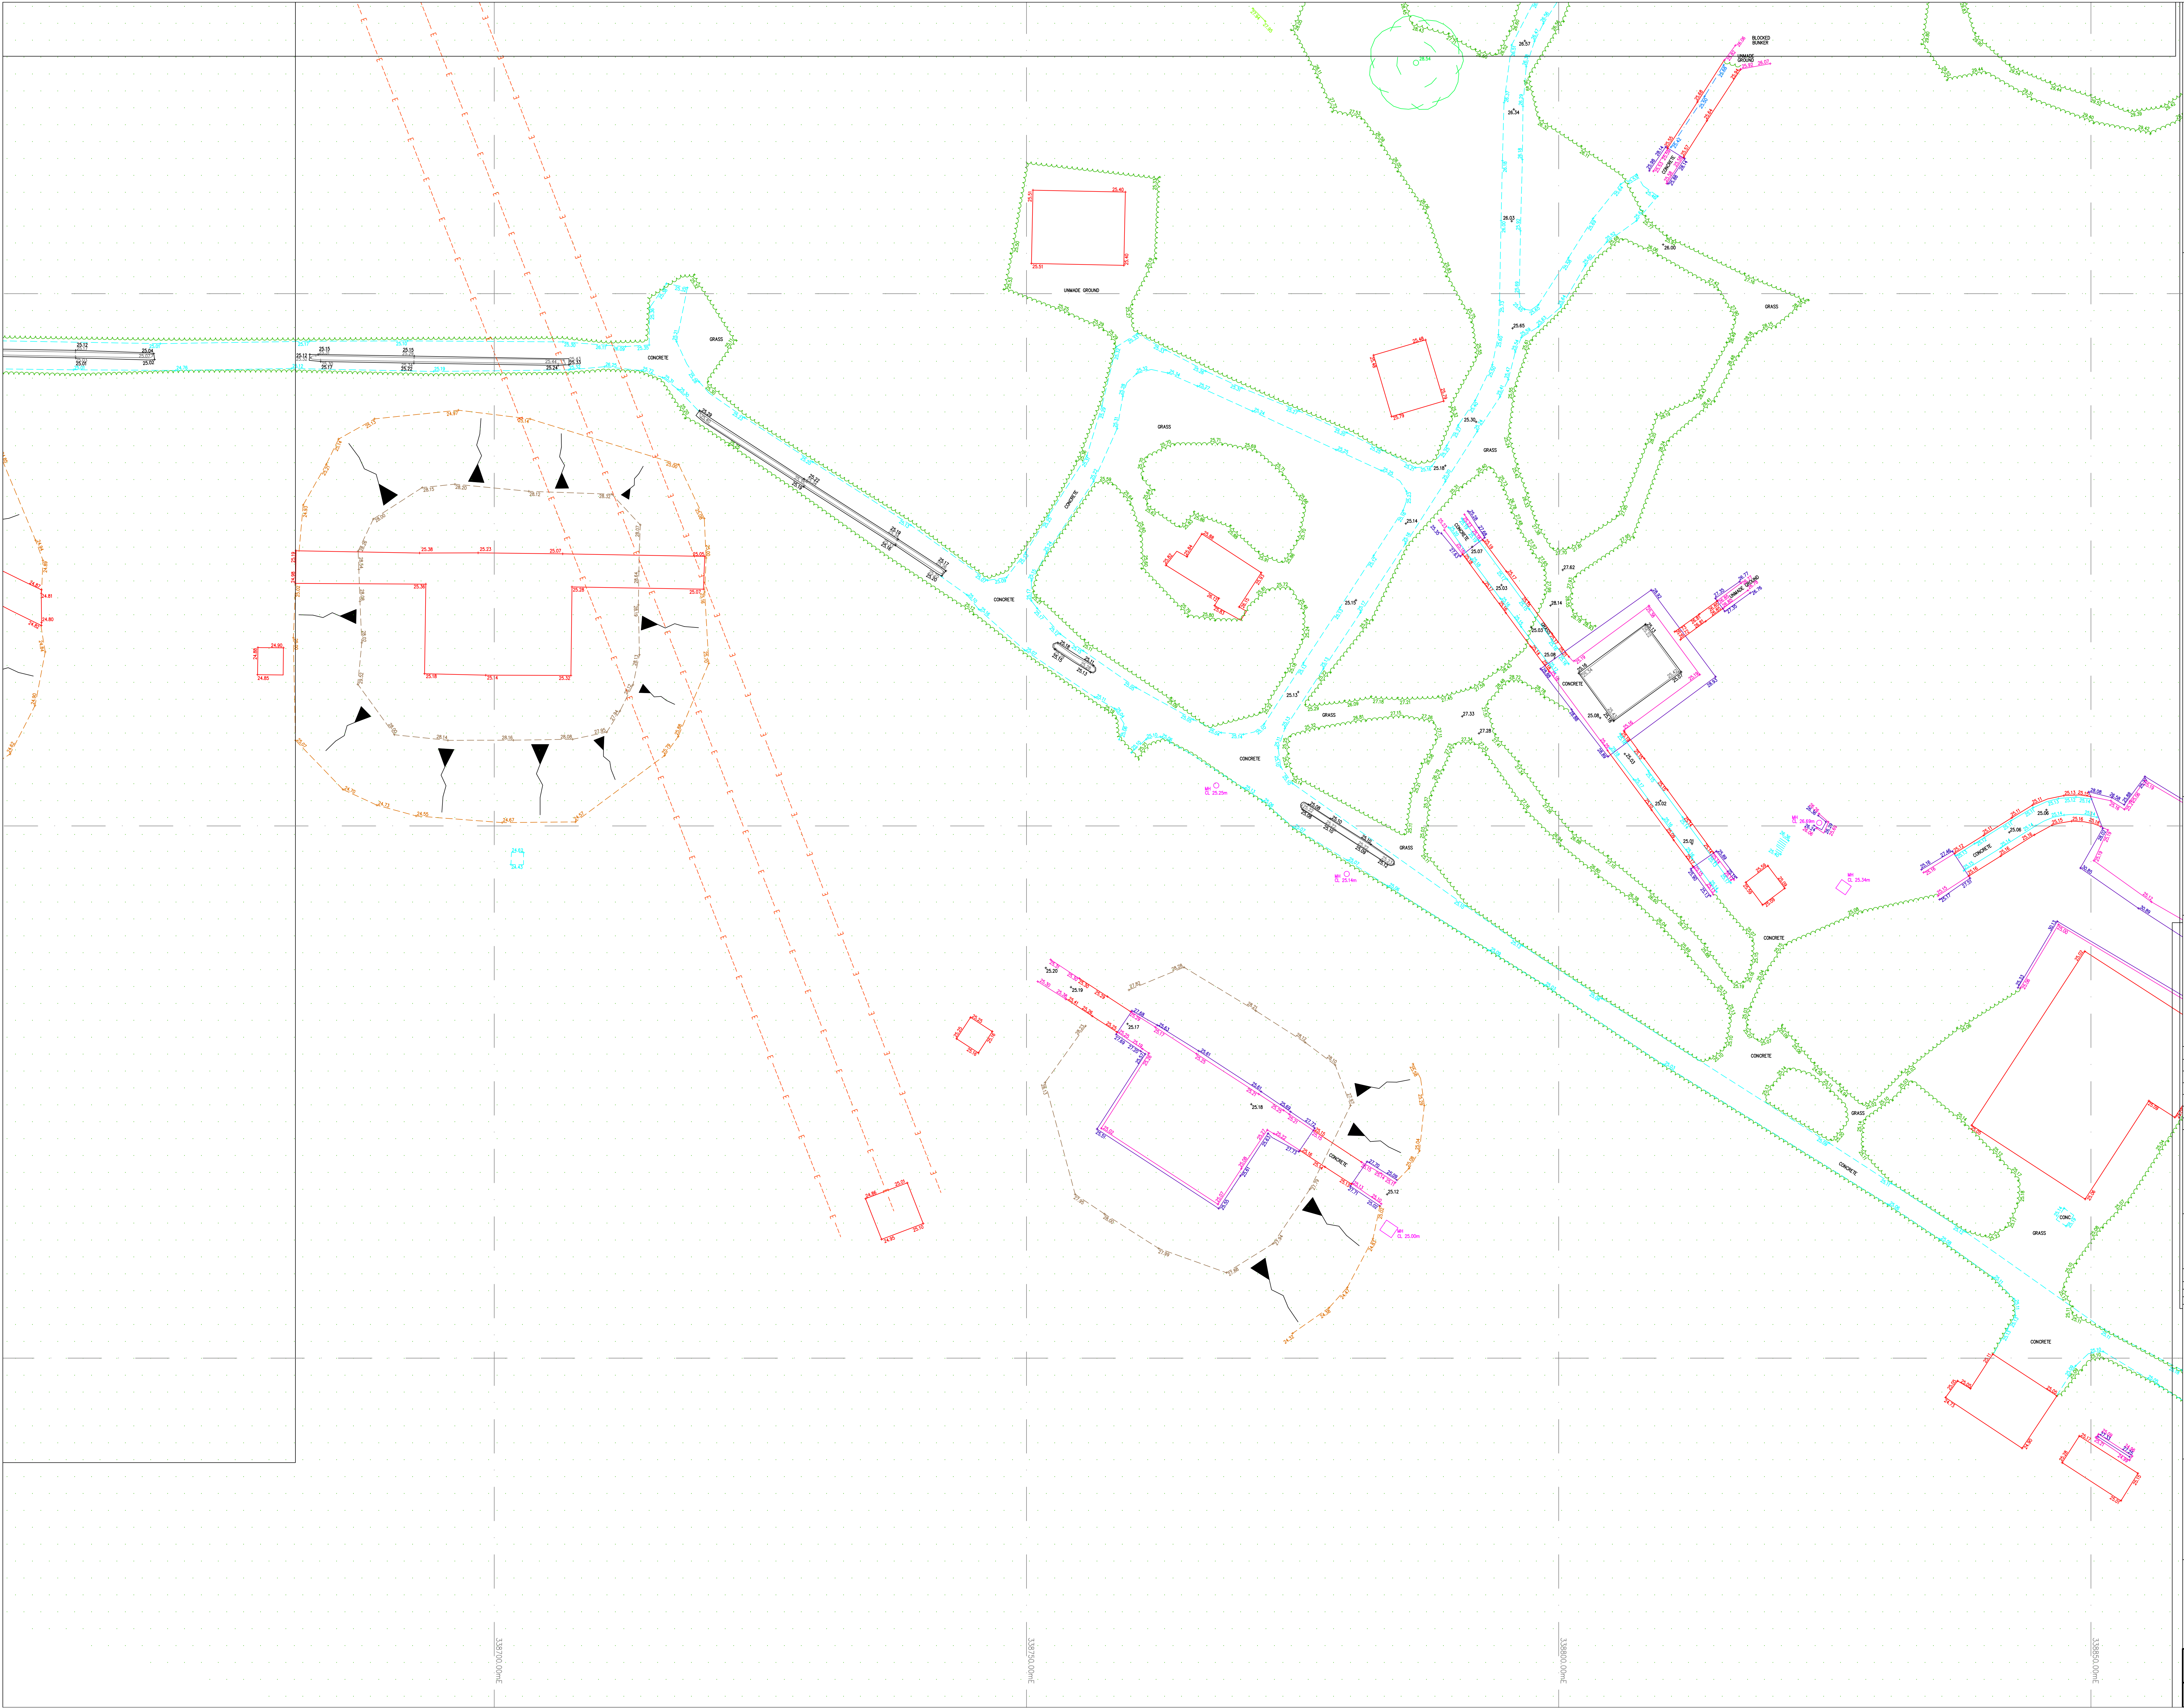

Site Grid North

Symbols/Abbreviations (Where Applicable):

- +AV: AIR VALVE
- +BB: BELISHA BEACON
- BH: BOREHOLE
- +BM: BENCHMARK
- BOL: BOLLARD
- +CAM: CAMERA
- B/S: BUS STOP
- +CS: CABLE STAY
- C/TV: C.A.T.V INSPECTION CHAMBER
- +CBOX: ELECTRICITY BOX, CABLE BOX, ETC.
- CCTV: C.C.T.V CAMERA
- +C.PIT: CATCH PIT
- EC: ELECTRICITY COVER
- EP: ELECTRICITY POLE
- +ER: EARTH ROD
- +FH: FIRE HYDRANT
- FP: FLAG POLE
- G: GULLY
- G: GULLY (ROUND)
- +GV: GAS VALVE
- IC: INSPECTION COVER (SQUARE)
- IC: INSPECTION COVER (ROUND)
- +IL: INVERT LEVEL
- +KO: KERB OUTLET
- LC: LETTER BOX
- L.C: LIGHTING COLUMN
- LP: LAMP POST
- LP/BS: LAMP POST/BUS STOP
- MH: MANHOLE (SQUARE)
- MH: MANHOLE (ROUND)
- +MKR: MARKER
- P: POST
- +RE: RIDDING EYE
- +R/S: ROAD SIGN
- +S/P: SIGN POST
- +SNP: STREET NAME PLATE
- +ST: STOP TAP
- +SV: STOP VALVE
- +TCB: TELEPHONE CALL BOX
- +TL: TRAFFIC LIGHT
- TP: TELEGRAPH POLE
- TP/EP: TELEGRAPH POLE/ELECTRIC POLE
- +T/C: TELECOM INSPECTION COVER
- +WO: WATER OUTLET
- +WM: WATER METER
- ×: GATE
- ×: DEFINED POINT
- : CONTROL POINT
- : TREE (CONIFEROUS)
- : TREE (DECIDUOUS)
- : FOLIAGE
- : HEDGE
- DPC 99.99m: DAMP PROOF COURSE LEVEL
- EL 99.99m: EAVES LEVEL
- FL 99.99m: FLOOR LEVEL
- RL 99.99m: RIDGE LEVEL
- SL 99.99m: SOFFIT LEVEL
- TL 99.99m: THRESHOLD LEVEL

FENCE DESCRIPTIONS:

- B/W: BARBED WIRE FENCE
- C/B: CLOSE BOARDED FENCE
- C/L: CHAIN LINK FENCE
- C/P: CHESTNUT PALING FENCE
- CONC/P: CONCRETE PANEL FENCE
- I/R: IRON RAILING FENCE
- P/R: POST AND RAIL FENCE
- P/W: POST AND WIRE FENCE
- P/C: POST AND CHAIN FENCE
- S/PAL: STEEL PALISADE FENCE
- S/B: SAFETY BARRIER
- T/PAL: TIMBER PALISADE FENCE

SITE LAYOUT:

Revision Information

Rev	Date	Description
1		
2		

INFORMATION

1) Ordnance Survey co-ordinates and level are derived from OSTN02 and OSGM02, transformed from WGS84.

2) Copyright of this drawing remains the property of PM Surveys UK Ltd. Do not scale from this drawing. In the event of any discrepancy, refer query to PM Surveys UK Ltd.

NOTES

Ordnance Survey Bench Mark Used	Location	Type	Value (m)
1			
2			

PM SURVEYS UK

PM Surveys UK Ltd

Unit 4, Expressway Business Park

Station Road, Queensferry

Flintshire, CH15 2TF

Tel: 01244 821777 Fax: 01244 821002

Email: info@pmsurveys.co.uk

Client Info

Cefn Park Estate

Cefn Road

Wrexham

LL13 9TT

Tel:

Email:archie@cefnpark.co.uk

Project

The Oak, Wrexham Industrial Estate

Topographical Survey

Project No	Sheet: A0	Surveyed By: C.J.A.L.II
PMS16131	Scale: 1:200	Drawn By: JW
		Approved By: PM

Dwg	Issued: 14/12/16
PMS16131-07	