

Ballswood Quarry

Aim of Proposals:

To avoid the sterilisation of mineral within the Permitted Planning Permission Boundary (Application Boundary)

Please note: this plan represents a combination of the proposals, including both working and restoraton, and should not be read that these would all take place at the same time.

Due to the geological nature of the site, Areas A, B and C are to be worked concurrently to ensure suitable product splits and blending opportunities of both sands and gravels is possible.


An extensive drilling exercise took place in 2019 which has been geologically assessed to identify the location, nature and quality of remaining mineral contained within the Permitted Planning Boundary (Application Boundary).

The summary of the remaining on-site Sand and Gravel being:

Remaining mineral contained within the permitted phasing boundaries (Phases 1 to 5)	1,100,000 tonnes
Area A	300,000 tonnes
Area B	780,000 tonnes
Area C	490,000 tonnes
Total Additional Mineral Estimate	1,570,000 tonnes

Note: all proposals are contained within the existing permitted planning boundary

Section 73 Planning Application - Strategic Proposals Plan

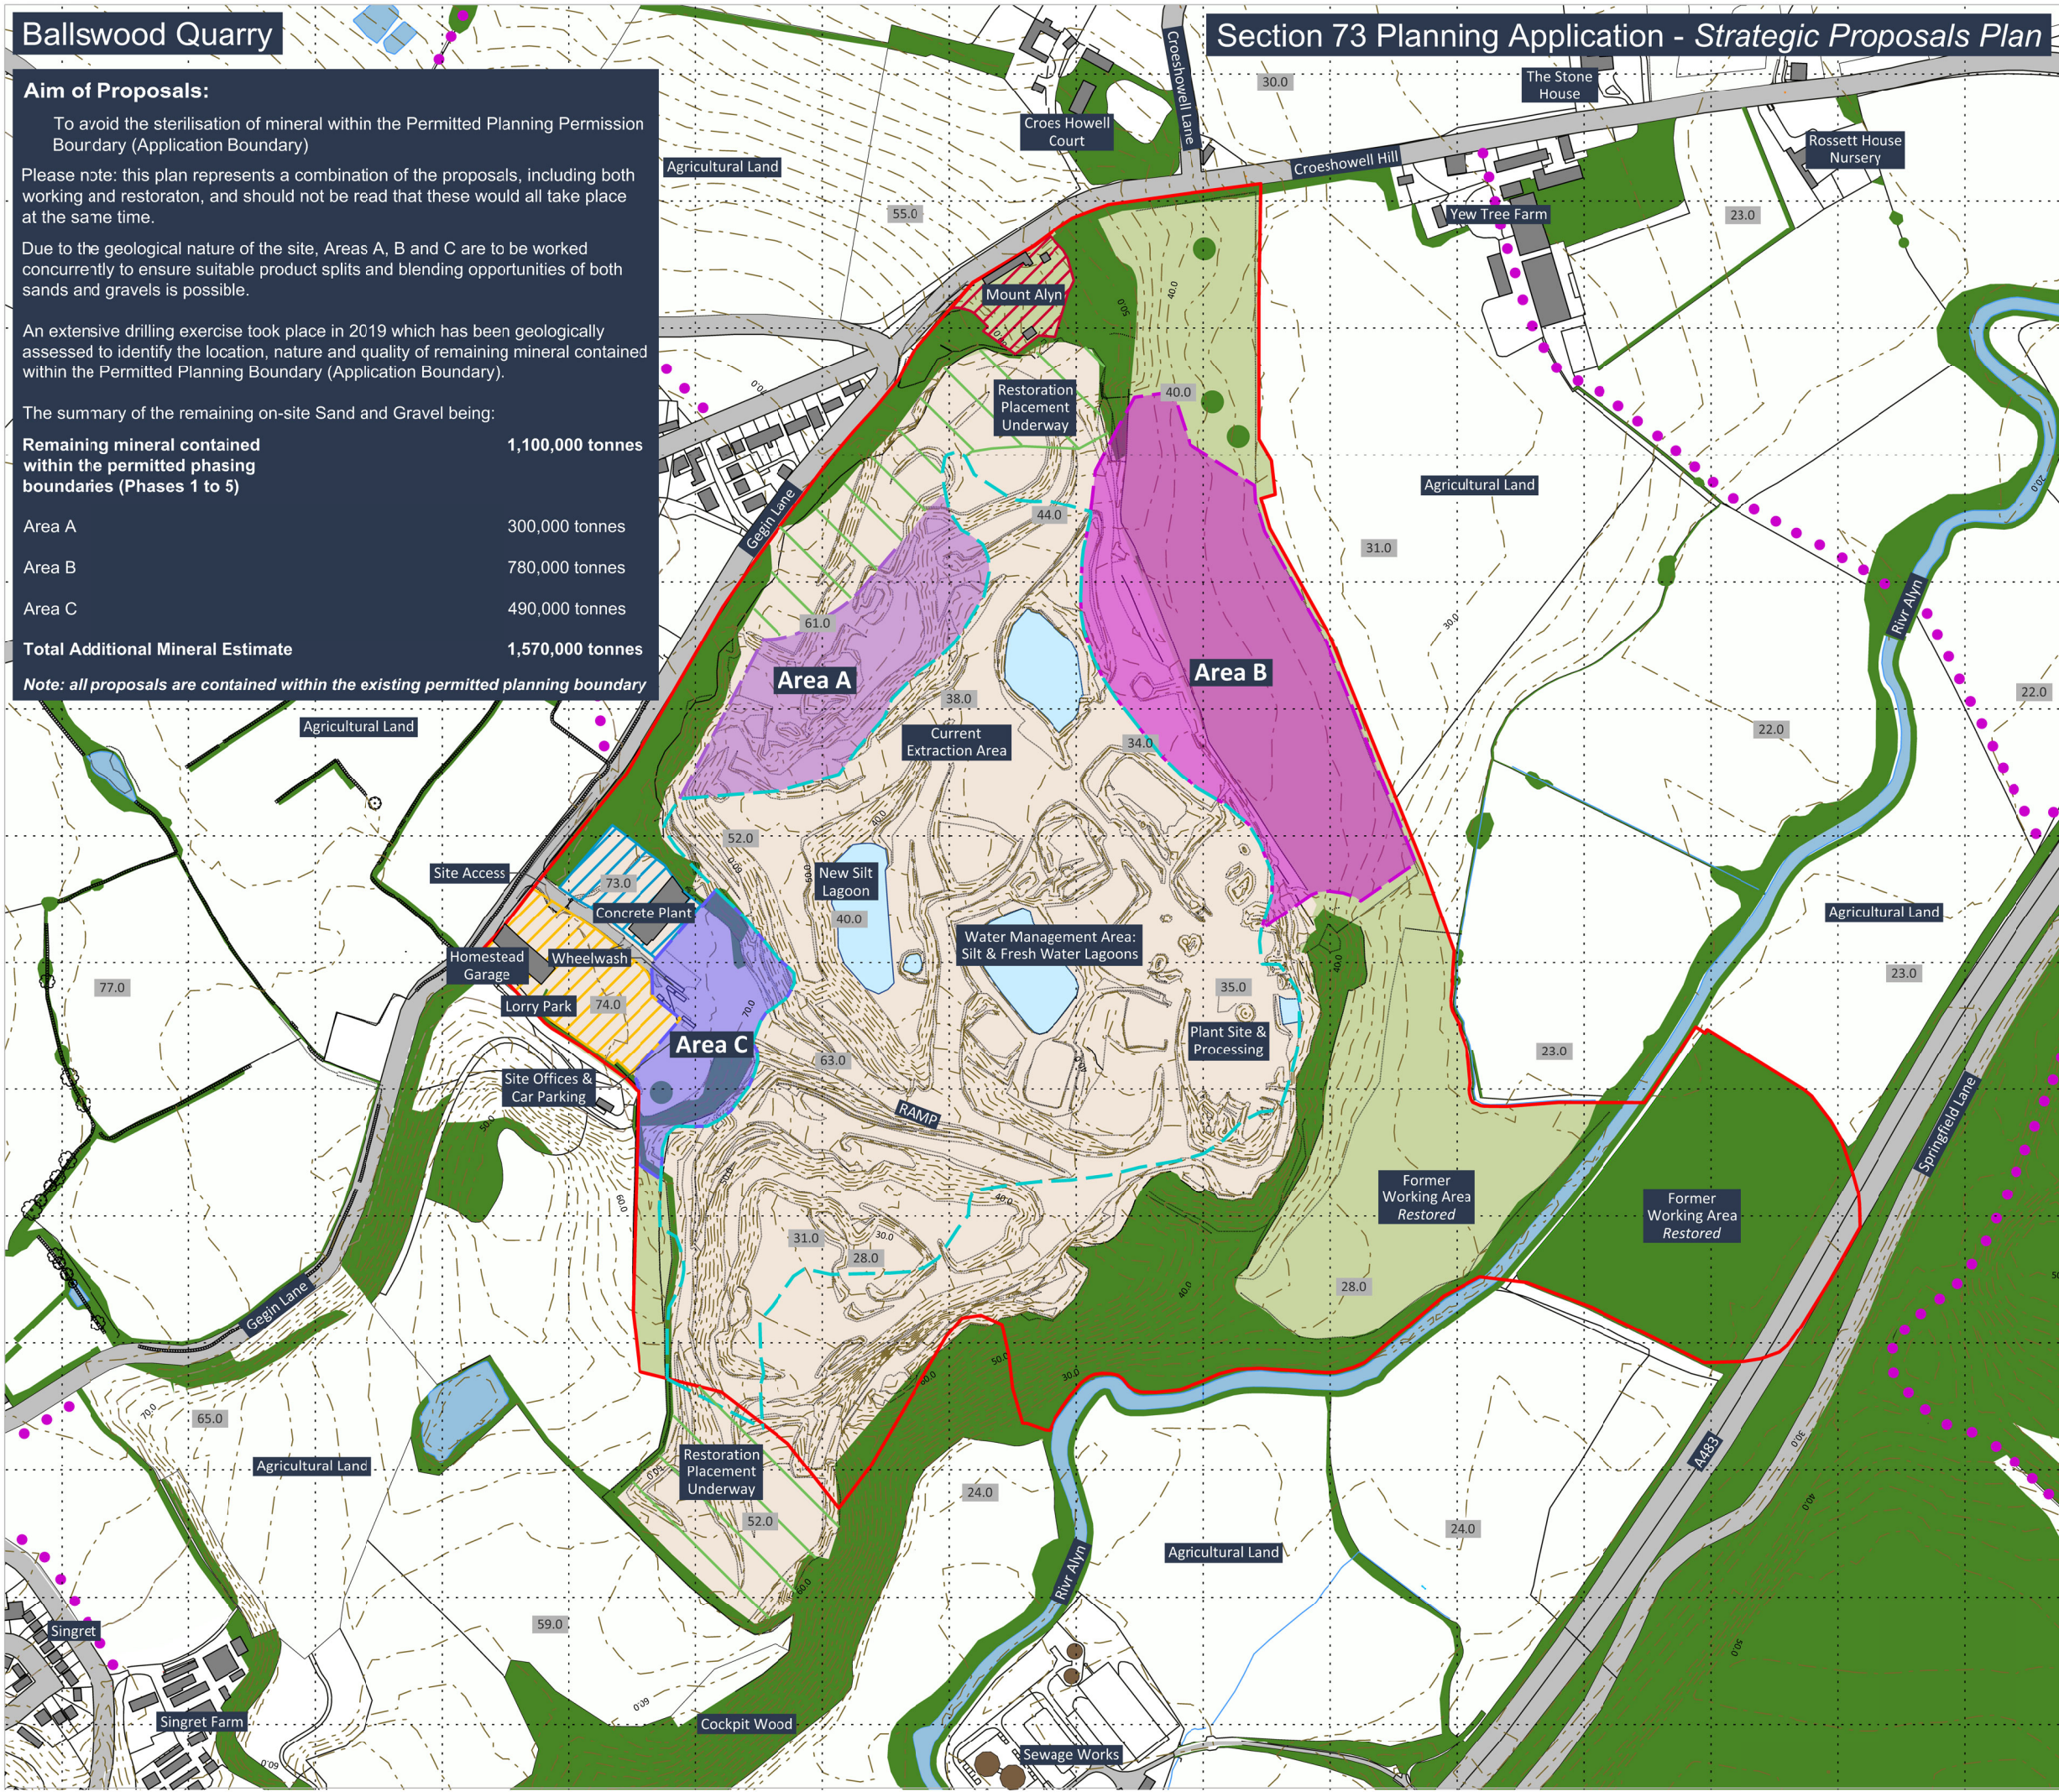

LEGEND

- Planning Permission Boundary
 - Permitted Limit of Extaction
 - Quarry Operational Land
 - Current Restoration Areas
 - Homestead Garage
 - Mount Alyn
 - Concrete Batching Plant
 - Agricultural Land within the Application Boundary
 - Contours (2m) and Spot Heights
 - Surrounding Water Bodies
 - Existing Woodland, Trees, Shrubs and Hedgerows
 - Existing Buildings, Structures, Roads and Tracks
 - Public Rights of Way (PROW)
 - Proposals**
 - Proposed Additional Extraction Areas (A to C)
 - Operational Waterbodies / Lagoons
- Note: all proposals are contained within the existing permitted planning boundary*

CHESHIRE & NORTH WALES SAND & GRAVEL LTD.

PROJECT:
Ballswood Quarry - Section 73 Application

TITLE:
Proposals Plan

REF NO:
KD.BLWQ.1.D.003A

DATE:
March 2021

SCALE:
1:5,000 @ A3

STATUS:
FINAL