


2021 - 3.4 - TSB-EX-LE4 - LE6 - STAND ALONE WEB ADDRESS

2D Elevations

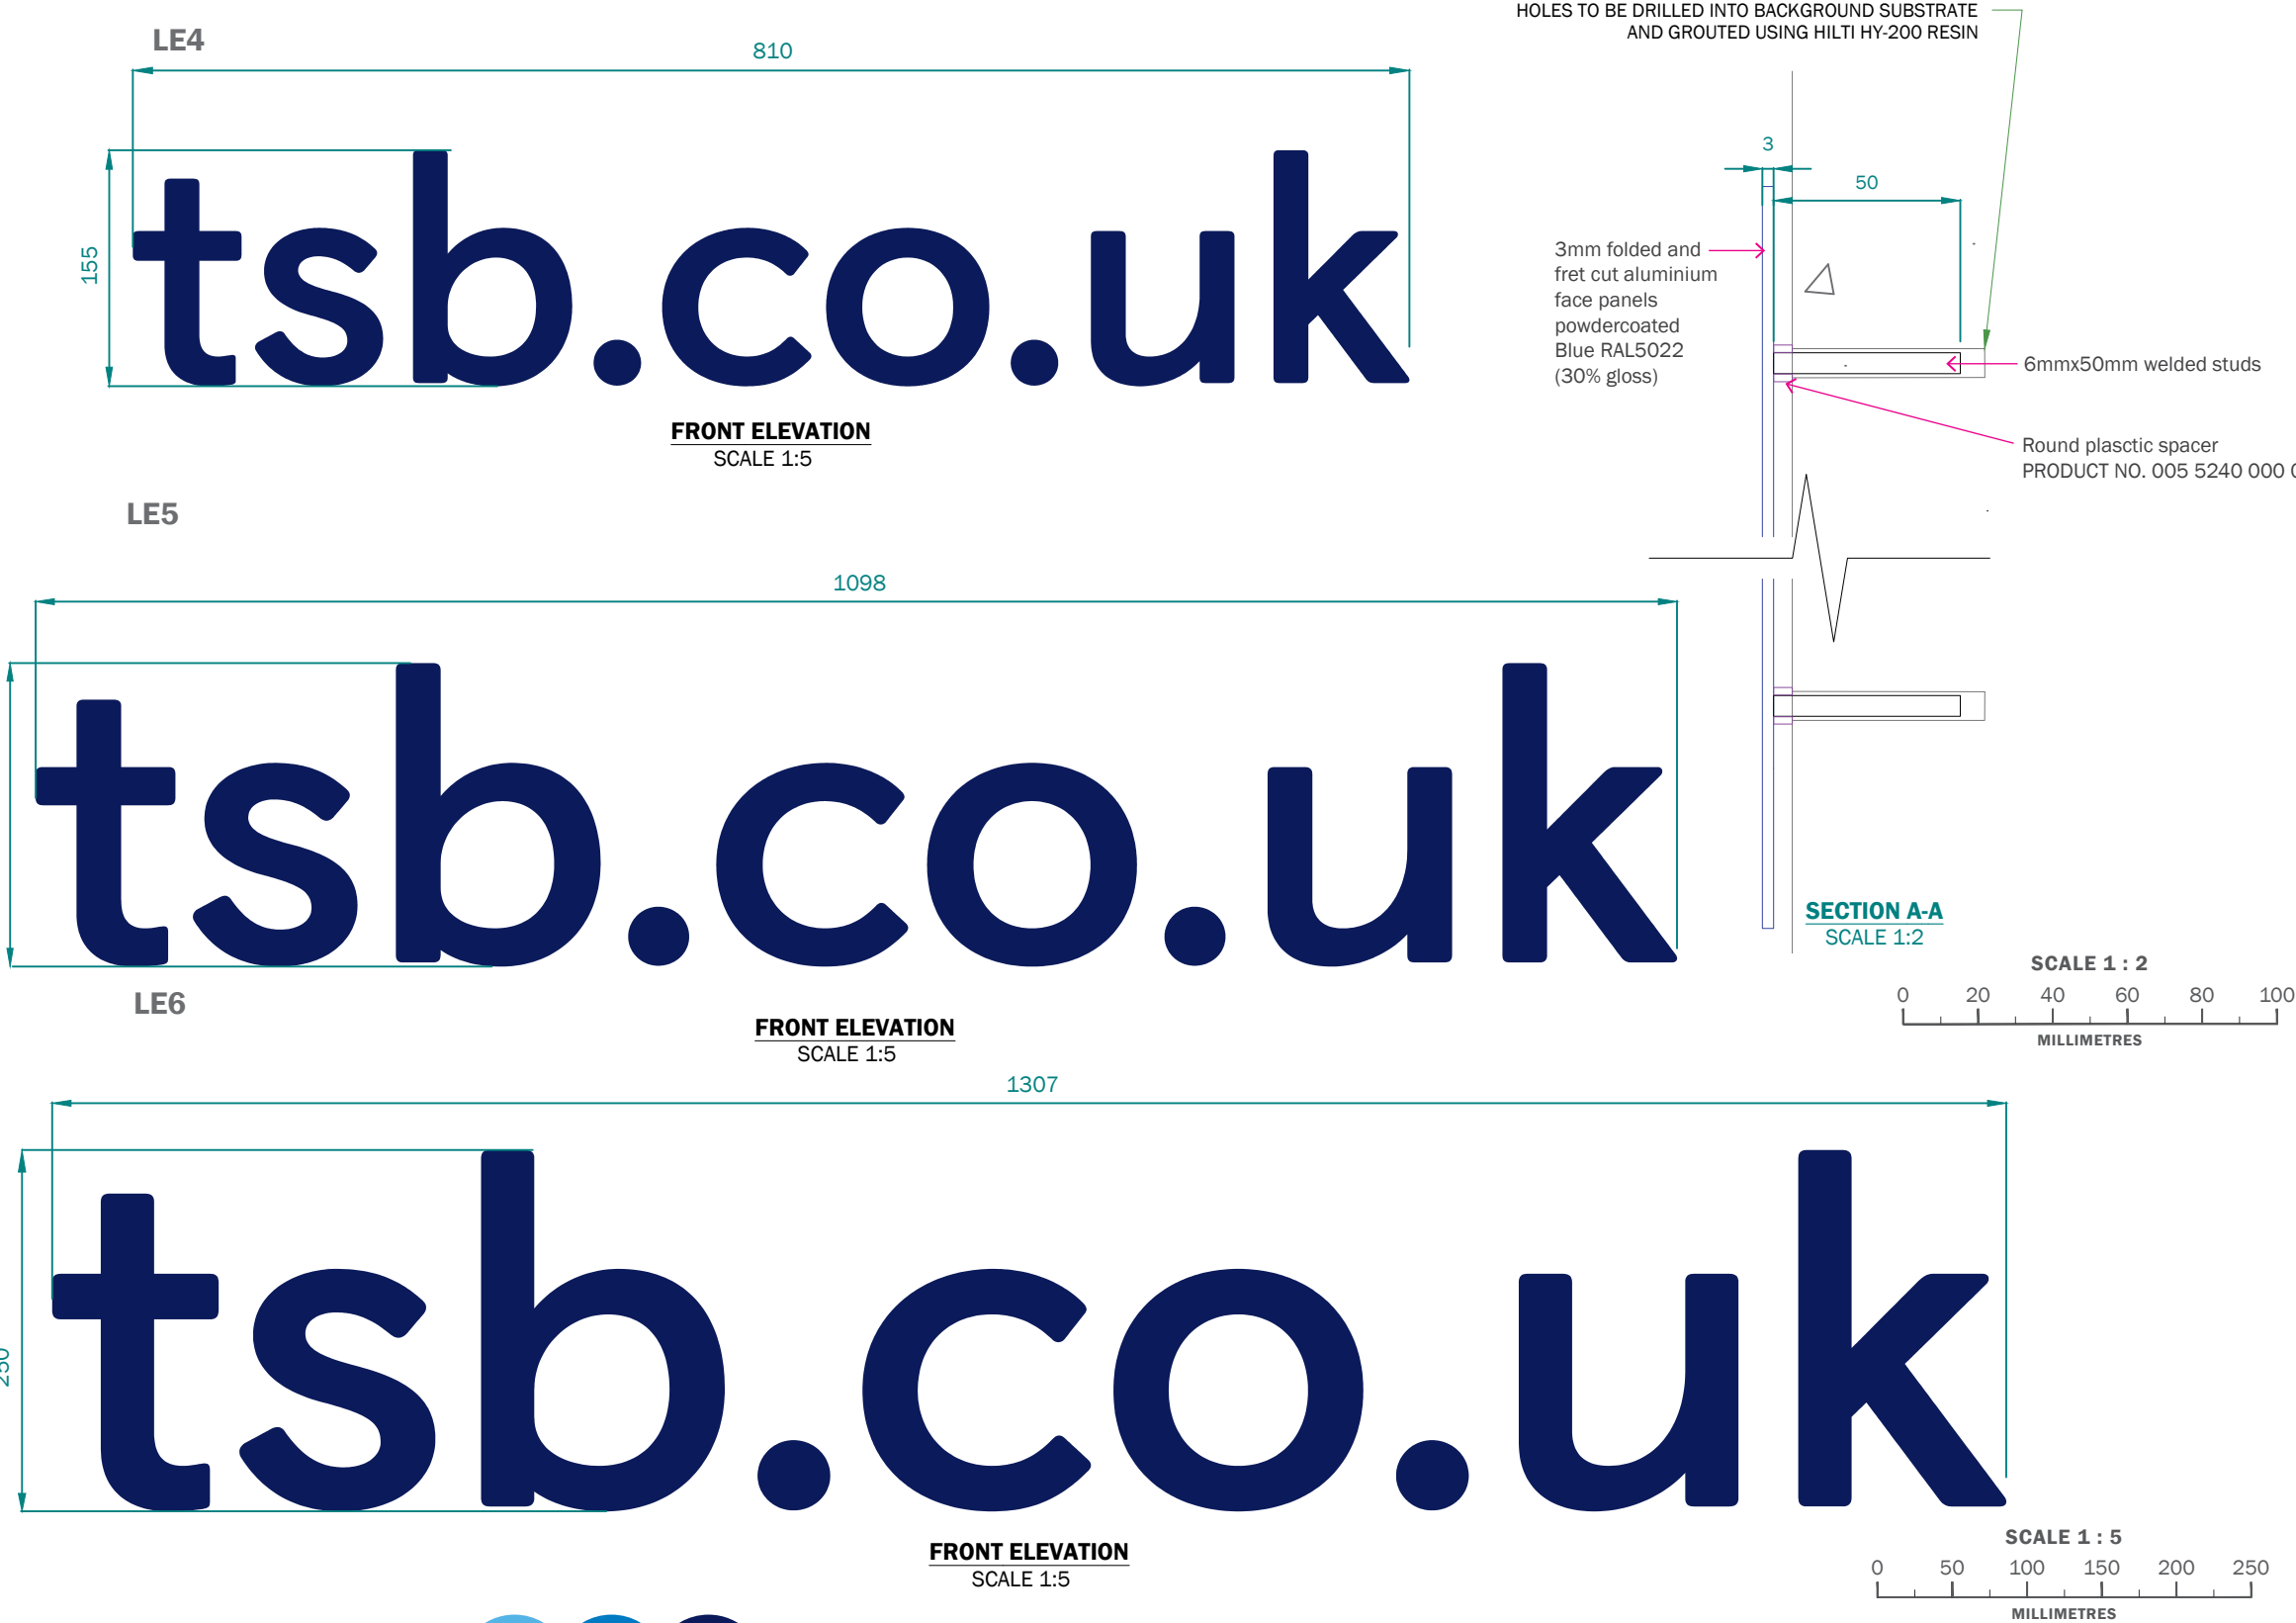

GENERAL SPECIFICATION

Letters cut from 3mm aluminium powdercoated Blue RAL 5002, 30% gloss) and have 6mm studs welded to the rear.
Round plastic spacer to be placed between letters and the substrate background.

Hilti HY-200 resin to be used to grout the studs into substrate.

COLOUR REFERENCE



NON ILLUMINATED |

RELATED SHORT CODES

CD-TSB-EX-LE4
CD-TSB-EX-LE5
CD-TSB-EX-LE6

FURTHER GUIDANCE

Please read this manual and related CAD drawings in conjunction with:
TSB External Signage application guidelines

ISSUE 19 FOR PRODUCTION REV G : 16.04.21

