


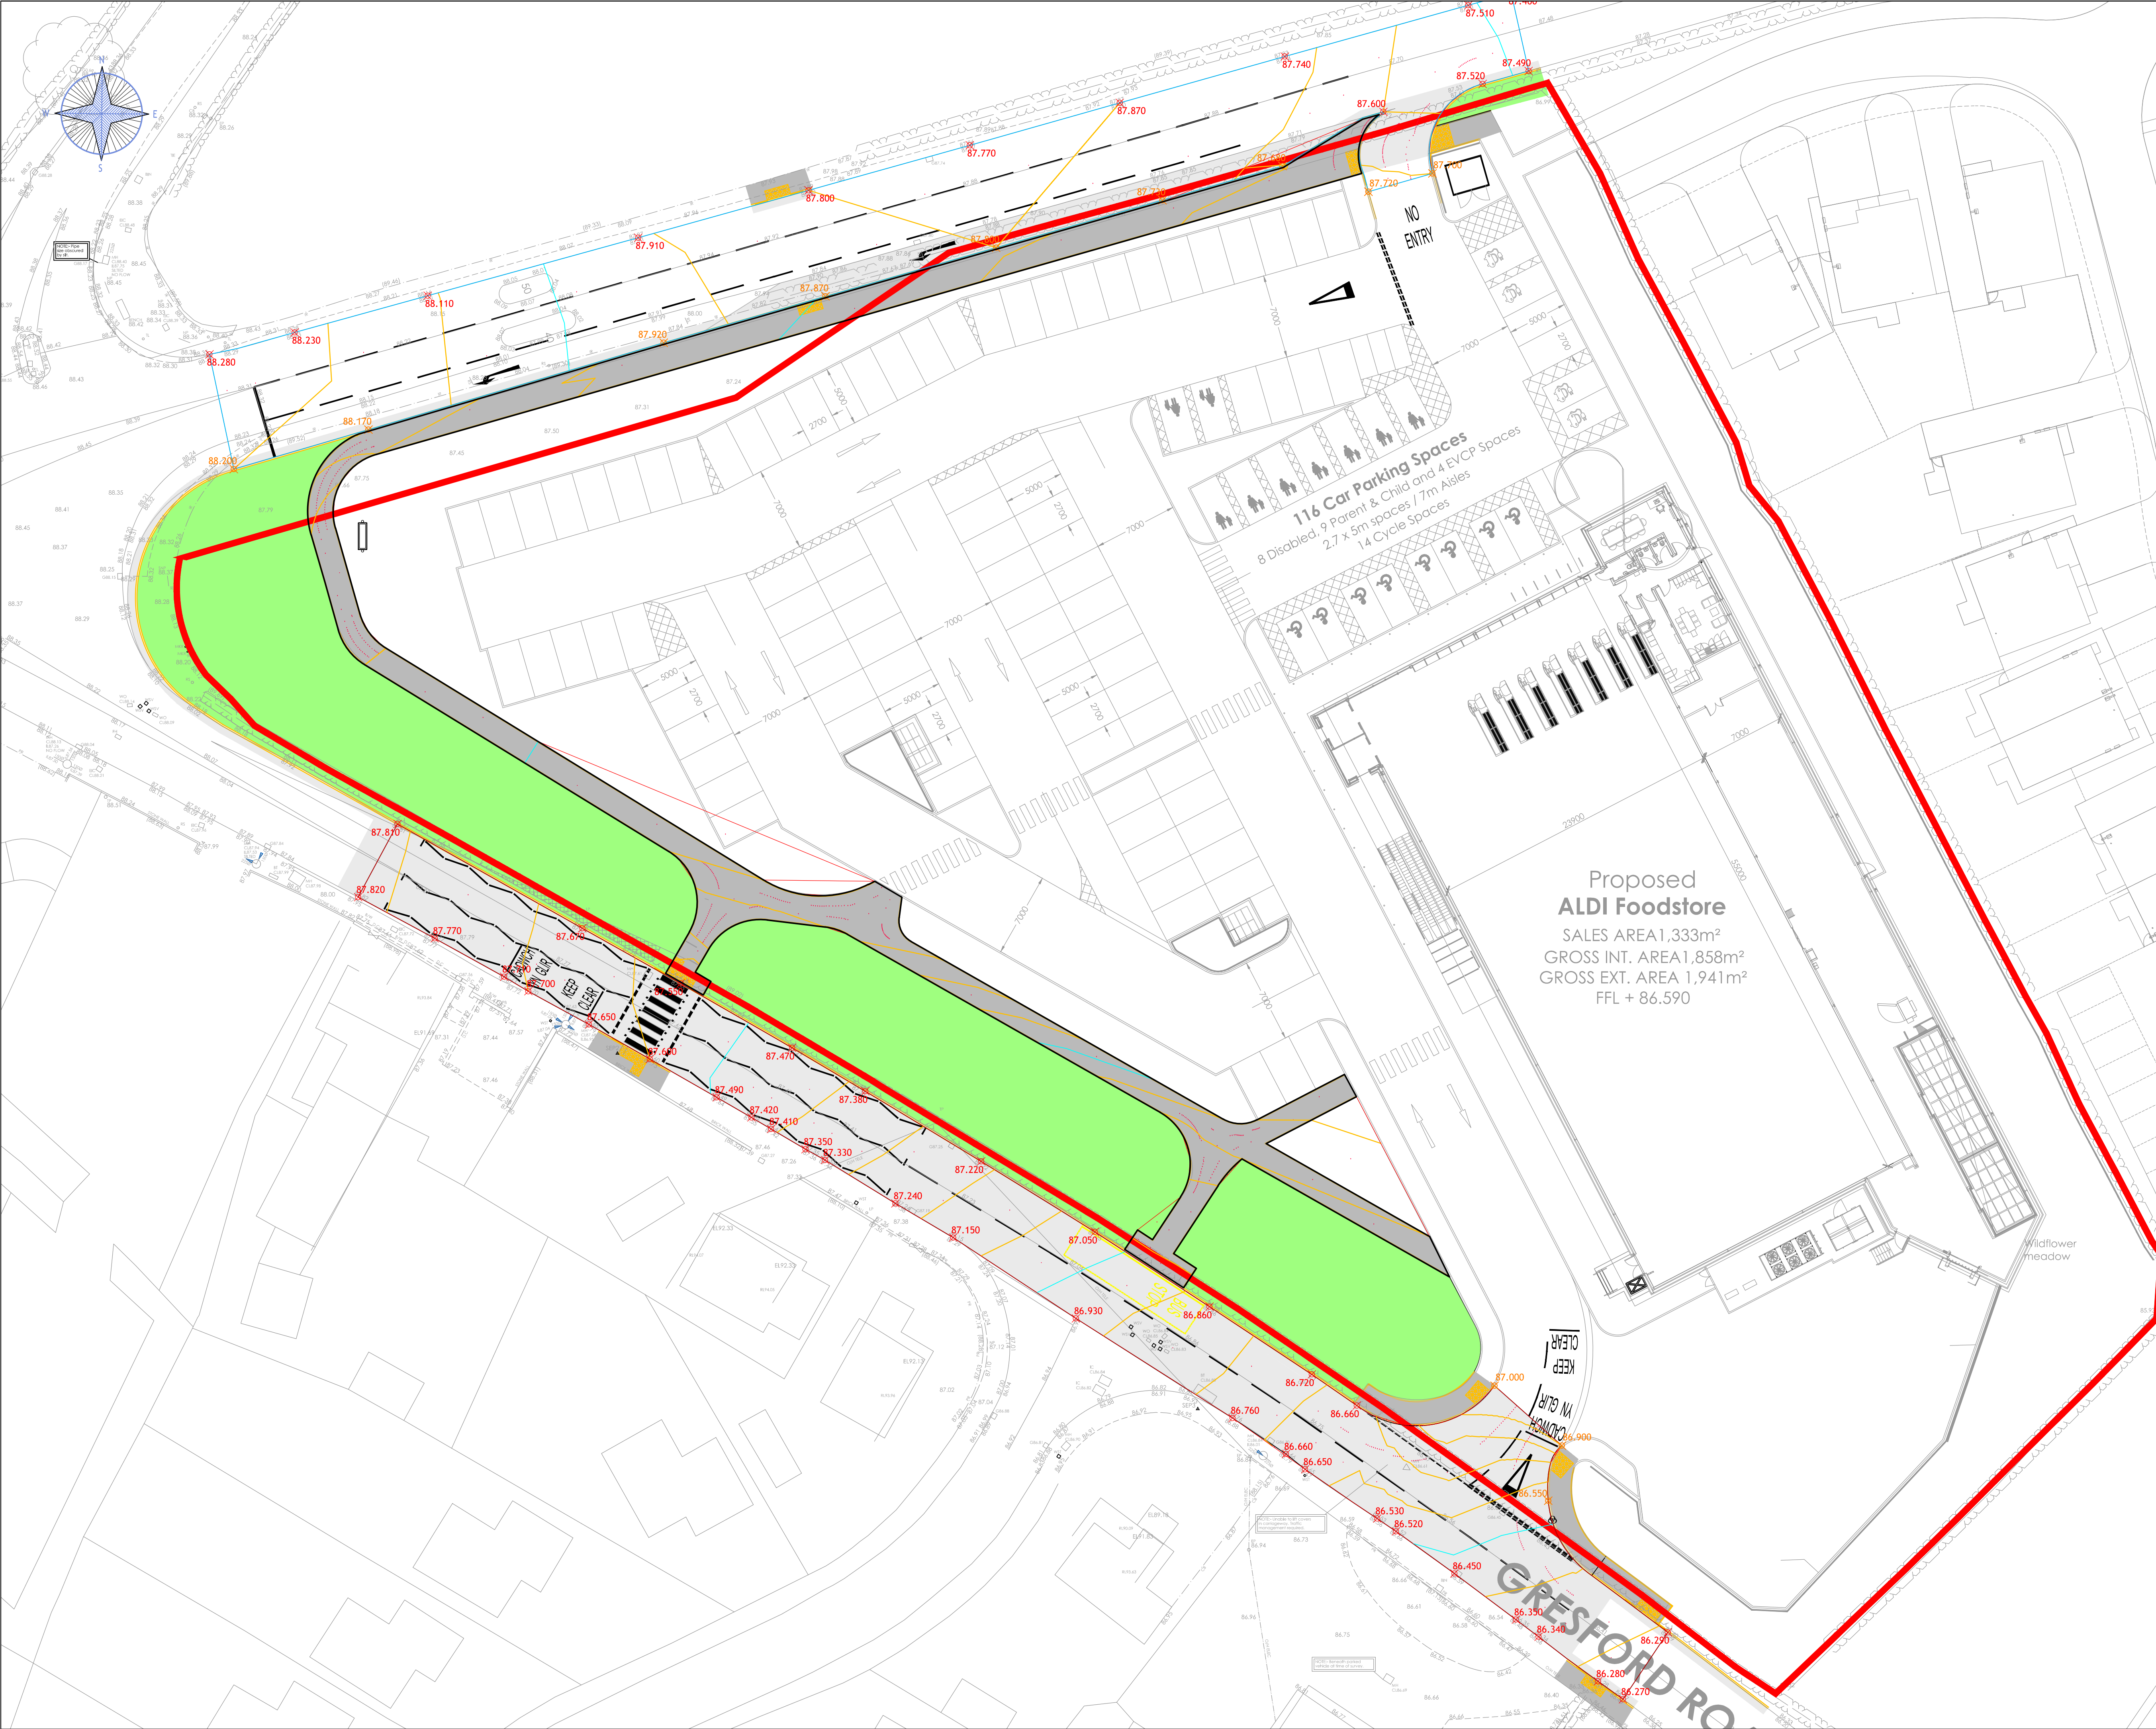

Notes:

- THIS DRAWING IS TO BE READ IN CONJUNCTION WITH ALL OTHER RELEVANT ARCHITECT'S, ENGINEERS AND SPECIALISTS' DRAWINGS TOGETHER WITH THE APPROPRIATE SPECIFICATION.
- IT IS THE CONTRACTORS RESPONSIBILITY TO CHECK ALL DIMENSIONS ON SITE. DIMENSIONS MUST NOT BE SCALED FROM THIS DRAWING. ANY DISCREPANCIES TO BE BROUGHT TO THE IMMEDIATE ATTENTION OF THE ARCHITECT IN WRITING.
- ALL DIMENSIONS ARE IN MILLIMETRES, UNLESS NOTED OTHERWISE.
- ALL LEVELS ARE IN METRES, UNLESS NOTED OTHERWISE.
- THE CONTRACTOR SHALL IMPLEMENT AND MAINTAIN THROUGHOUT THE DURATION OF THE CONTRACT A FULL TRAFFIC MANAGEMENT SYSTEM TO ENSURE SAFE PASSAGE OF VEHICLES/PEDESTRIANS IN THE VICINITY OF THE WORKS. ALL TRAFFIC SIGNS, SIGNALS, BARRIERS ETC. SHALL BE IN ACCORDANCE WITH CHAPTER 8 OF THE TRAFFIC SIGNS MANUAL.
- ALL KERBS TO BE INSTALLED TO BE INSTALLED WITH 125mm FACE TO ACCESS ROADS.
- UNLESS STATED OTHERWISE ALL CARRIAGEWAY LEVELS ARE TO REMAIN AS EXISTING.

Legend:

- PROPOSED KERB LINE
- INTERPOLATED EXISTING LEVEL TO BE MAINTAINED
- PROPOSED CARRIAGEWAY LEVEL
- PROPOSED BACK OF FOOTWAY LEVEL

P1	26.03.21	LAD	WNL	PJB
Description: PRELIMINARY ISSUE				
Issue	Date	By	Chkd	App'd

Richmond House, Sandpiper Court, Chester Business Park, Chester, CH4 9QZ
T: 01244 684 900 E: info@tieruk.com www.tierconsult.co.uk

Client:

Project Title:
**PROPOSED STORE
GRESFORD ROAD
LLAY**

Drawing Title:
**SECTION 278
HIGHWAY WORKS
LEVELS**

Scale at A1: 1:250	Drawn By: L.A.DRAKE	Start Date: 12.03.2021
Project No: T_21_2402	Drawing Status: PRELIMINARY	
Drawing No: 65-04	Issue: P1	

© Tier Consult