





Example of hit and miss fence.



Post and rail fence above gabion baskets.

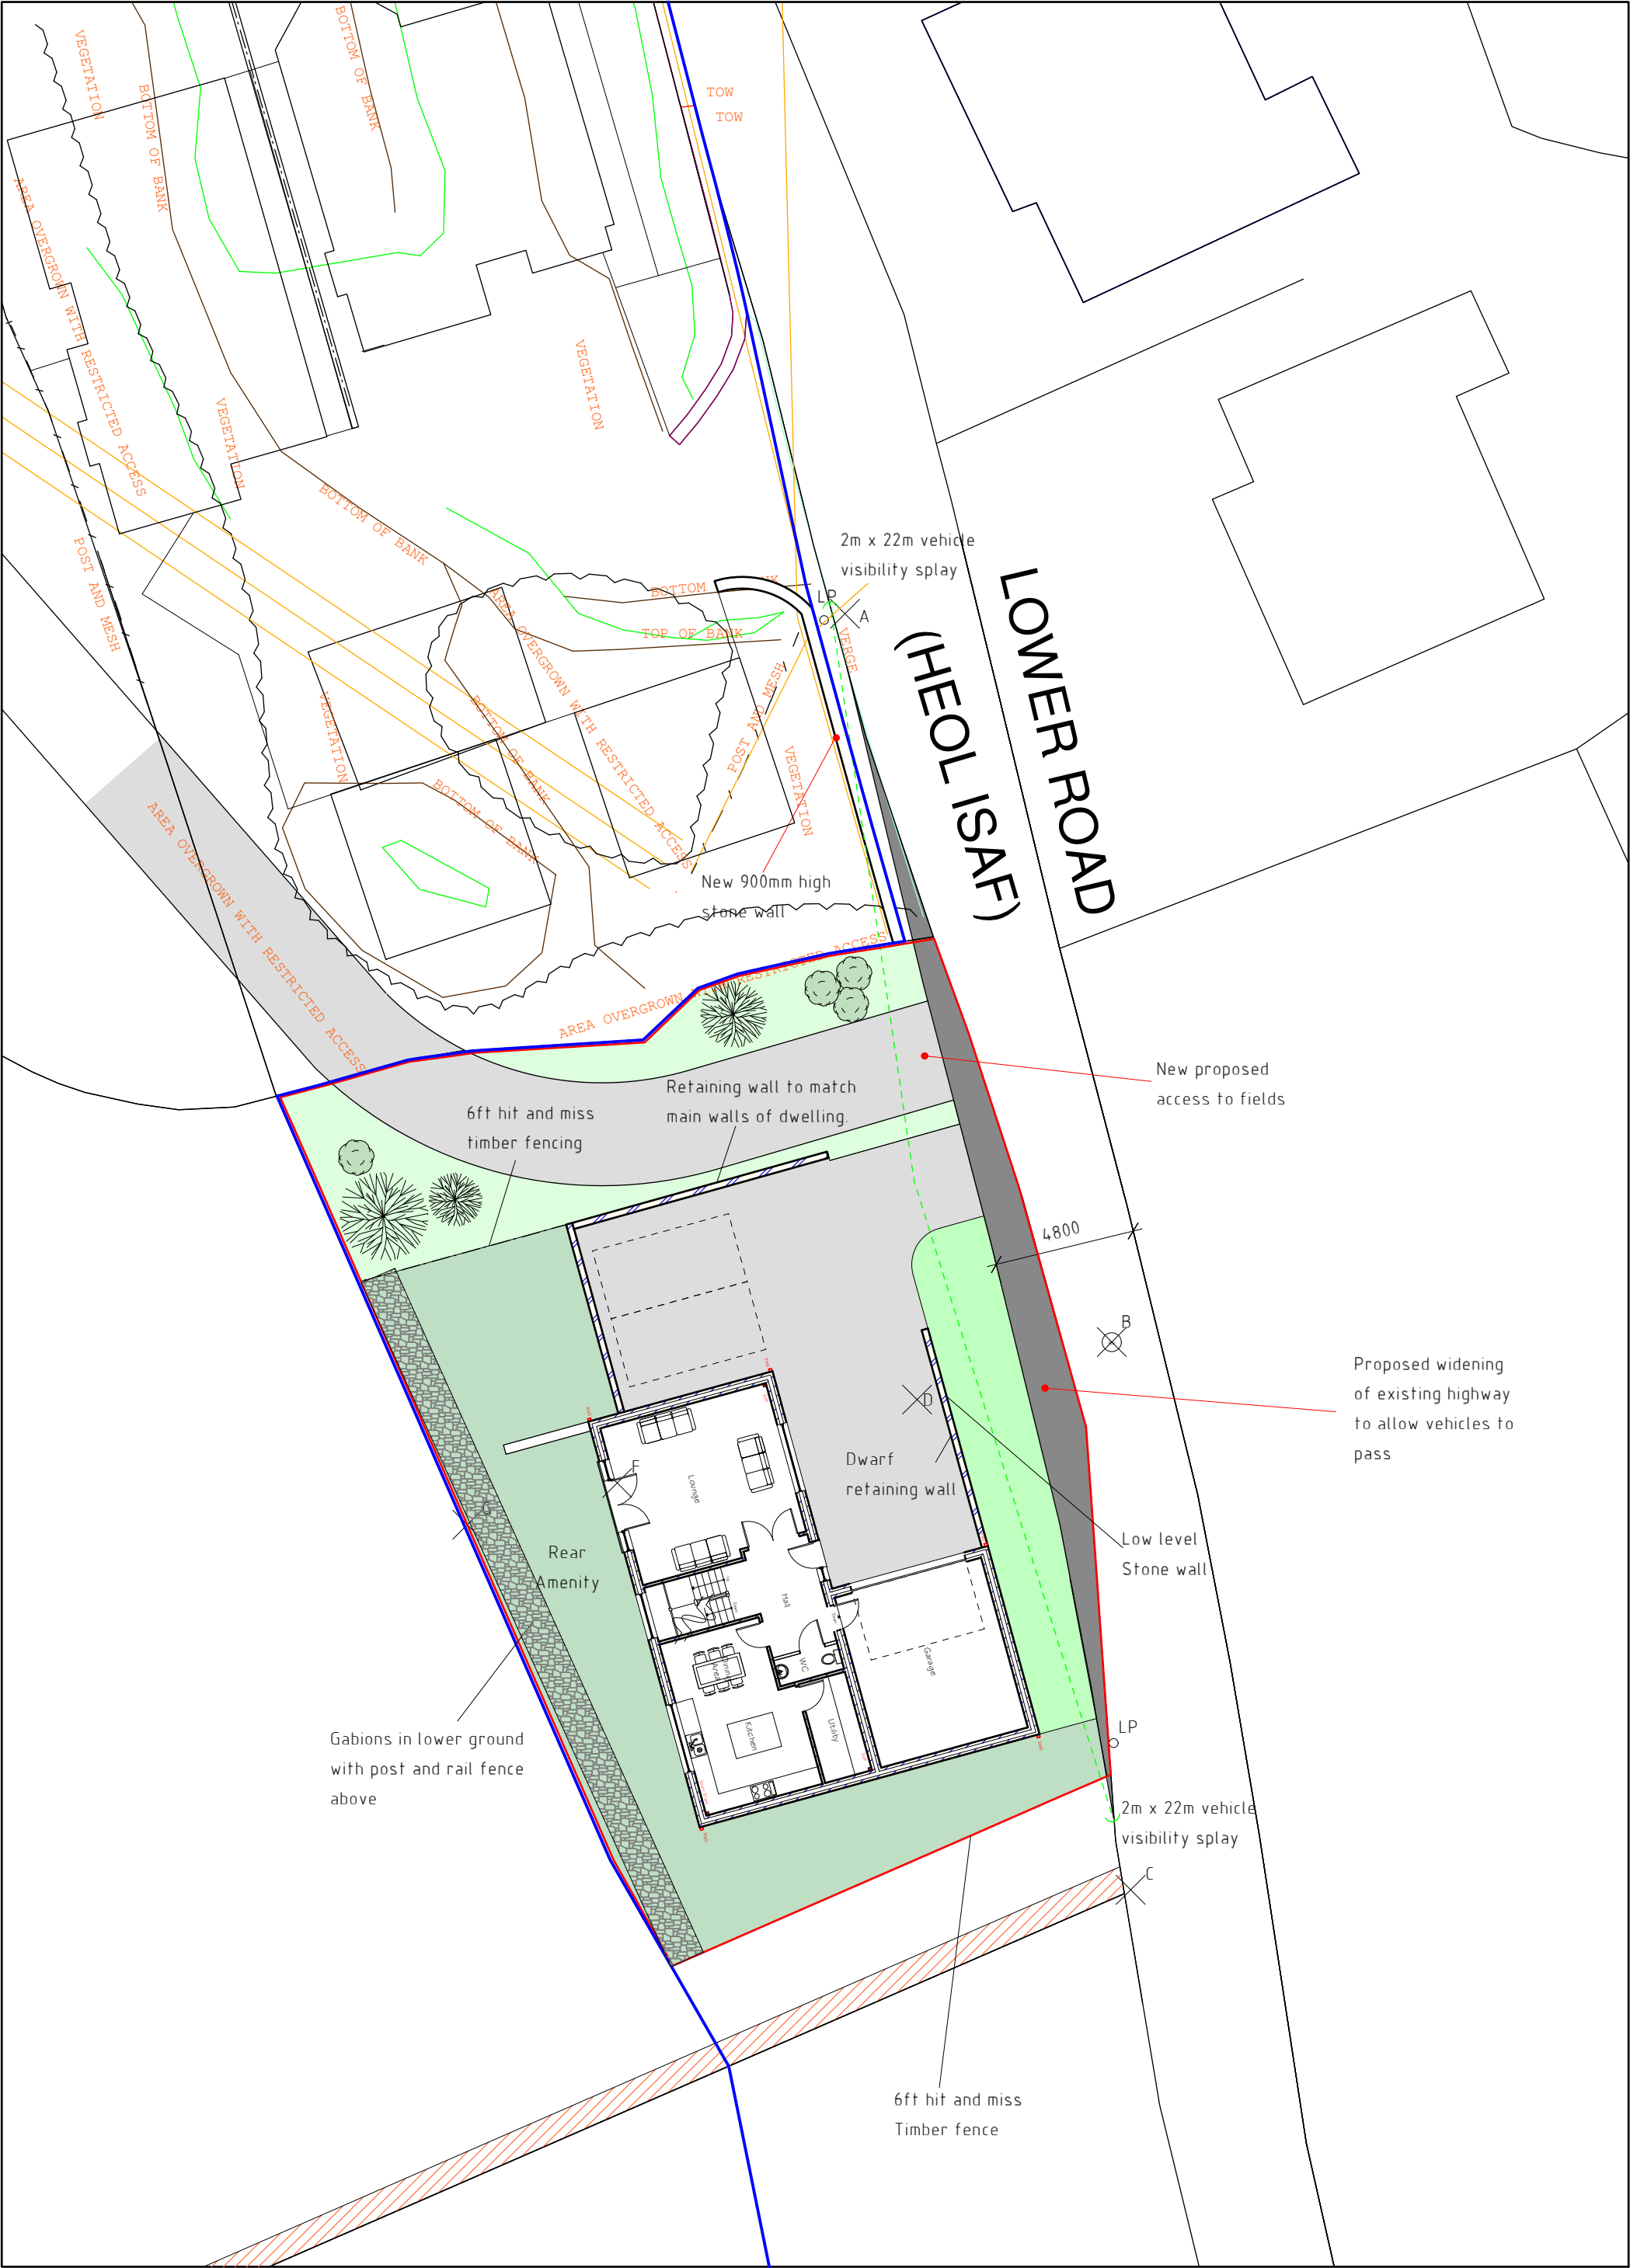

Low level stone wall

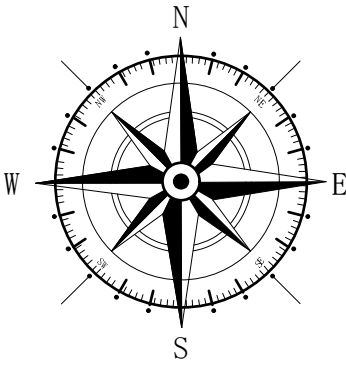

Key	
	Surrounding Buildings
	Application site
	Land Owned by Client

Rev	Date	Detail	Initial

Project: Proposed new dwelling on, Land adj to Nant Cottage, Lower Road, Coedpoeth, LL11 3TP	
Title: Planning: Boundary Treatment Plan	Scale: (A2) 1:200

Drawn By: D.J.Edwards	Date: May 2021
Drawing No: D111/008	Sheet: 1 of 1

Office 3K4,
Redwither Business Tower,
Wrexham. LL13 9XT
Tel: 01978 356500
www.blueprintarchitectural.com
© copyright all rights reserved