


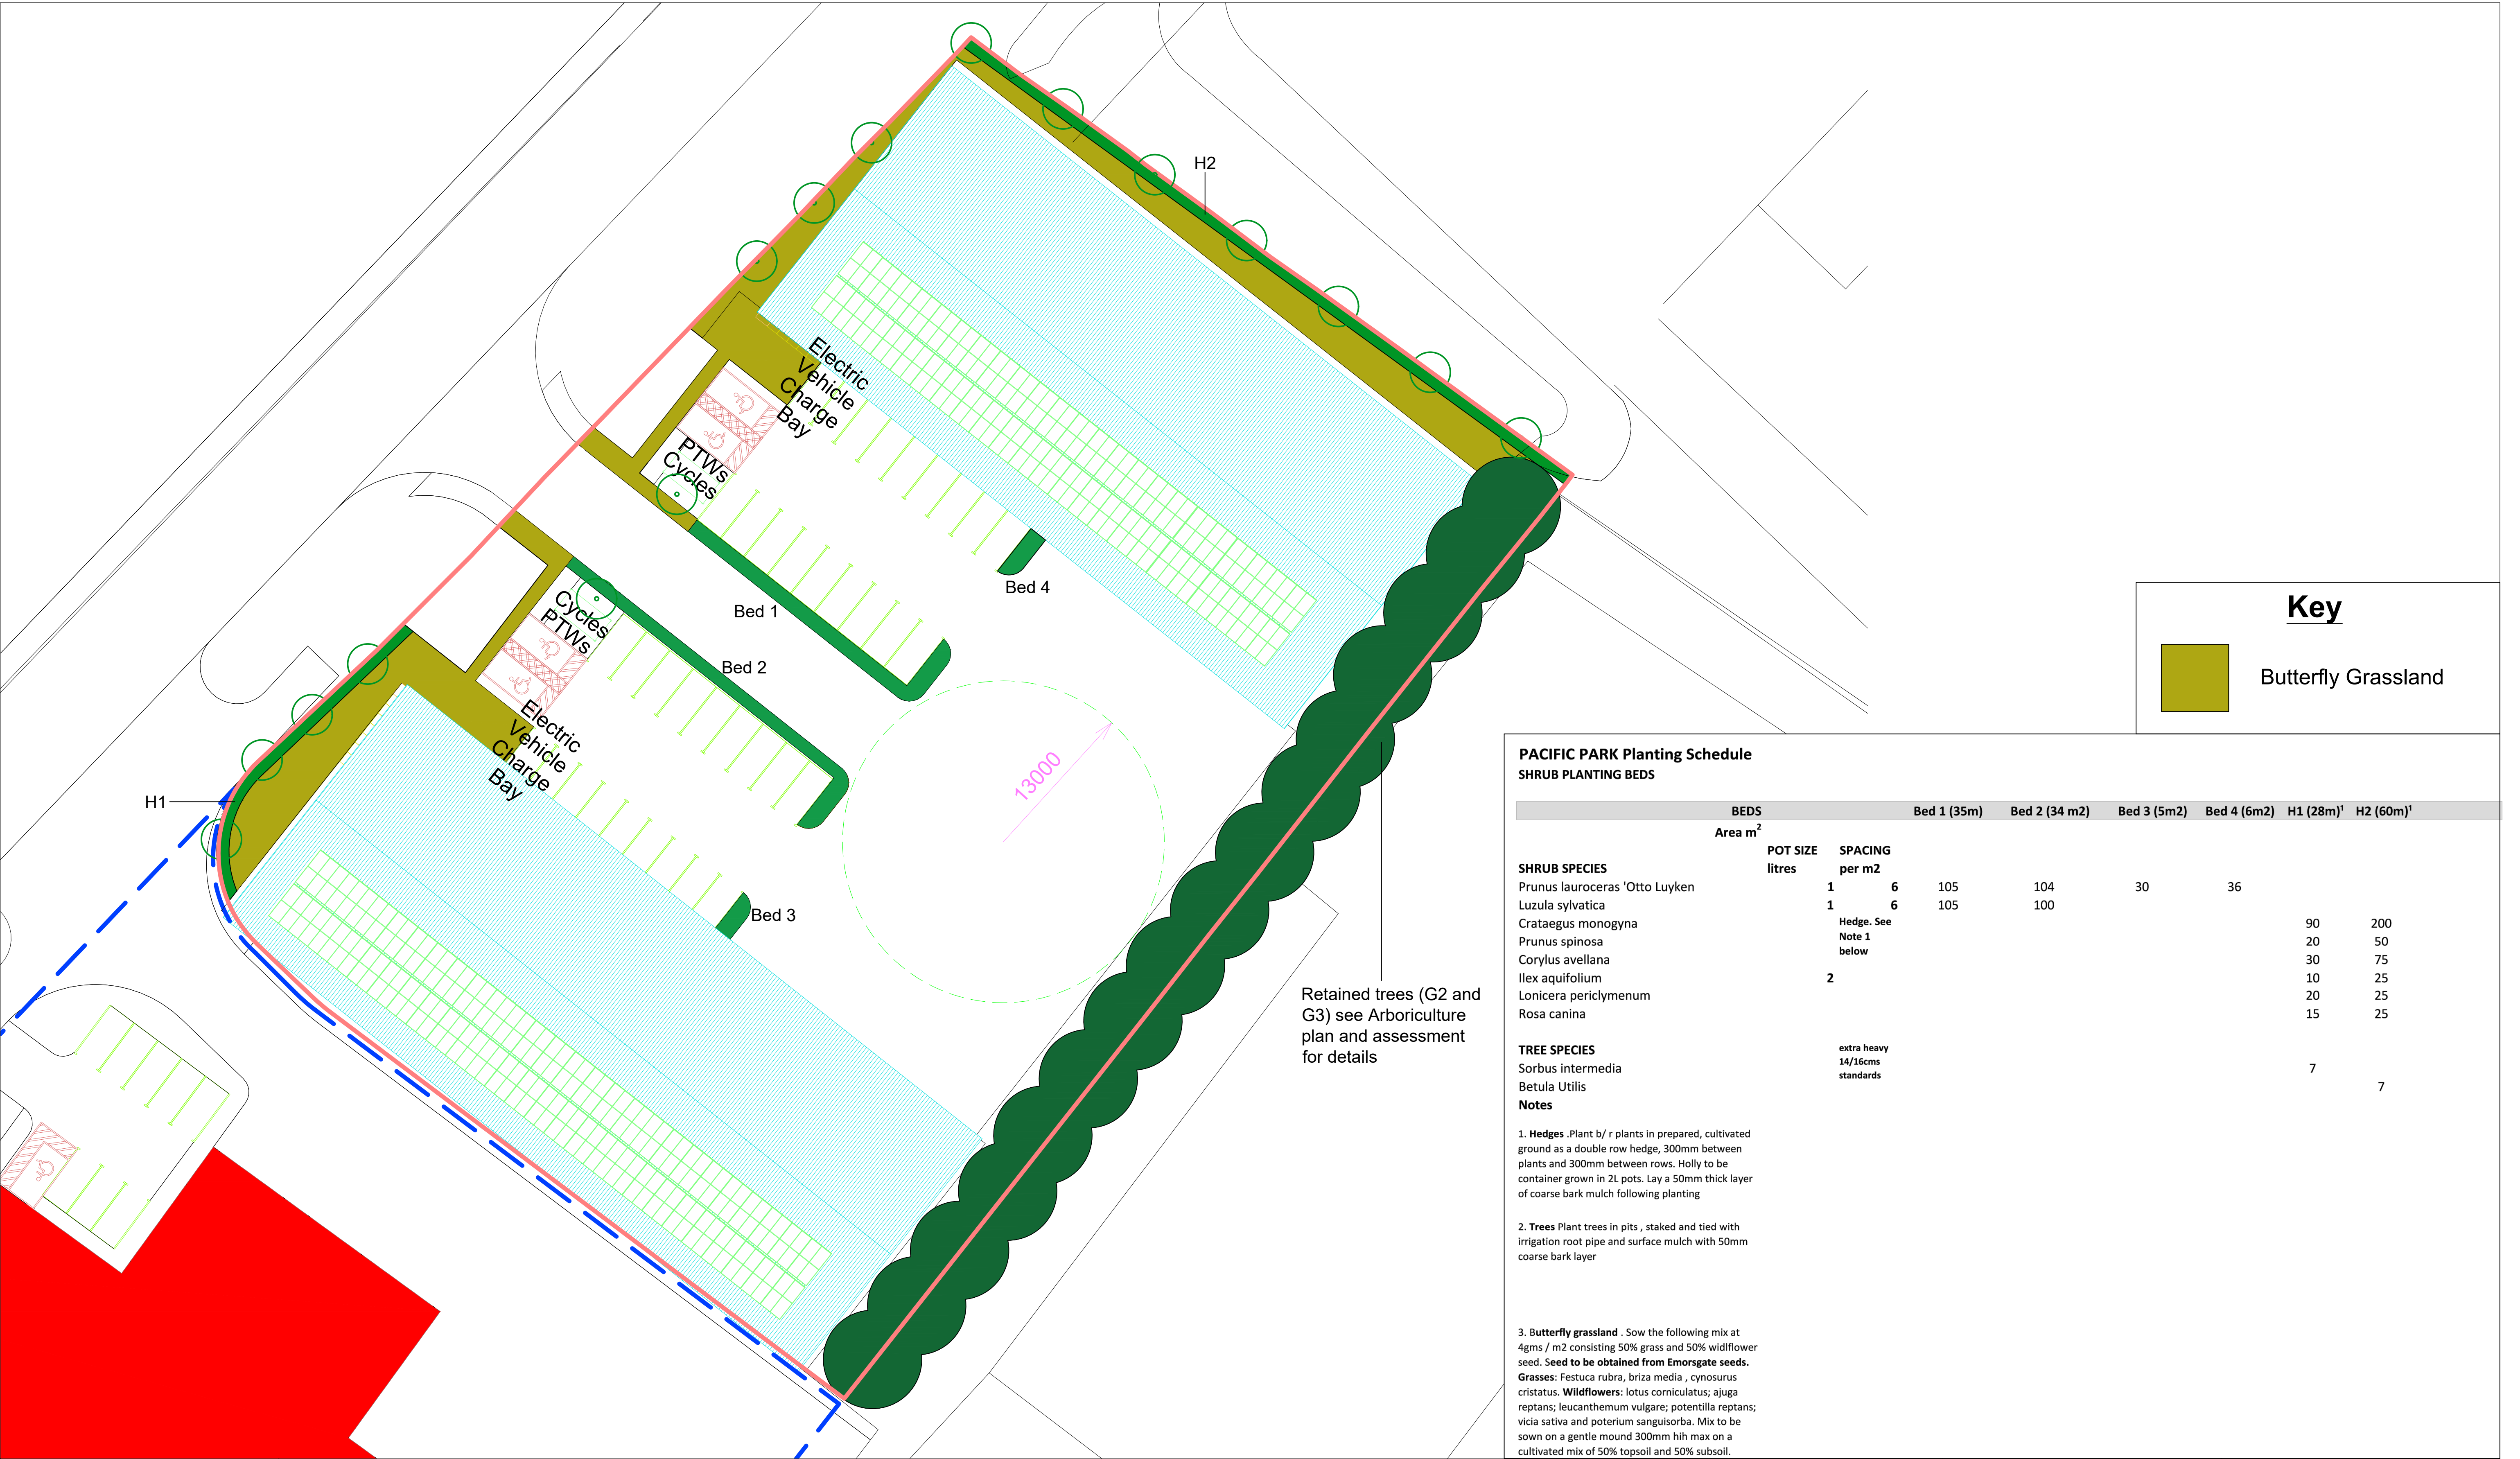

PACIFIC PARK Planting Schedule									
SHRUB PLANTING BEDS									
BEDS			Bed 1 (35m)	Bed 2 (34 m2)	Bed 3 (5m2)	Bed 4 (6m2)	H1 (28m) ¹	H2 (60m) ¹	
Area m ²									
SHRUB SPECIES	POT SIZE	SPACING							
Prunus lauroceras 'Otto Luyken	litres	per m2							
Luzula sylvatica	1	6	105	104	30	36			
Crataegus monogyna	1	6	105	100			90	200	
Prunus spinosa		Hedge. See Note 1 below					20	50	
Corylus avellana							30	75	
Ilex aquifolium	2						10	25	
Lonicera periclymenum							20	25	
Rosa canina							15	25	
TREE SPECIES		extra heavy 14/16cms standards							
Sorbus intermedia							7		
Betula Utilis								7	
Notes									
1. Hedges .Plant b/ r plants in prepared, cultivated ground as a double row hedge, 300mm between plants and 300mm between rows. Holly to be container grown in 2L pots. Lay a 50mm thick layer of coarse bark mulch following planting									
2. Trees Plant trees in pits , staked and tied with irrigation root pipe and surface mulch with 50mm coarse bark layer									
3. Butterfly grassland . Sow the following mix at 4gms / m2 consisting 50% grass and 50% wildflower seed. Seed to be obtained from Emorsgate seeds. Grasses: Festuca rubra, briza media , cynosurus cristatus. Wildflowers: lotus corniculatus; ajuga reptans; leucanthemum vulgare; potentilla reptans; vicia sativa and potereum sanguisorba. Mix to be sown on a gentle mound 300mm hih max on a cultivated mix of 50% topsoil and 50% subsoil.									

Do not scale from this drawing.

Verify all dimensions on site before commencing work. Any discrepancies should be reported without delay to Chris Burnett Associates.

Date	Details	Revision

© Chris Burnett Associates 2017. This plan should not be reproduced in whole or in part without prior written permission.

Landscape Proposals



Landscape Architects

White House Farm
Shocklach, Malpas
Chester SY14 7BN
Tel: 01829 250646
Fax: 01829 250527
Mob: 017809 029810
chris@chrisburnettassociates.co.uk
www.chrisburnettassociates.co.uk

Client
Mr B De Jong

Project
Pacific Park

Scale 1:250 @ A1

Date 07.07.21	Drawn HB	Checked CB
------------------	-------------	---------------

Dwg No.
PP20.1

Revision

