


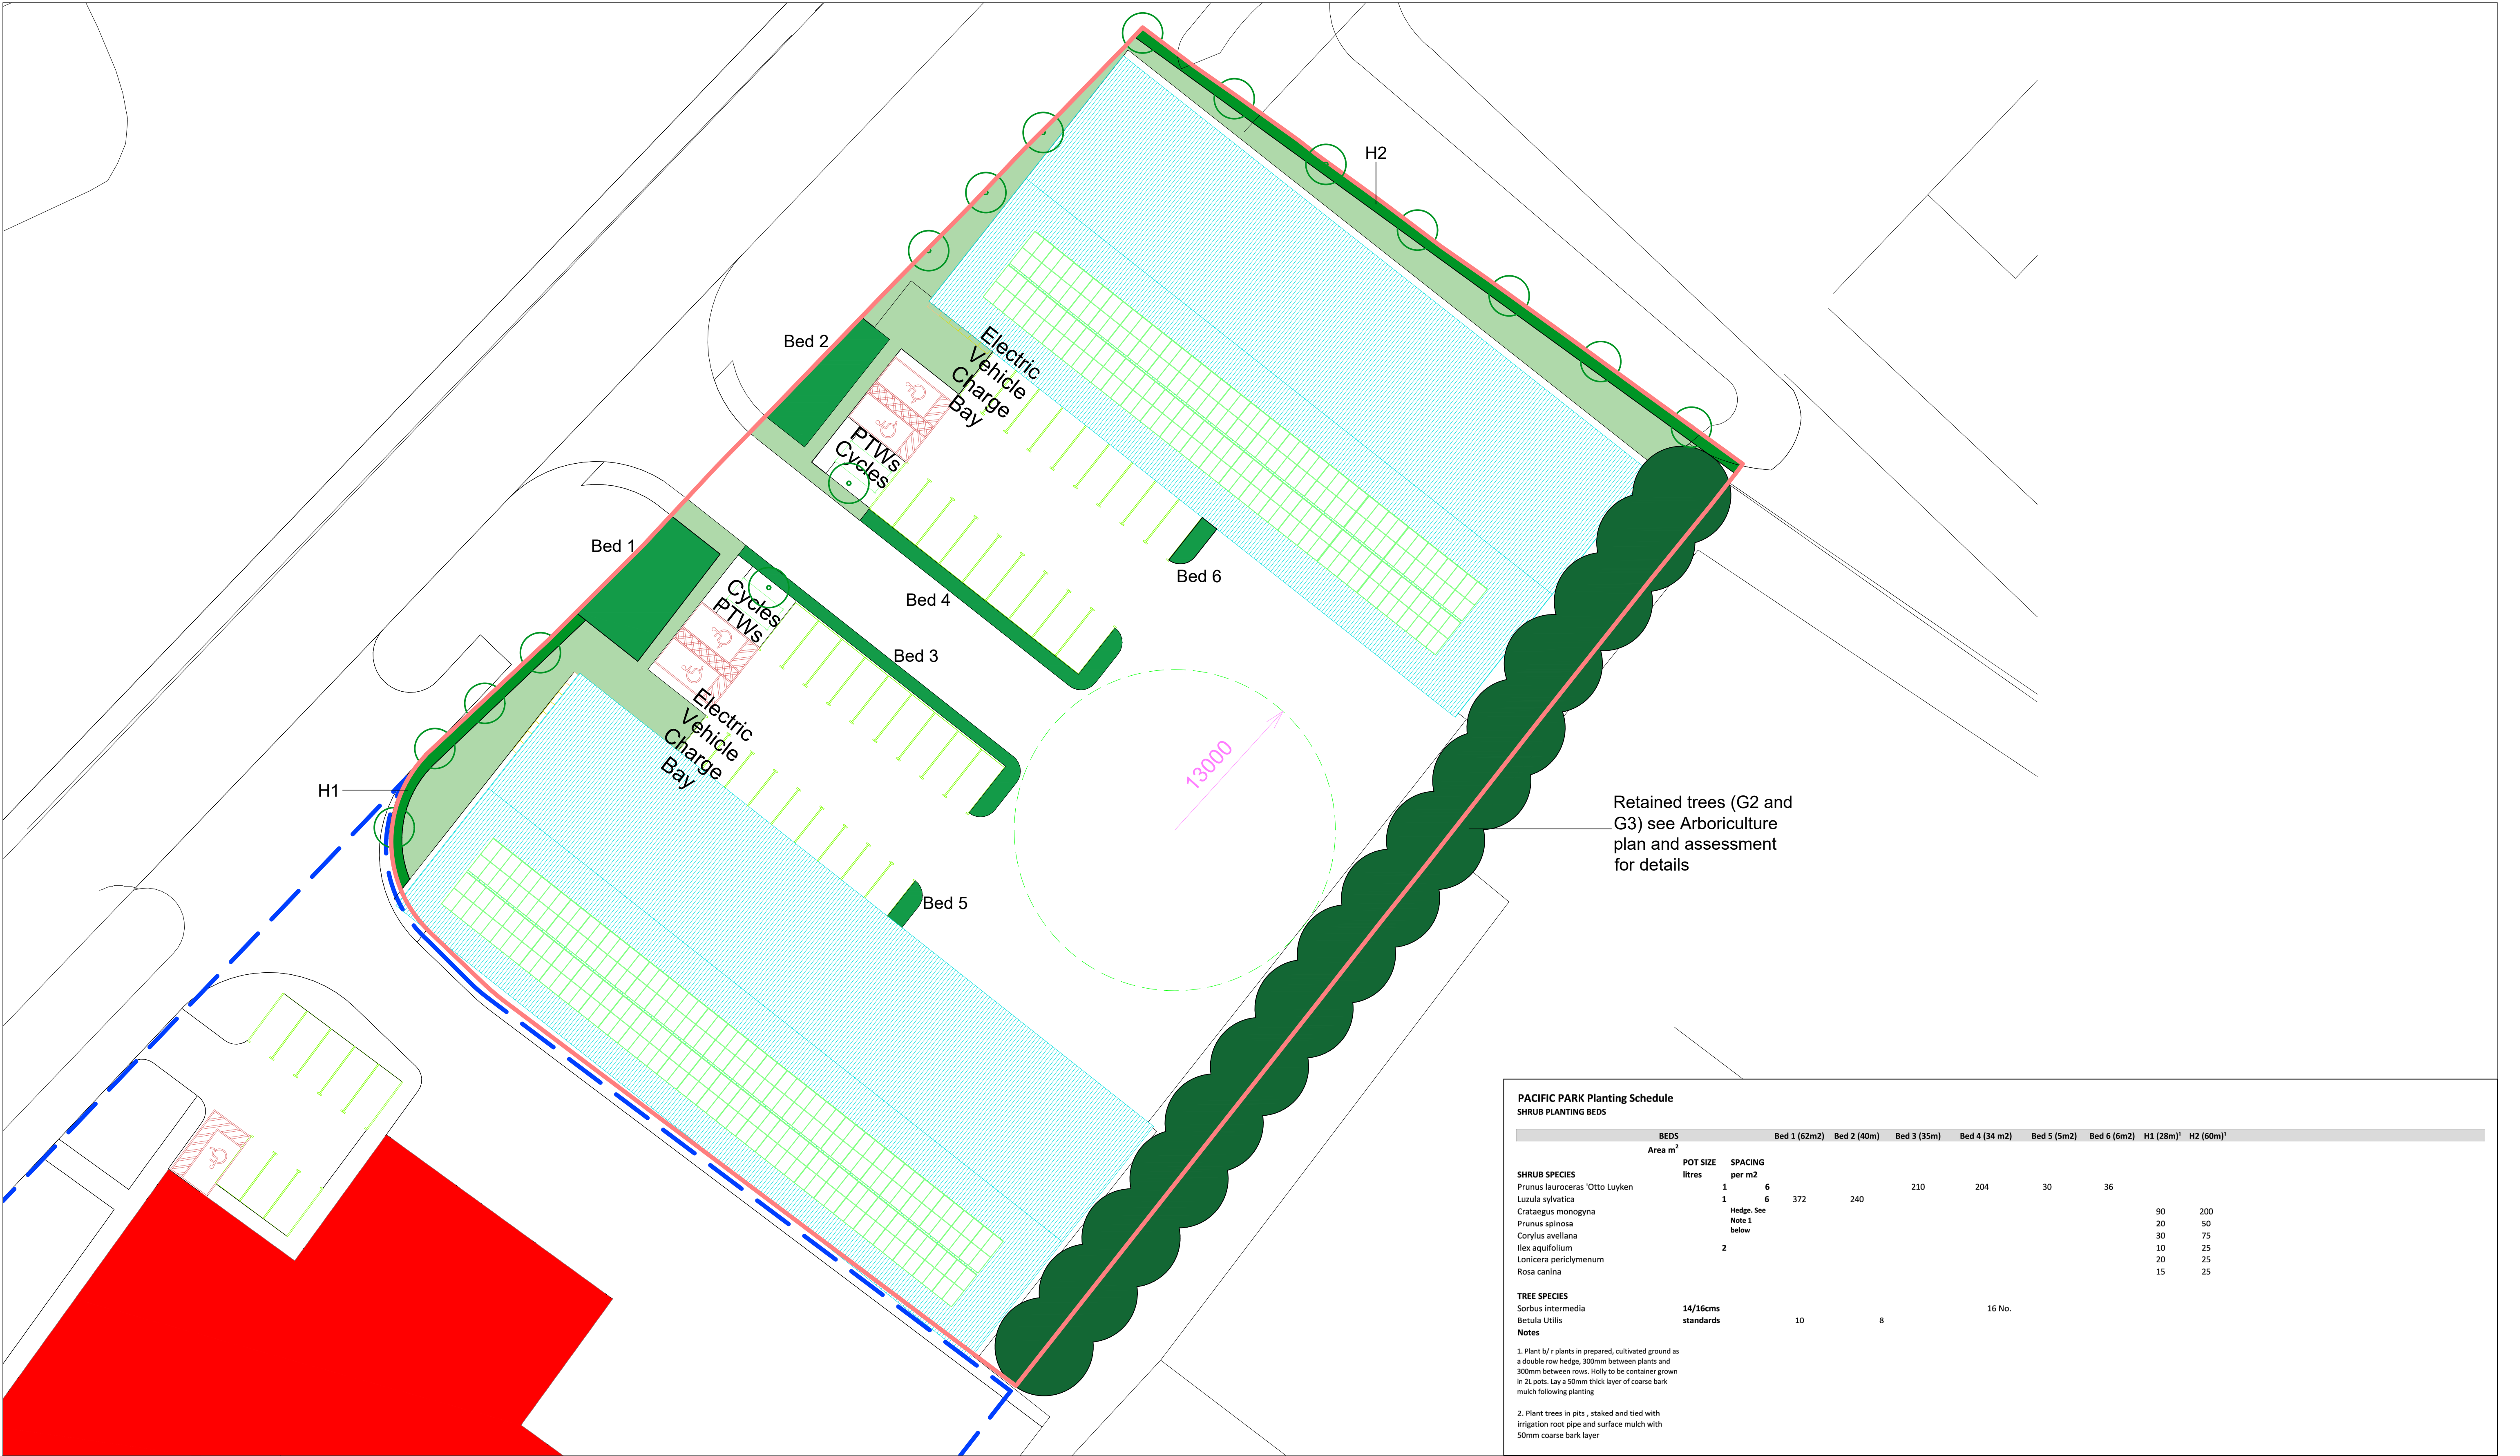

PACIFIC PARK Planting Schedule										
SHRUB PLANTING BEDS										
	BEDS		Bed 1 (62m2)	Bed 2 (40m)	Bed 3 (35m)	Bed 4 (34 m2)	Bed 5 (5m2)	Bed 6 (6m2)	H1 (28m)	H2 (60m)
	Area m ²									
SHRUB SPECIES	POT SIZE litres	SPACING per m2								
Prunus lauroceras 'Otto Luyken	1	6			210	204	30	36		
Luzula sylvatica	1	6	372	240					90	200
Crataegus monogyna	Hedge. See Note 1 below								20	50
Prunus spinosa									30	75
Corylus avellana									10	25
Ilex aquifolium	2								20	25
Lonicera periclymenum									15	25
Rosa canina										
TREE SPECIES										
Sorbus intermedia	14/16cms					16 No.				
Betula Utilis	standards		10	8						
Notes										
1. Plant b/ r plants in prepared, cultivated ground as a double row hedges, 300mm between plants and 300mm between rows. Holly to be container grown in 2l pots. Lay a 50mm thick layer of coarse bark mulch following planting										
2. Plant trees in pits , staked and tied with irrigation root pipe and surface mulch with 50mm coarse bark layer										

Do not scale from this drawing.

Verify all dimensions on site before commencing work. Any discrepancies should be reported without delay to Chris Burnett Associates.

Date	Details	Revision

© Chris Burnett Associates 2017. This plan should not be reproduced in whole or in part without prior written permission.

Landscape Proposals

White House Farm
Shocklach, Malpas
Chester SY14 7BN
Tel: 01829 250646
Fax: 01829 250527
Mob: 07809 029810
chris@chrisburnettassociates.co.uk
www.chrisburnettassociates.co.uk

Client

Mr B De Jong

Project

Pacific Park

Scale

1:250 @ A1

Date

29.07.20

Drawn

HB

Checked

CB

Dwg No.

PP20.1

Revision