


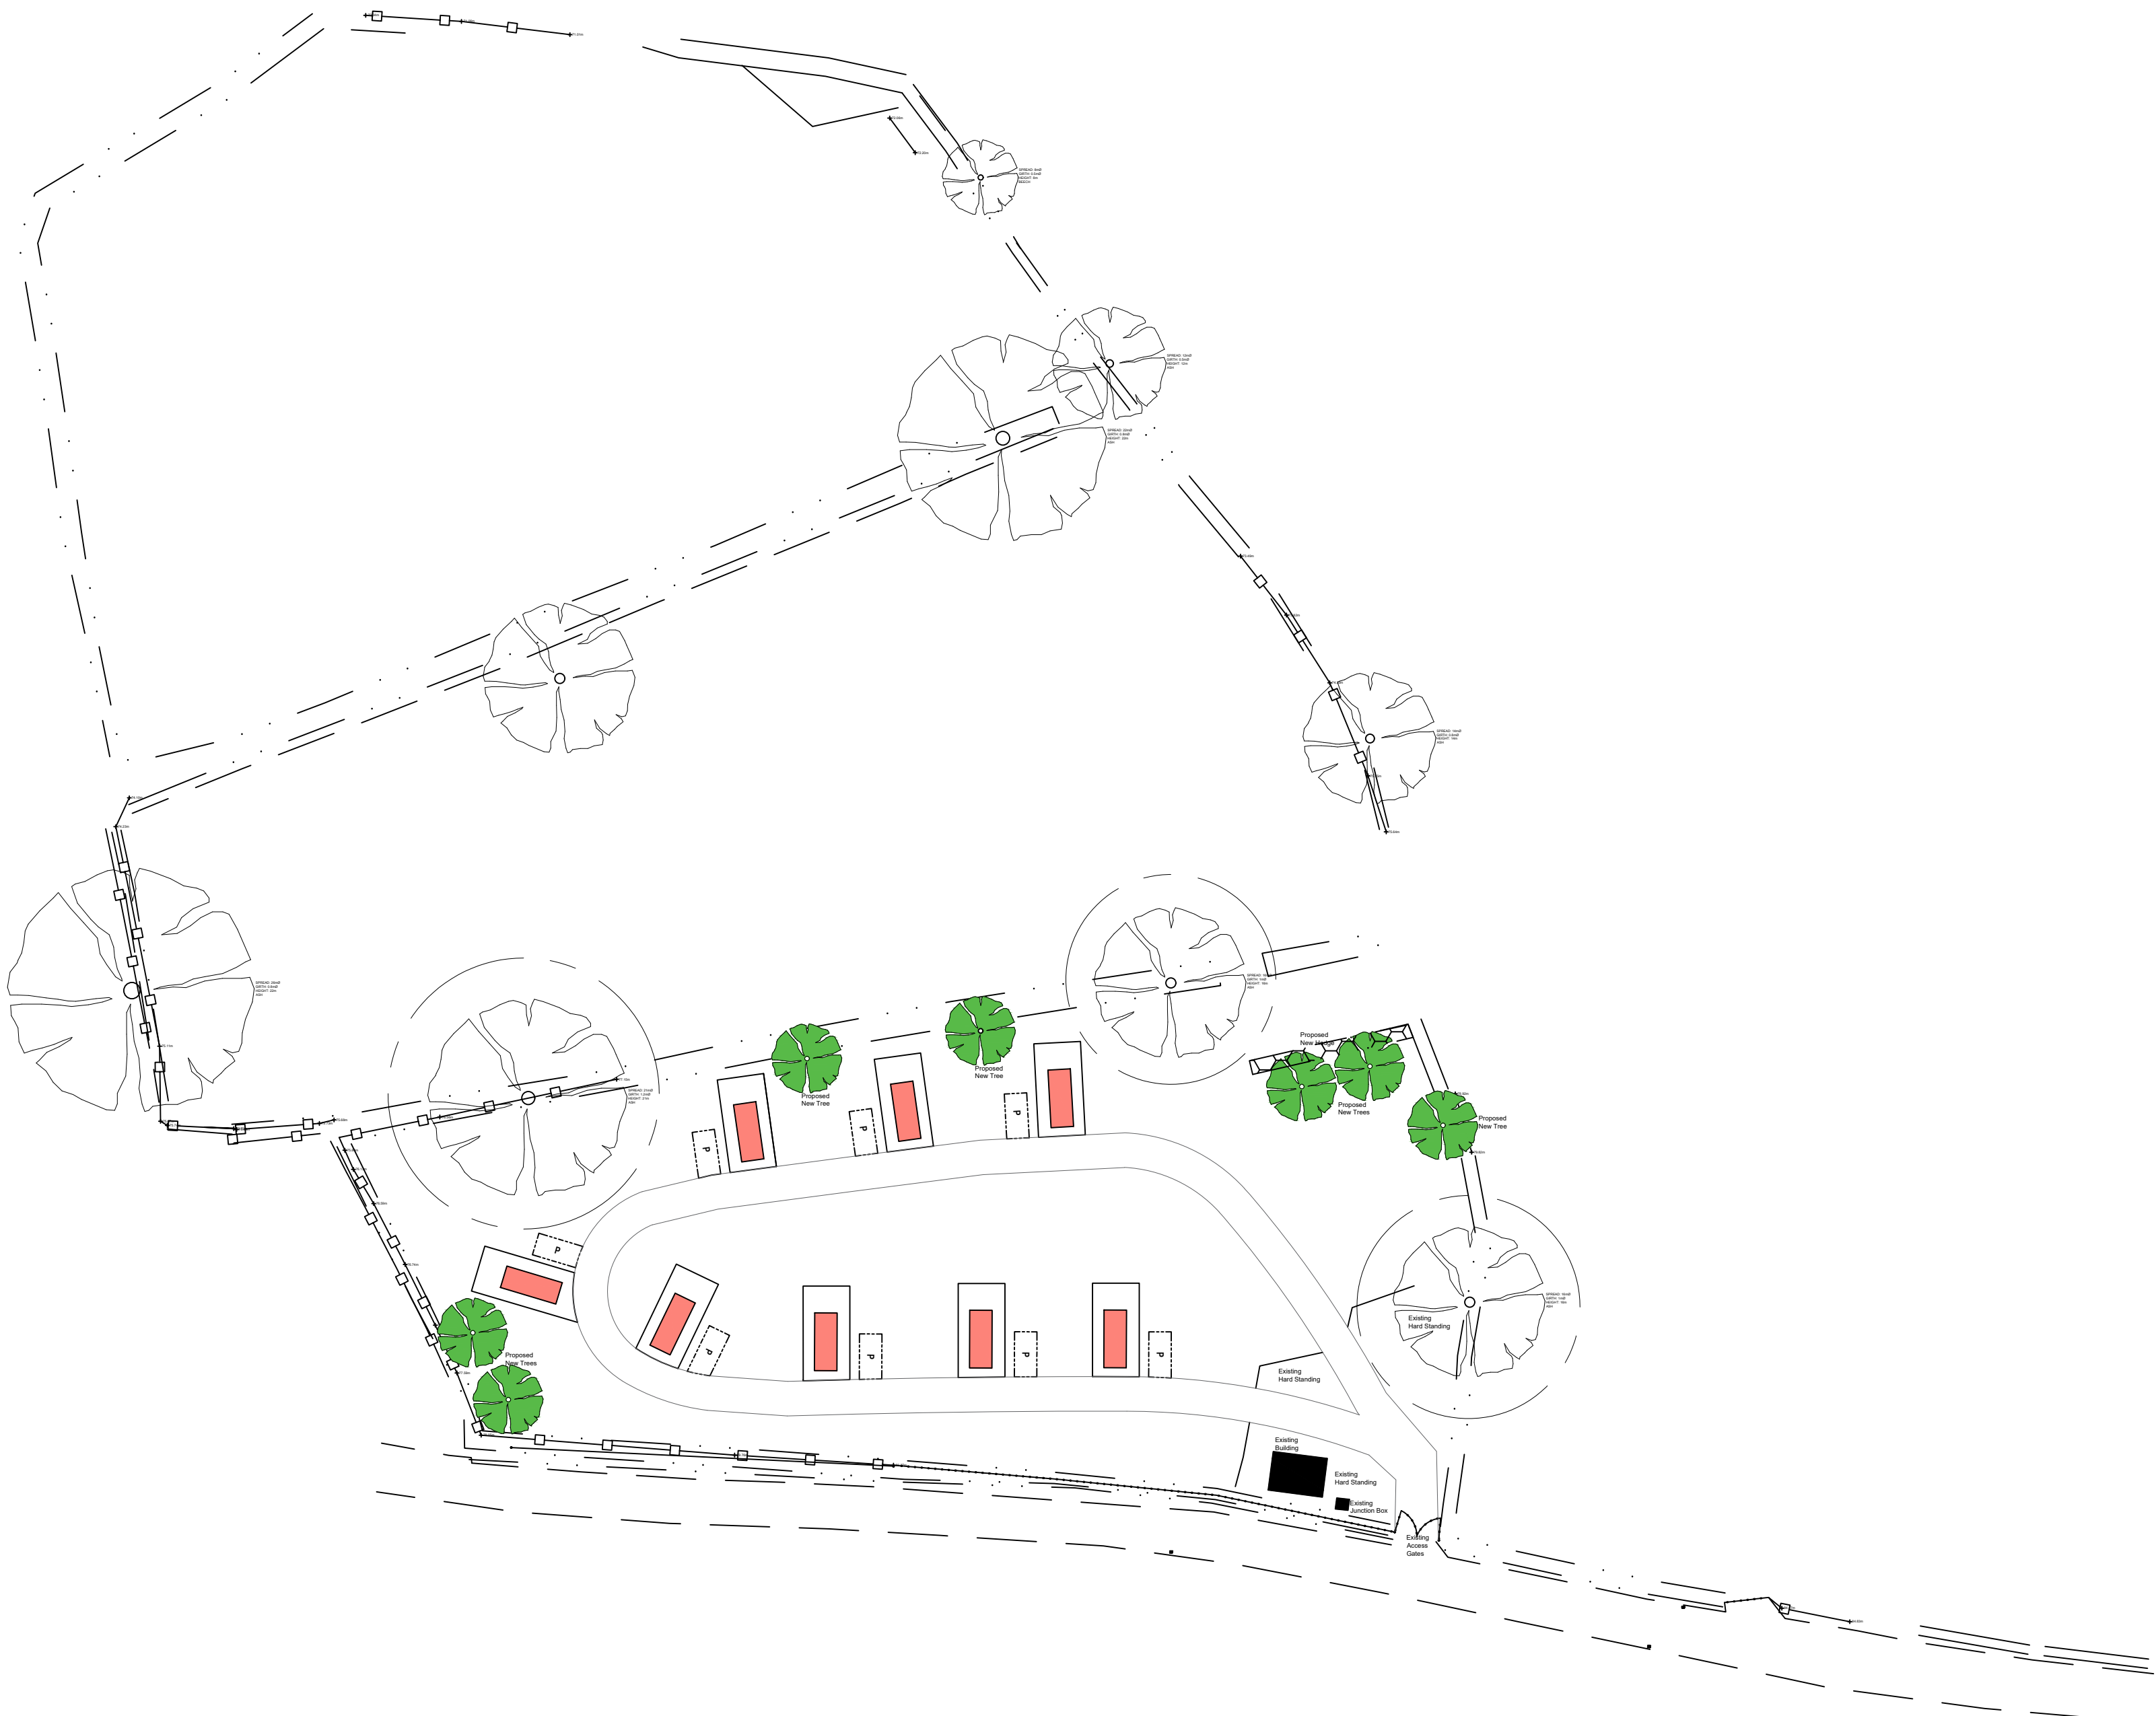

NOTES
Do not scale from this drawing except for planning application purposes.
The contractor is to check all site dimensions, levels and sewer inverts before works commence.
This drawing must be checked and read against any structural or specialist consultant drawings.
The contractor is to comply in all respects with the current Building Regulations and BS Codes of Practice whether or not specifically stated on these drawings.
This drawing is not intended to show details of foundations, ground conditions or ground contaminants and confirmation and/or investigation is to be carried out by suitable experts.
This drawing and the building works/designs depicted are the copyright of Green Planning Studio Ltd and are not to be reproduced in any form or by any means without the written consent of Green Planning Studio Ltd.
© Copyright 2021 Green Planning Studio Ltd



LANDSCAPING KEY:	
	PROPOSED NEW TREES
	EXISTING TREES
	ROOT PROTECTION AREA
	NEW HEDGE PLANTING
	Touring Caravan Base
	Towing Vehicle Hardstanding

B.	30/06/2021	Drawing number corrected	CH
A.	23/06/2021	Tree root protection area revise	CH
Rev.	Date	Amendments	Author



Client:
Mr Gerald Cartwright

Project title:
**Touring Caravan Site For 8 Pitches
Chapel Farm
Whitewell
Nr Whitchurch
Wrexham, SY13 3AL**

Drawing title:
Proposed Site

Scale @ A2: 1:500	Date of first issue: March 2021	Drawn: CH
Project No. 20_1124	Issue Status Planning	
Drawing No. 20_1124_003	Revision:	

Green Planning Studio Ltd
Unit D - Lunesdale, Upton Magna Business Park, Shrewsbury SY4 4TT
t: 01743 709364 w: www.greenplanning.co.uk
f: 01743 709695 e: applications@gpsltd.co.uk