
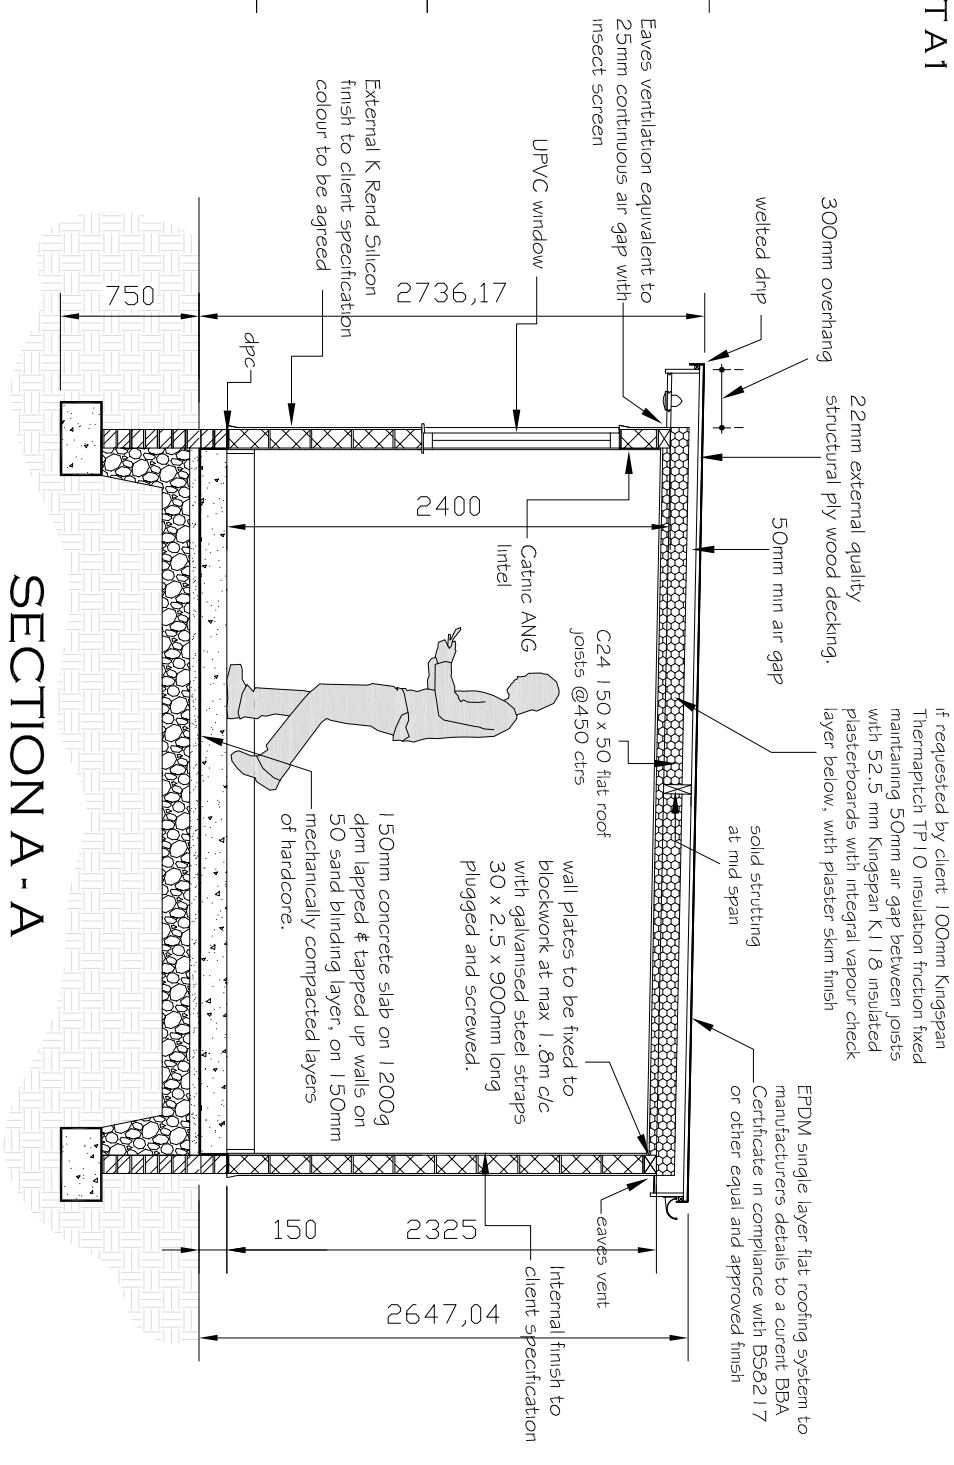
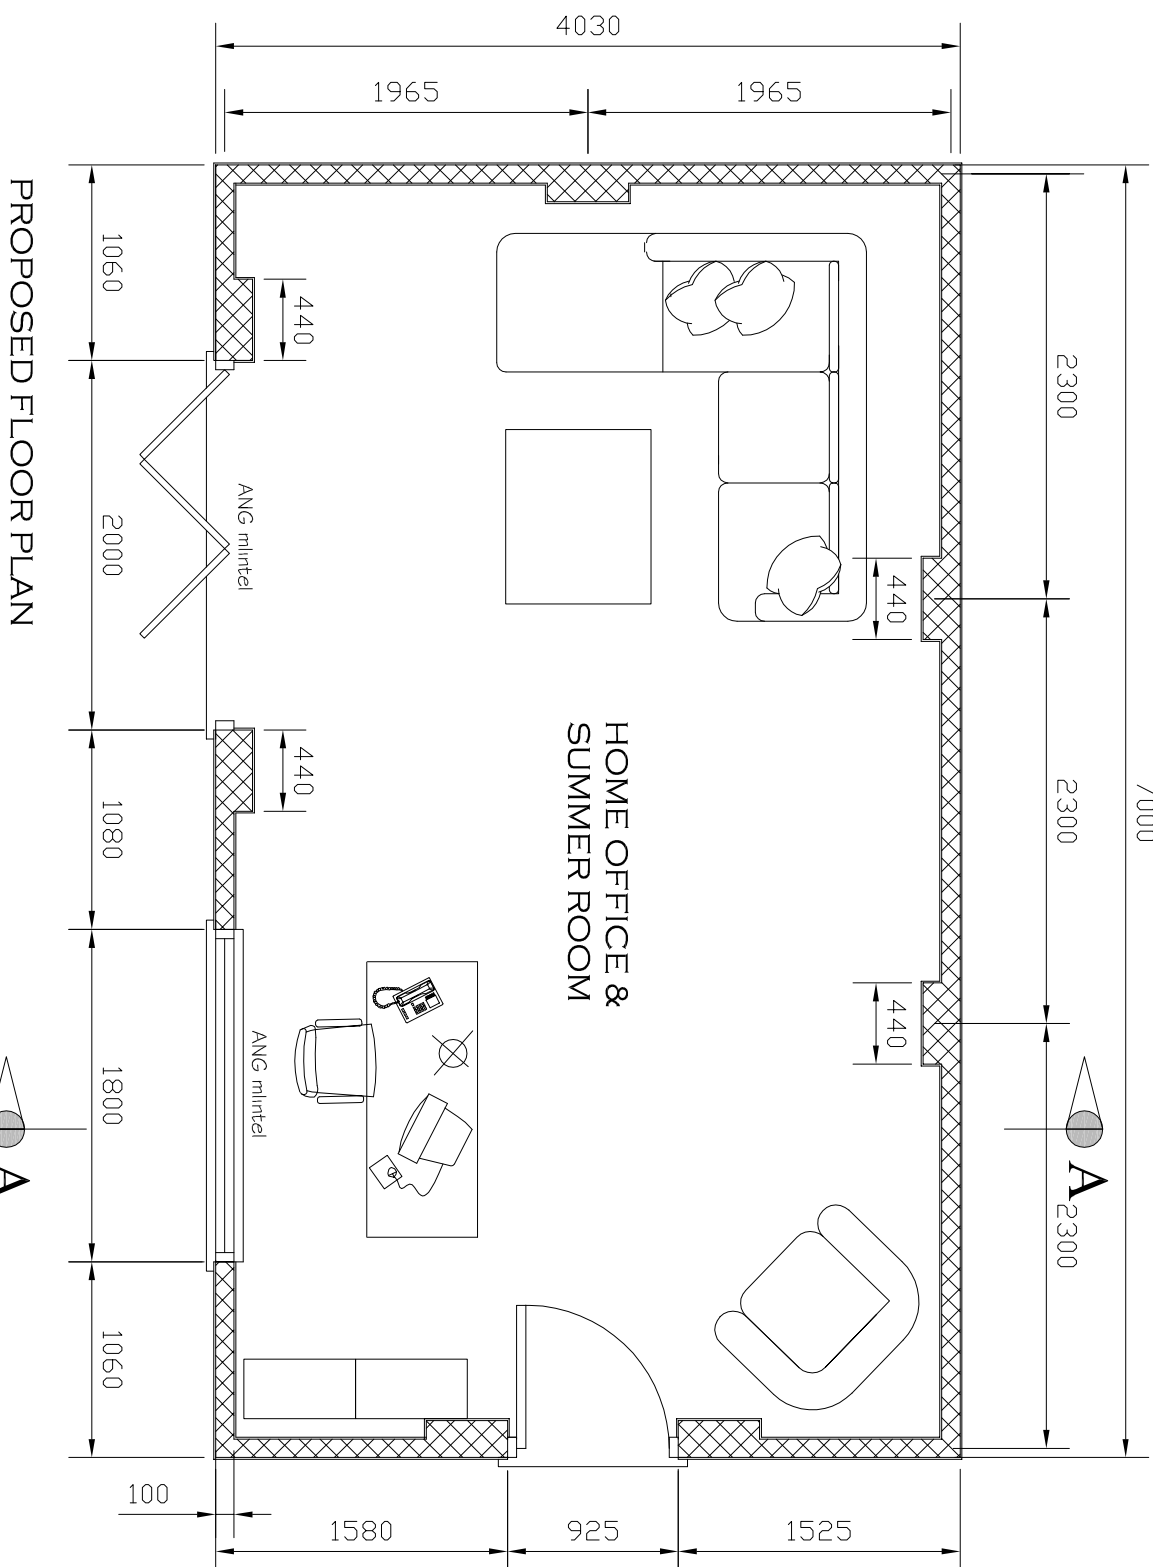
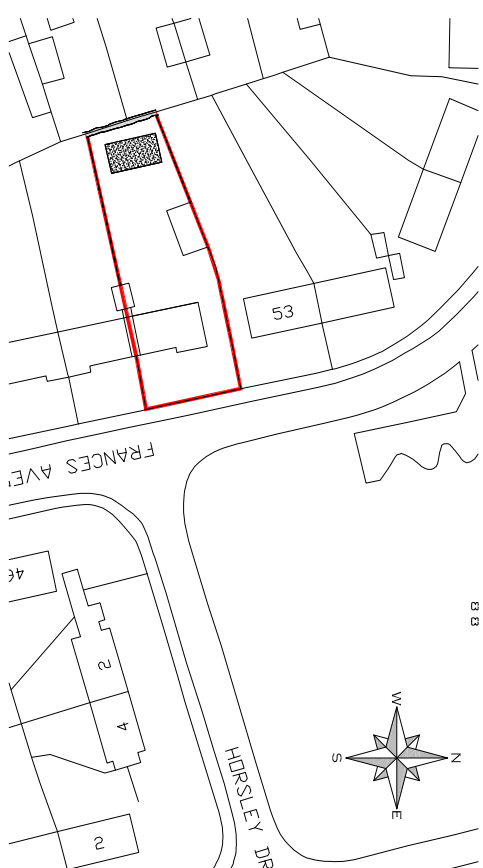
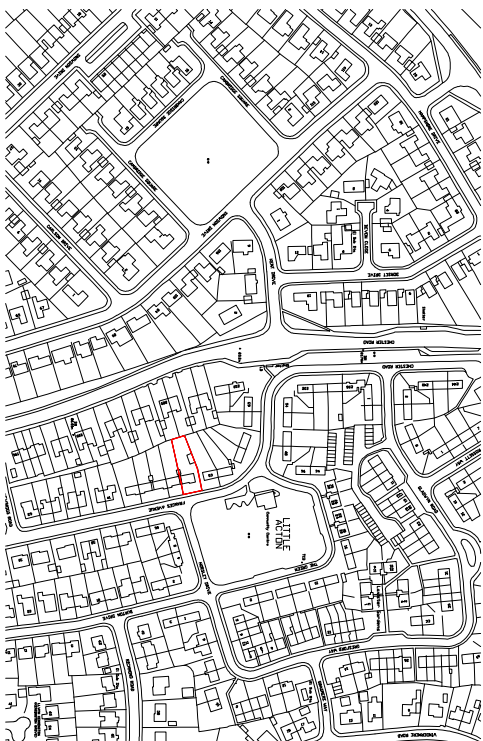


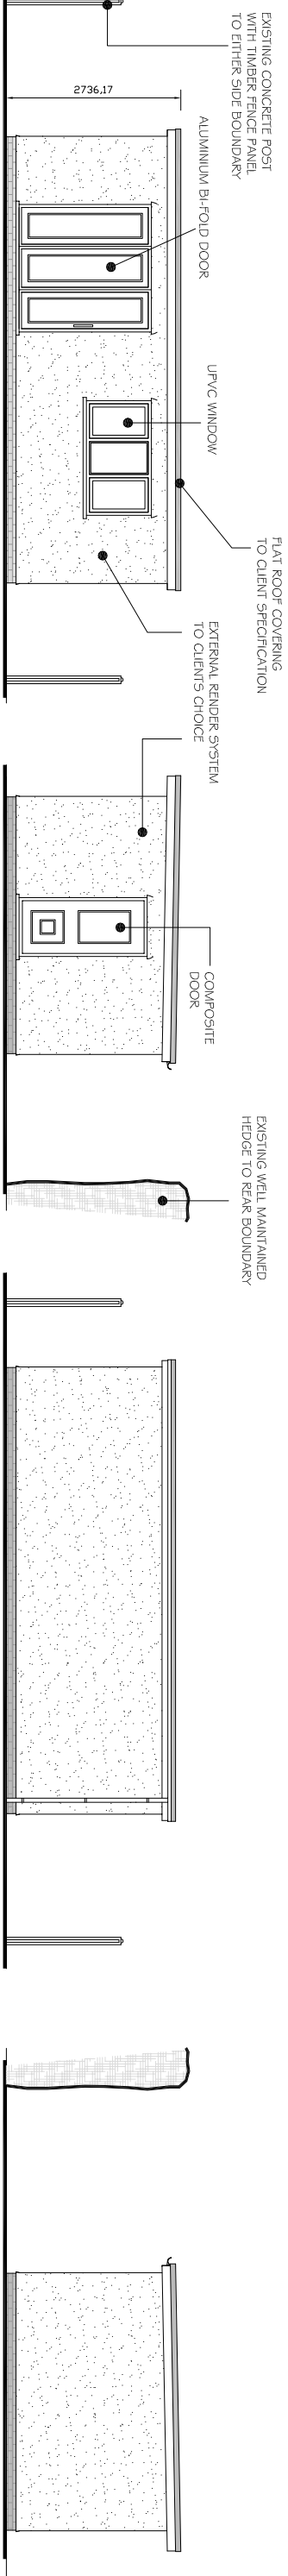

CLIENT :- MR. C. FRANCIS PICHERRING		REVISIONS :-
DRAWING :- PROPOSED FLOOR PLAN, ELEVATIONS, SECTION & LOCATION PLANS		
