


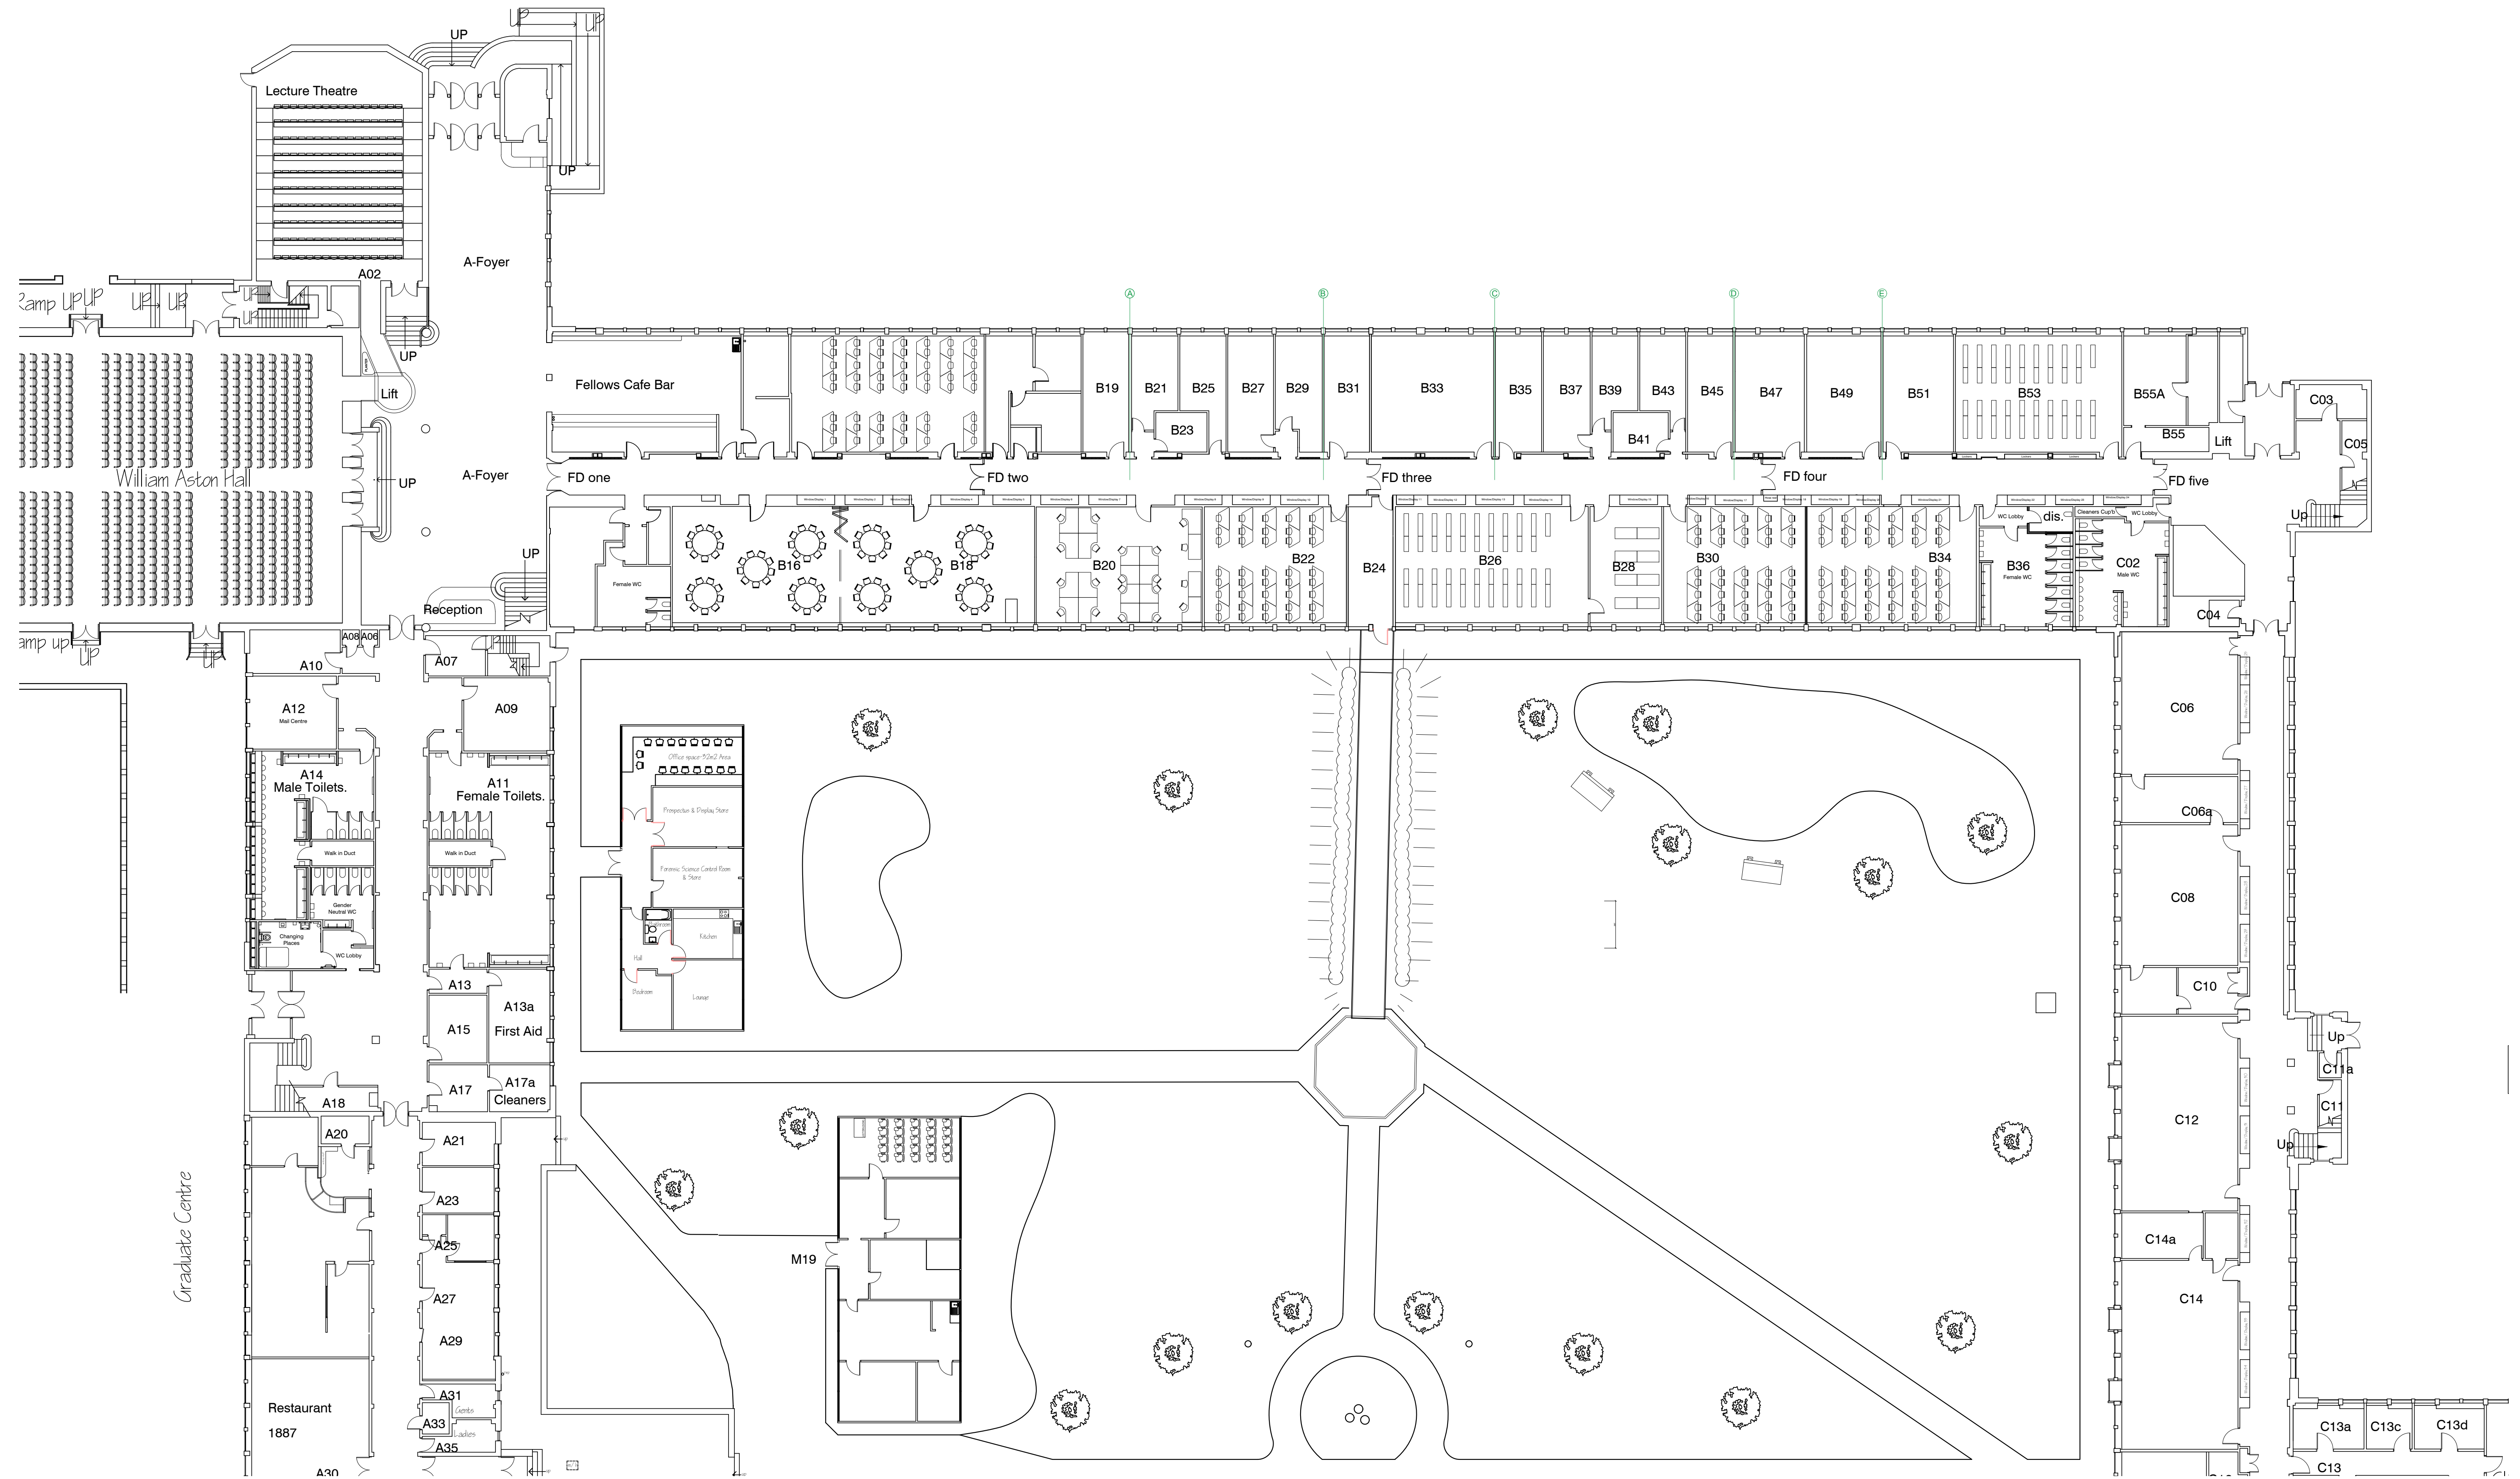

GENERAL NOTES

GENERAL NOTES:

REV	DESCRIPTION	DATE	REV BY	CHKD BY

DRAWING Existing General Arrangement		
SCALE 1:200	PAPER SIZE A1	
DATE 14.10.2020	DRAWN BY JAB	
DAY DRAWING No. AL-00-100	REVISION -	PROJECT No. 1096-20
DRAWING STATUS		
FOR INFORMATION		
Information contained on this drawing is the sole copyright of DLR Distribution Ltd and is not to be reproduced without DLR's permission		

DAY Architectural Ltd.
Studio 1, Lancaster Buildings
77 Deansgate, Manchester, M3 2BW
T: 0161 834 9703
W: www.day-architectural.com