


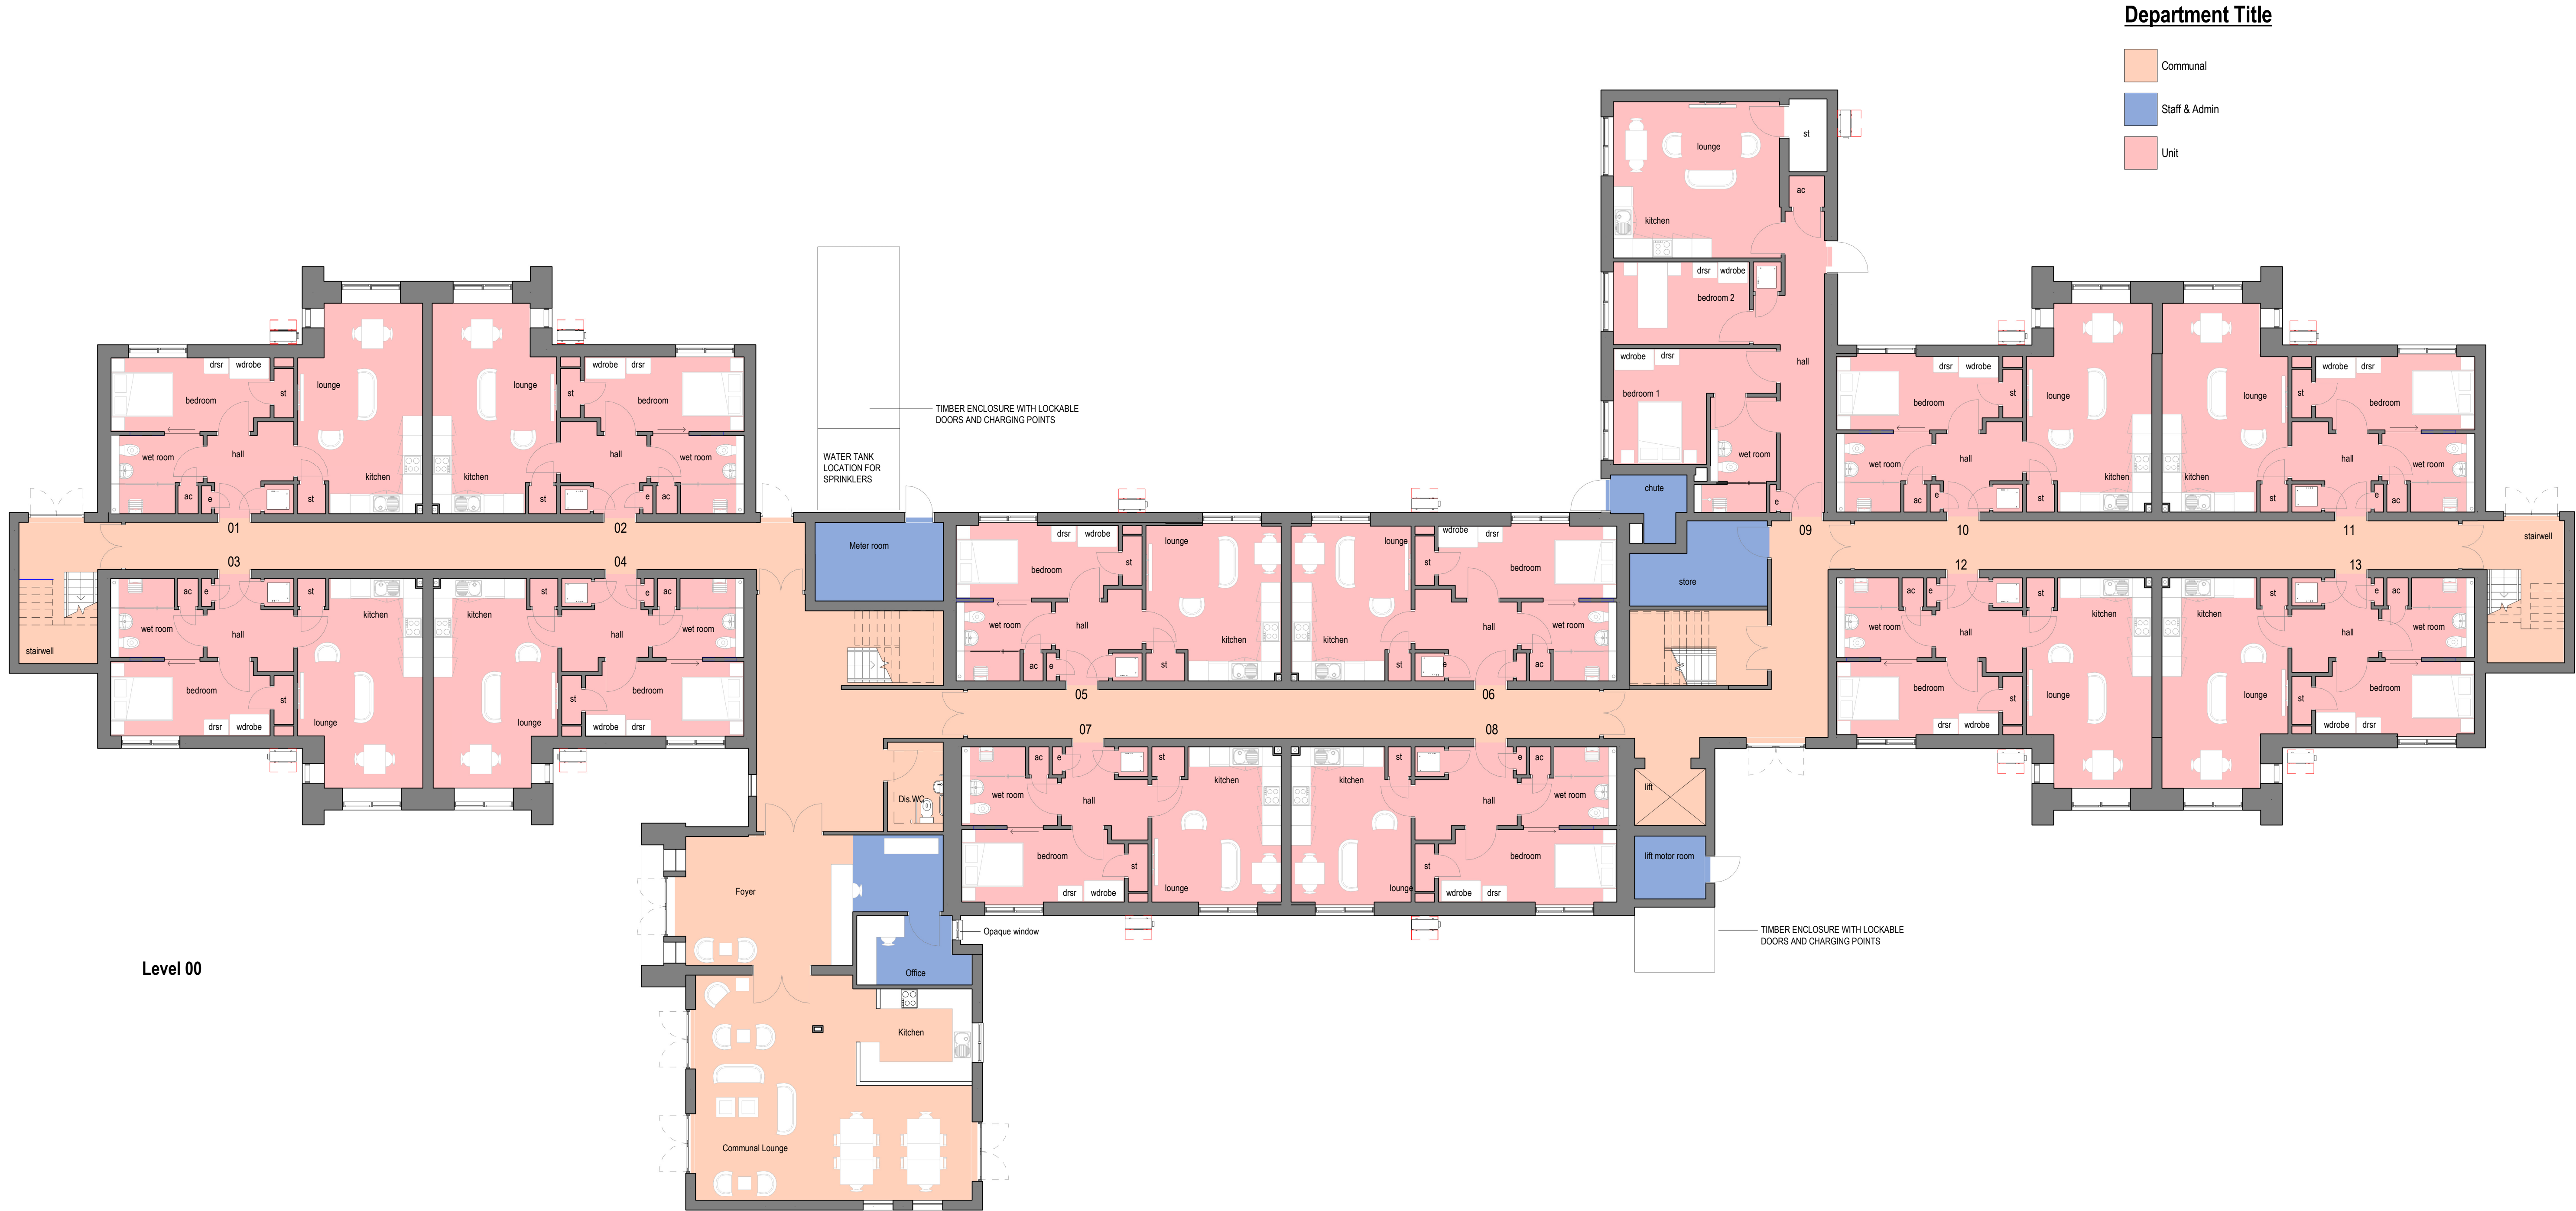

REV	DATE	REVISION NOTE	BY	CHECK
P5	12.10.20	Door replaced window apt 09	DG	
P4	04.09.20	General updates, Site context added	JH	
P3	11.08.20	PLANNING ISSUE	JH	
P2	24.04.20	SECOND ISSUE	RM	
P1	24.03.20	FIRST ISSUE	RM	