


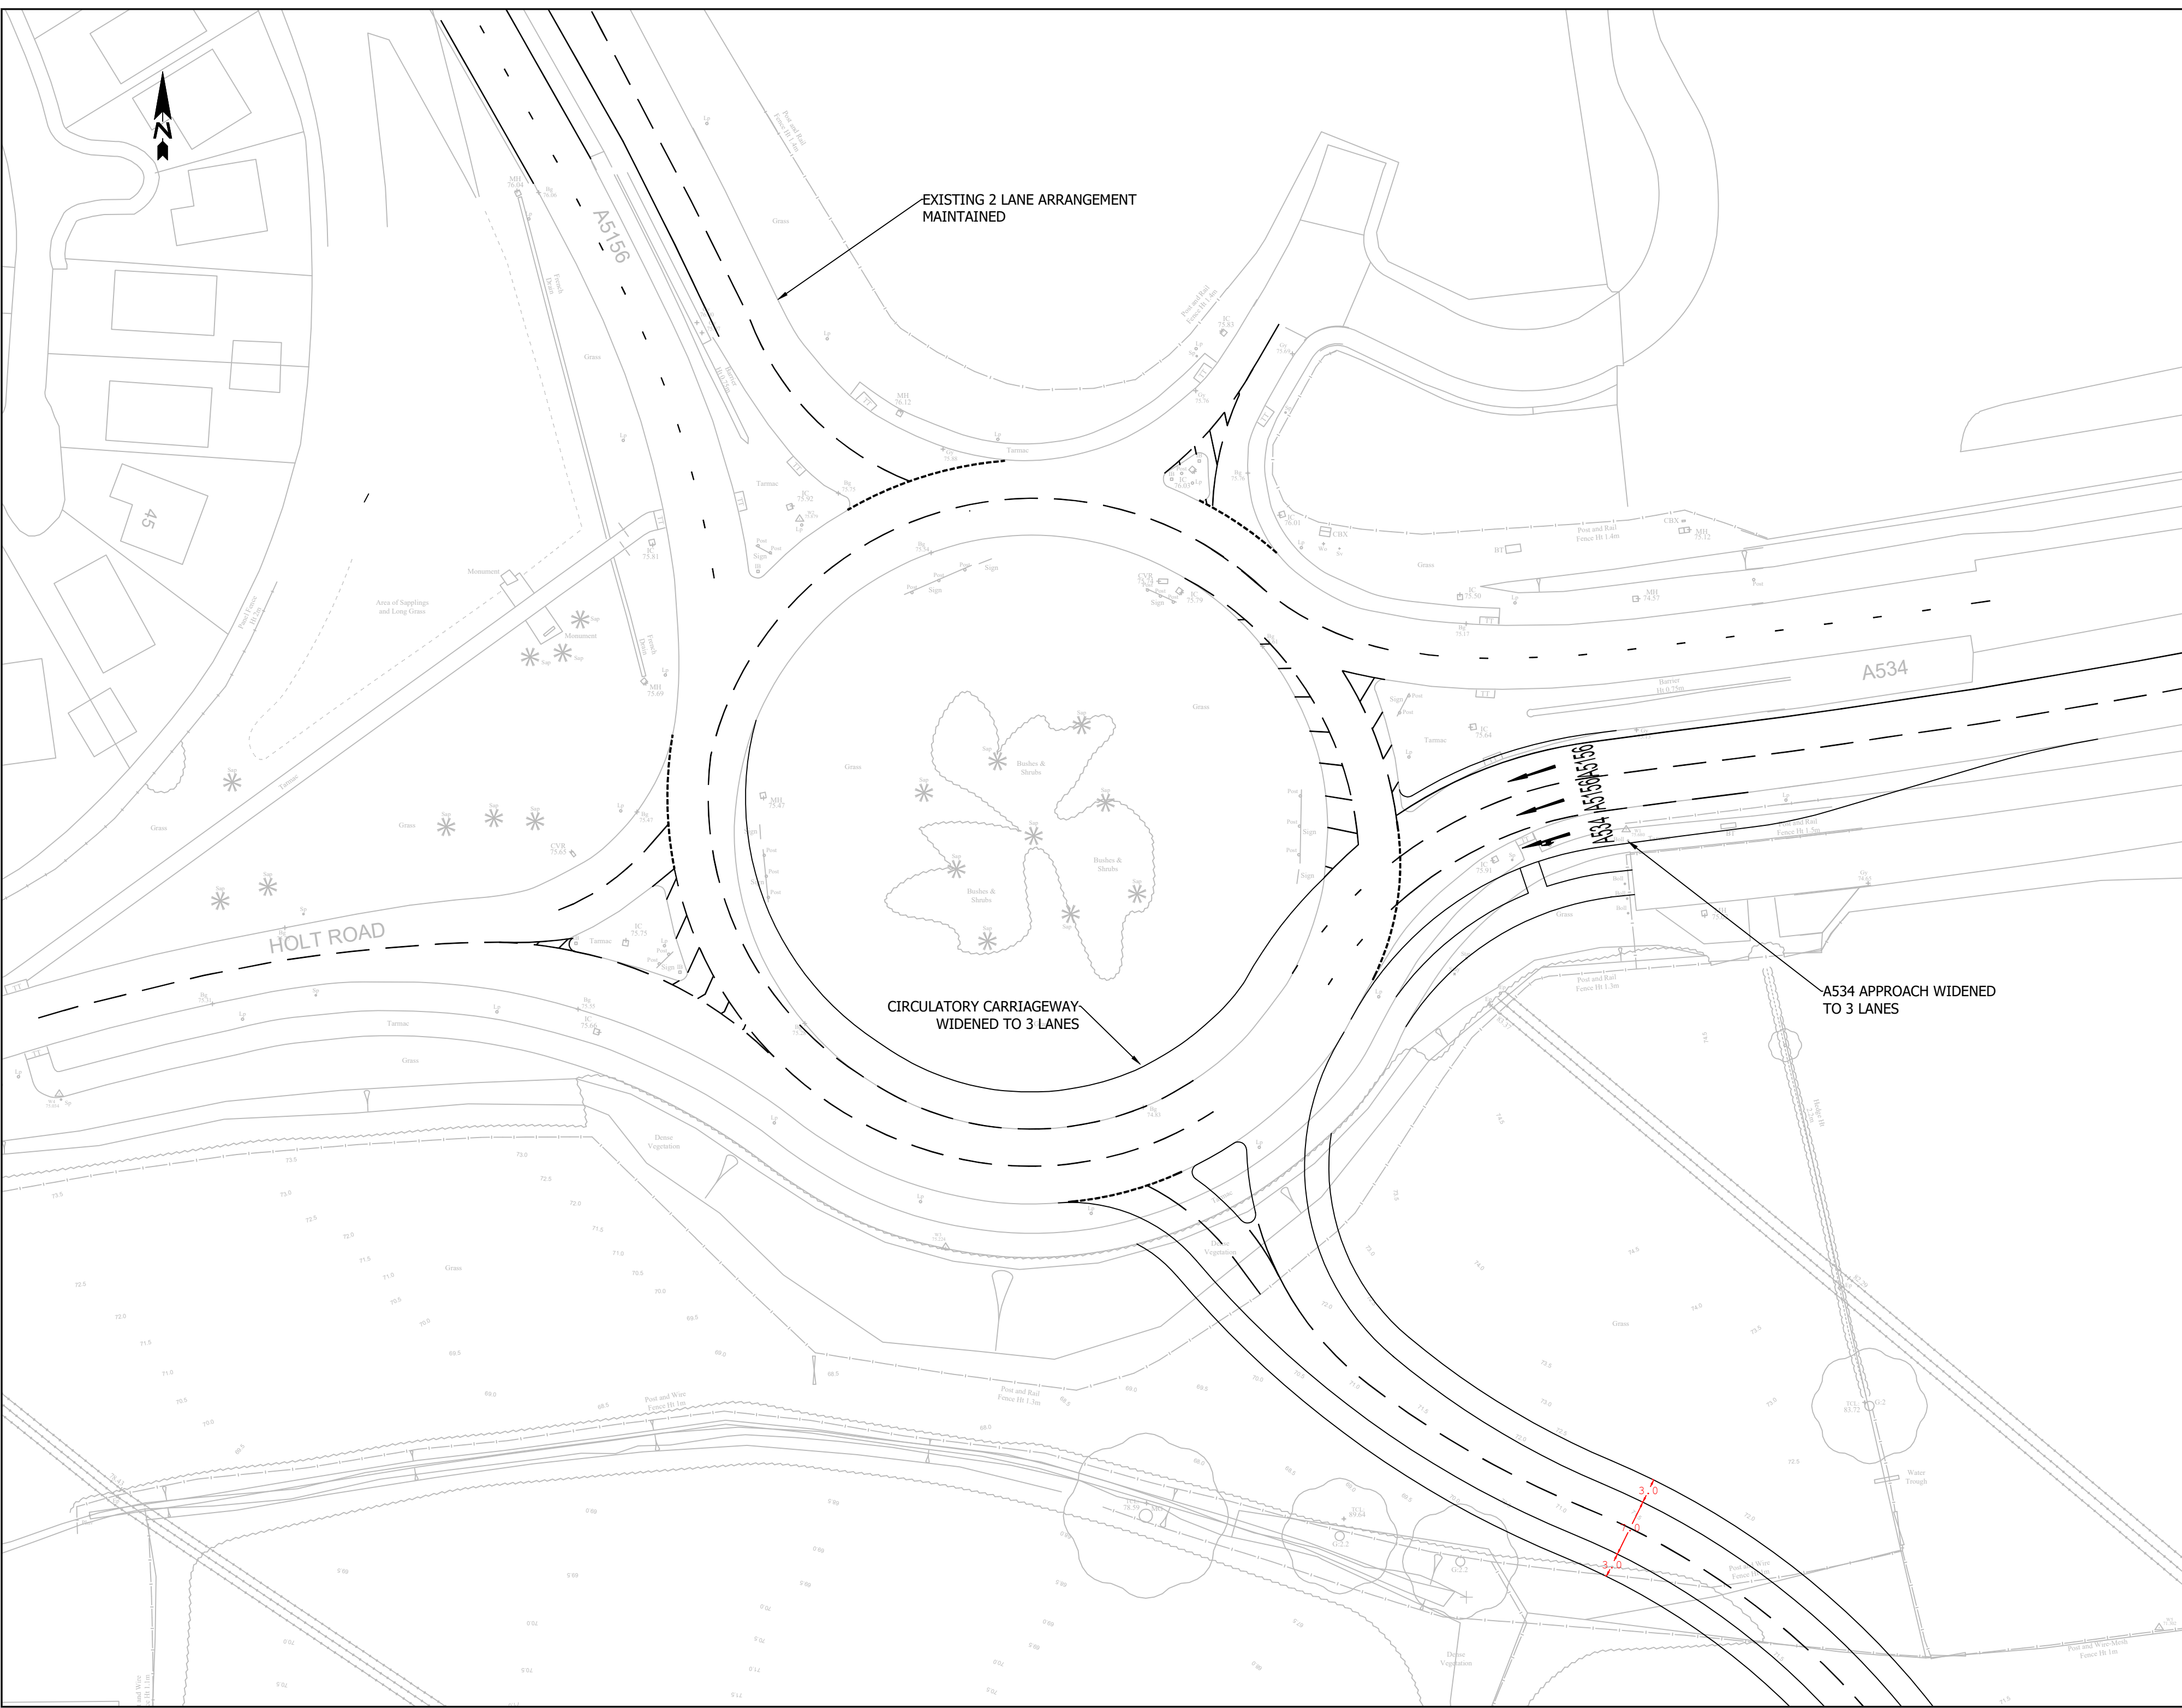

Rev.	Date	Revision Details	Drawn	Checked	App.



CBO
TRANSPORT

Barnett House
83 Fountain Street
Manchester
M2 2AN
T: 0161 235 6365
F: 0161 235 6566
E: info@cbotransport.co.uk
W: www.cbotransport.co.uk

Client
Barnett Homes and Bloor Homes North West

Project
KS22 / KS53

Drawing Title
A5156/A534 Roundabout
Interim Improvement Scheme

Drawn	Checked	Approved
SFB	PC	PC

Scale / Size	Date
1:500 @ A2	22.08.2019

Status	Drg No	Rev
Information	CBO-0322-017	