


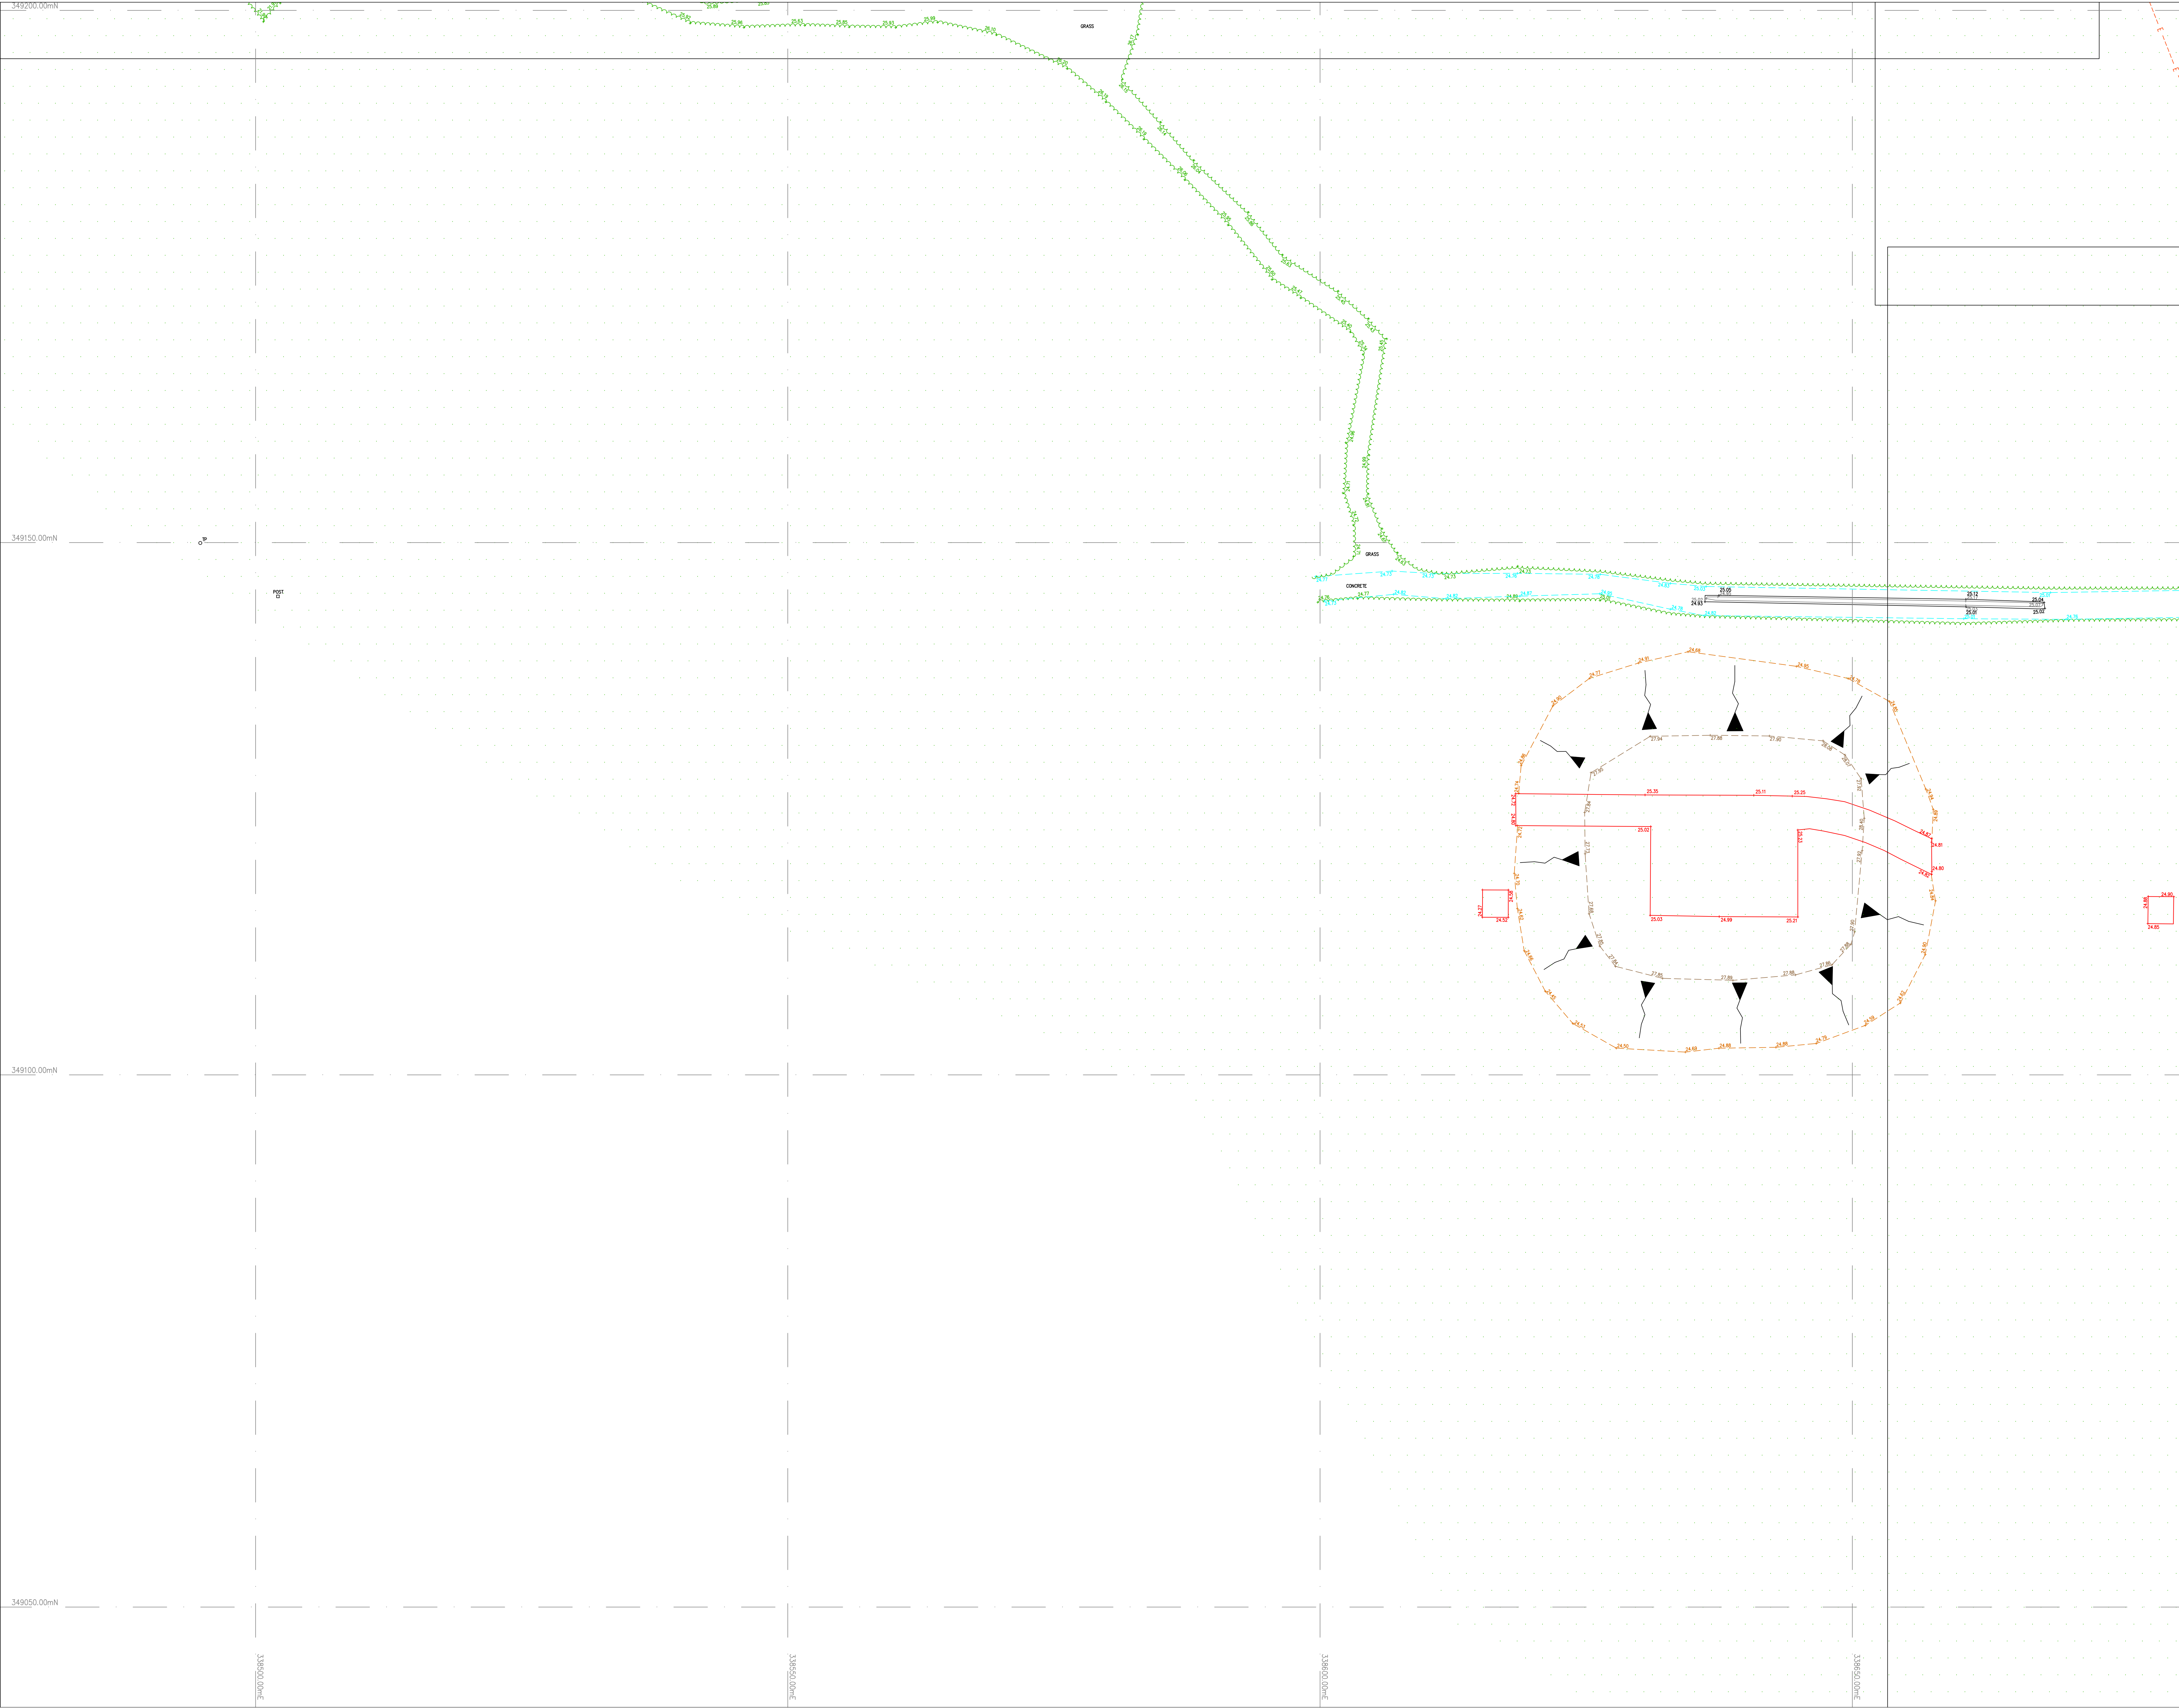

Site Grid North

Symbols/Abbreviations (Where Applicable):

- + AV: AIR VALVE
- + BB: BELISHA BEACON
- BH: BOREHOLE
- + BM: BENCHMARK
- BOL: BOLLARD
- B/S: BUS STOP
- + CAM: CAMERA
- + CS: CABLE STAY
- CATV: C.A.T.V INSPECTION CHAMBER
- + CBOX: ELECTRICITY BOX, CABLE BOX, ETC.
- CCTV: C.C.T.V CAMERA
- + C.PIT: CATCH PIT
- EC: ELECTRICITY COVER
- EP: ELECTRICITY POLE
- + ER: EARTH ROD
- + FH: FIRE HYDRANT
- FP: FLAG POLE
- G: GULLY
- G: GULLY (ROUND)
- + GV: GAS VALVE
- IC: INSPECTION COVER (SQUARE)
- IC: INSPECTION COVER (ROUND)
- + IL: INVERT LEVEL
- + KO: KERB OUTLET
- LB: LETTER BOX
- LC: LIGHTING COLUMN
- LP: LAMP POST
- LP/S: LAMP POST/BUS STOP
- MH: MANHOLE (SQUARE)
- MH: MANHOLE (ROUND)
- + MKR: MARKER
- P: POST
- + RE: RIDDING EYE
- + R/S: ROAD SIGN
- + S/P: SIGN POST
- + SNP: STREET NAME PLATE
- + ST: STOP TAP
- + SV: STOP VALVE
- + TCB: TELEPHONE CALL BOX
- + TL: TRAFFIC LIGHT
- TP: TELEGRAPH POLE
- TP/EP: TELEGRAPH POLE/ELECTRIC POLE
- + T/C: TELECOM INSPECTION COVER
- + WO: WATER OUTLET
- + WM: WATER METER
- × GATE
- DEFINED POINT
- CONTROL POINT
- TREE (CONIFEROUS)
- TREE (DECIDUOUS)
- FOLIAGE
- HEDGE
- DPC 99.99m DAMP PROOF COURSE LEVEL
- EL 99.99m EAVES LEVEL
- FL 99.99m FLOOR LEVEL
- RL 99.99m RIDGE LEVEL
- SL 99.99m SOFFIT LEVEL
- TL 99.99m THRESHOLD LEVEL

FENCE DESCRIPTIONS:

- B/W: BARBED WIRE FENCE
- C/B: CLOSE BOARDED FENCE
- C/L: CHAIN LINK FENCE
- C/P: CHESTNUT PALING FENCE
- CONC/P: CONCRETE PANEL FENCE
- I/R: IRON RAILING FENCE
- P/R: POST AND RAIL FENCE
- P/W: POST AND WIRE FENCE
- P/C: POST AND CHAIN FENCE
- S/PAL: STEEL PALISADE FENCE
- S/B: SAFETY BARRIER
- T/PAL: TIMBER PALISADE FENCE

SITE LAYOUT:

Revision Information

Rev	Date	Description

INFORMATION

1) Ordnance Survey co-ordinates and level are derived from OSTN02 and OSGM02, transformed from WGS84.

2) Copyright of this drawing remains the property of PM Surveys UK Ltd. Do not scale from this drawing. In the event of any discrepancy, refer query to PM Surveys UK Ltd.

NOTES

Ordnance Survey Bench Mark Used	Location	Type	Value (m)
1			
2			

PM SURVEYS UK

PM Surveys UK Ltd
Unit 4, Expressway Business Park
Station Road, Queensferry
Flintshire, CH15 2TF
Tel: 01244 821777 Fax: 01244 821002
Email: info@pmsurveys.co.uk

Client Info

Cefn Park Estate
Cefn Road
Wrexham
LL13 9TT

Tel:
Email: archie@cefnpark.co.uk

Project

The Oak, Wrexham Industrial Estate
Topographical Survey

Project No

PMS16131

Sheet

A0

Scale

1:200

Surveyed By

CJAL II

Drawn By

JW

Approved By

PM

Dwg

PMS16131-04

Issued

14/12/16