





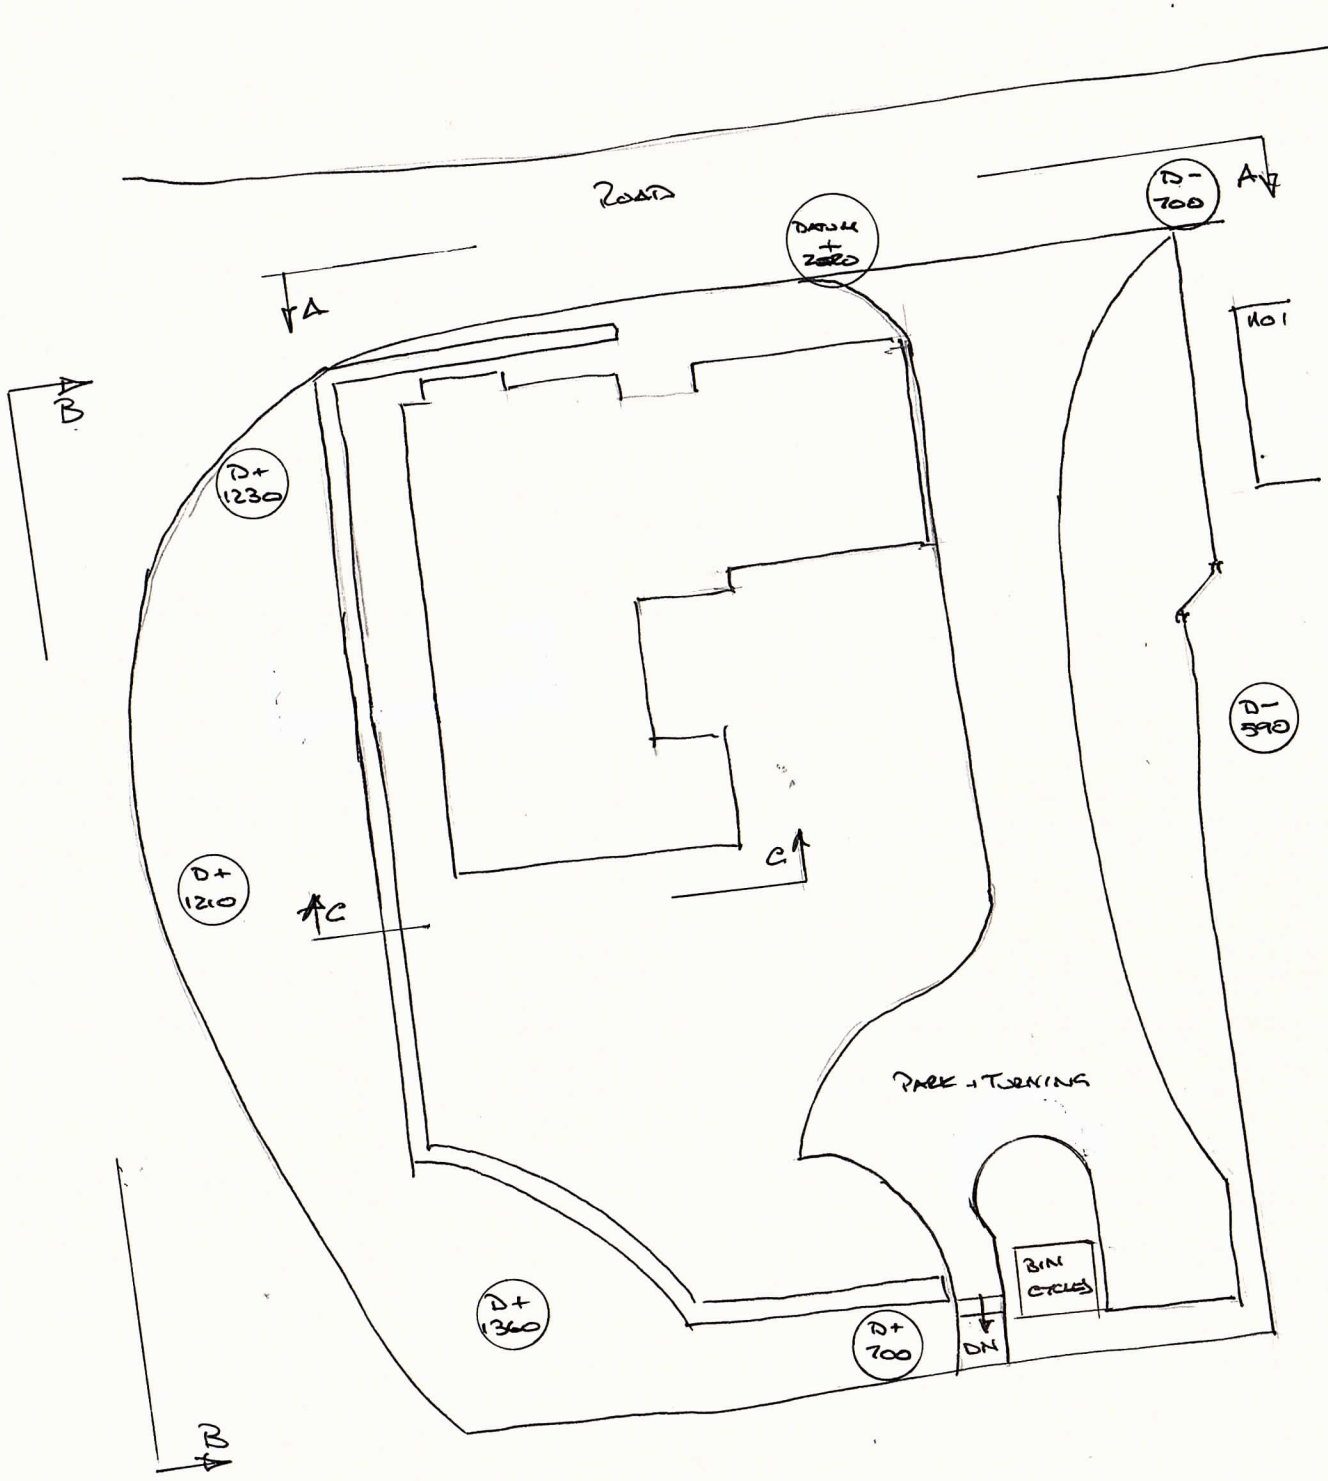

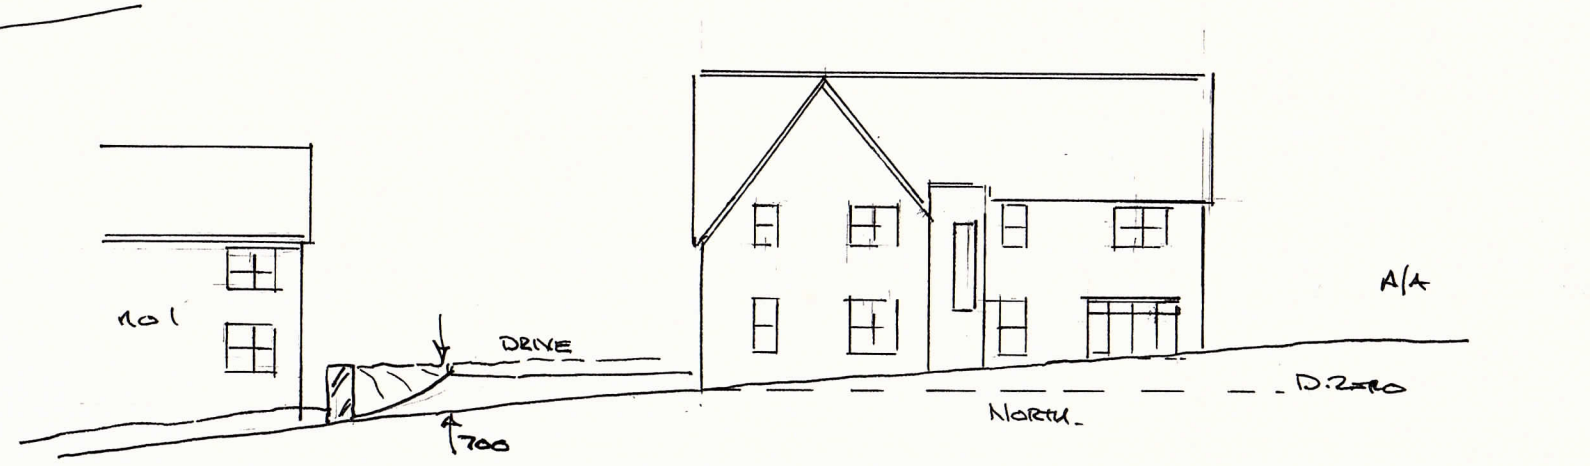

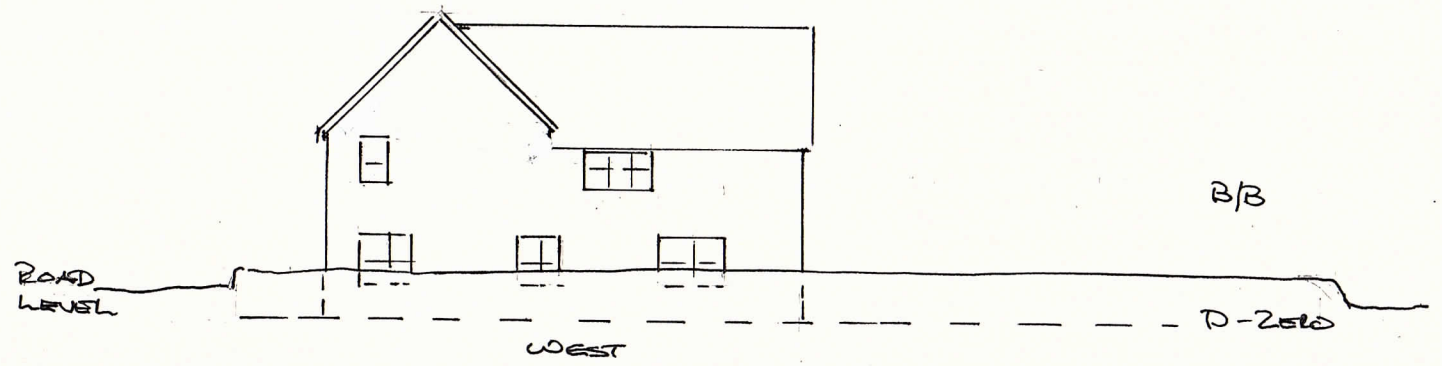

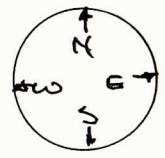

2 MILL LANE HODDESDON'S GREEN
1-200
GROUNDWORK LEVELS
005