


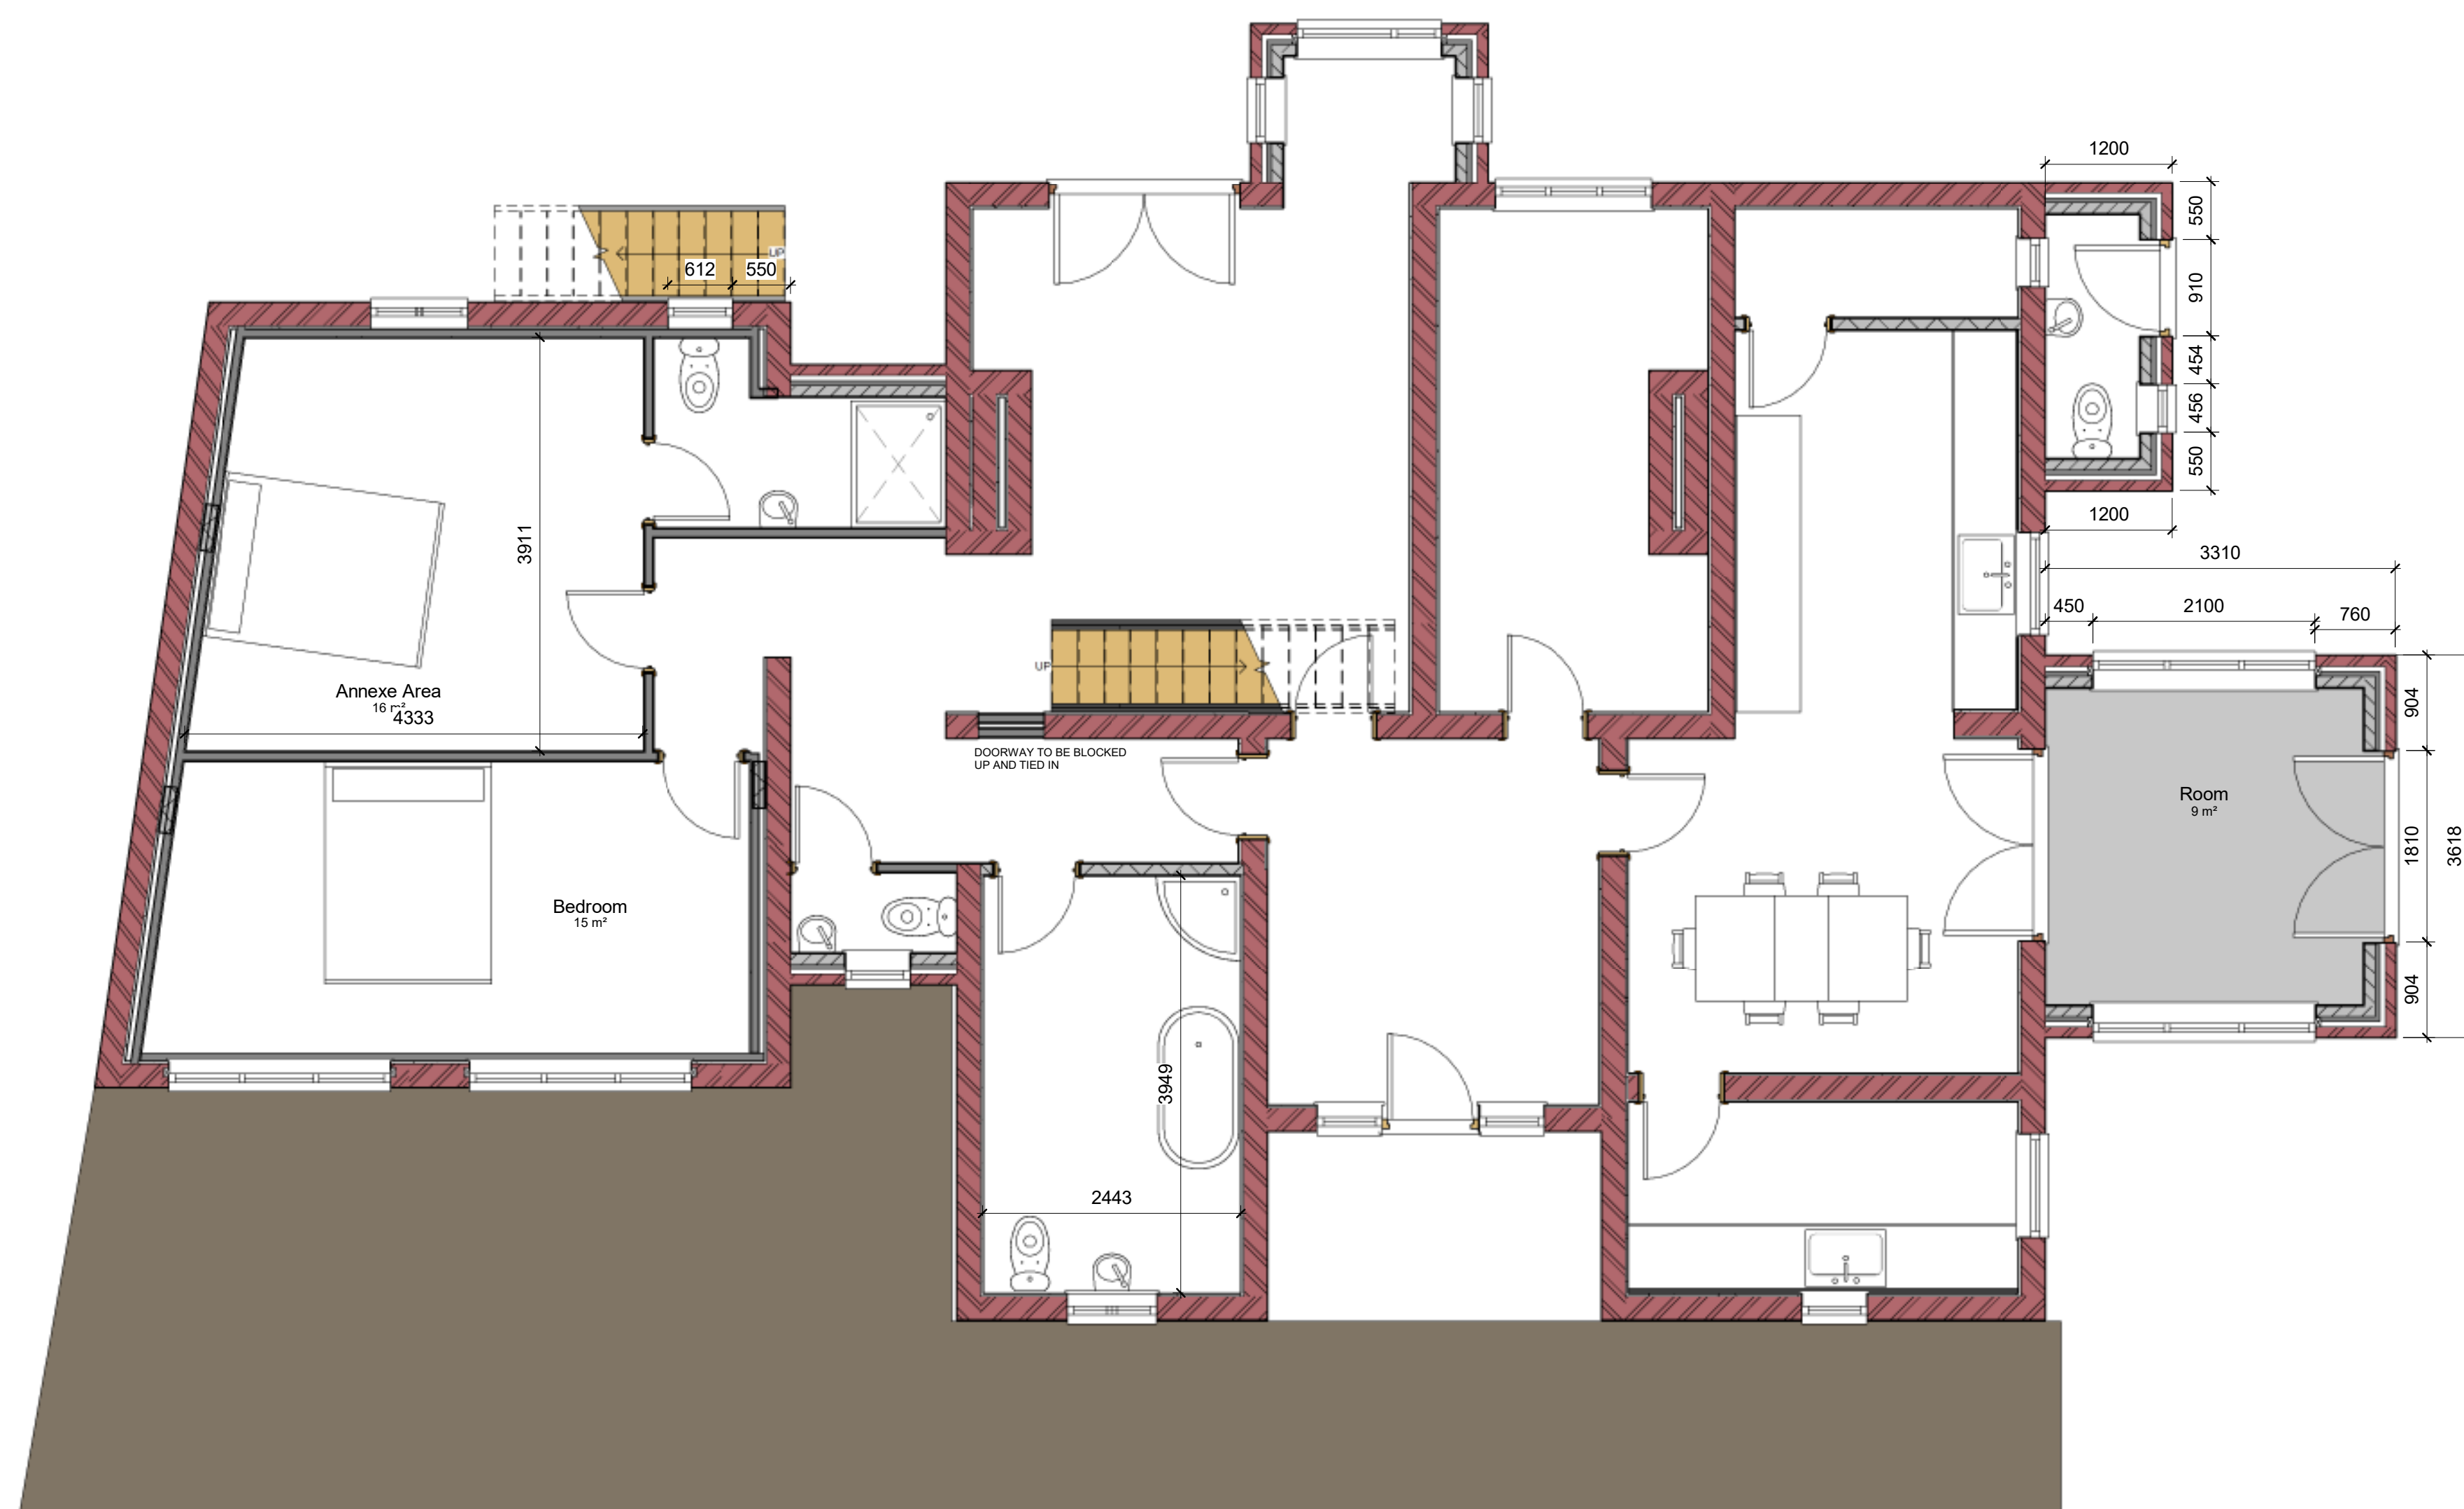


|       |        |
|-------|--------|
| Scale | 1 : 50 |
|-------|--------|