


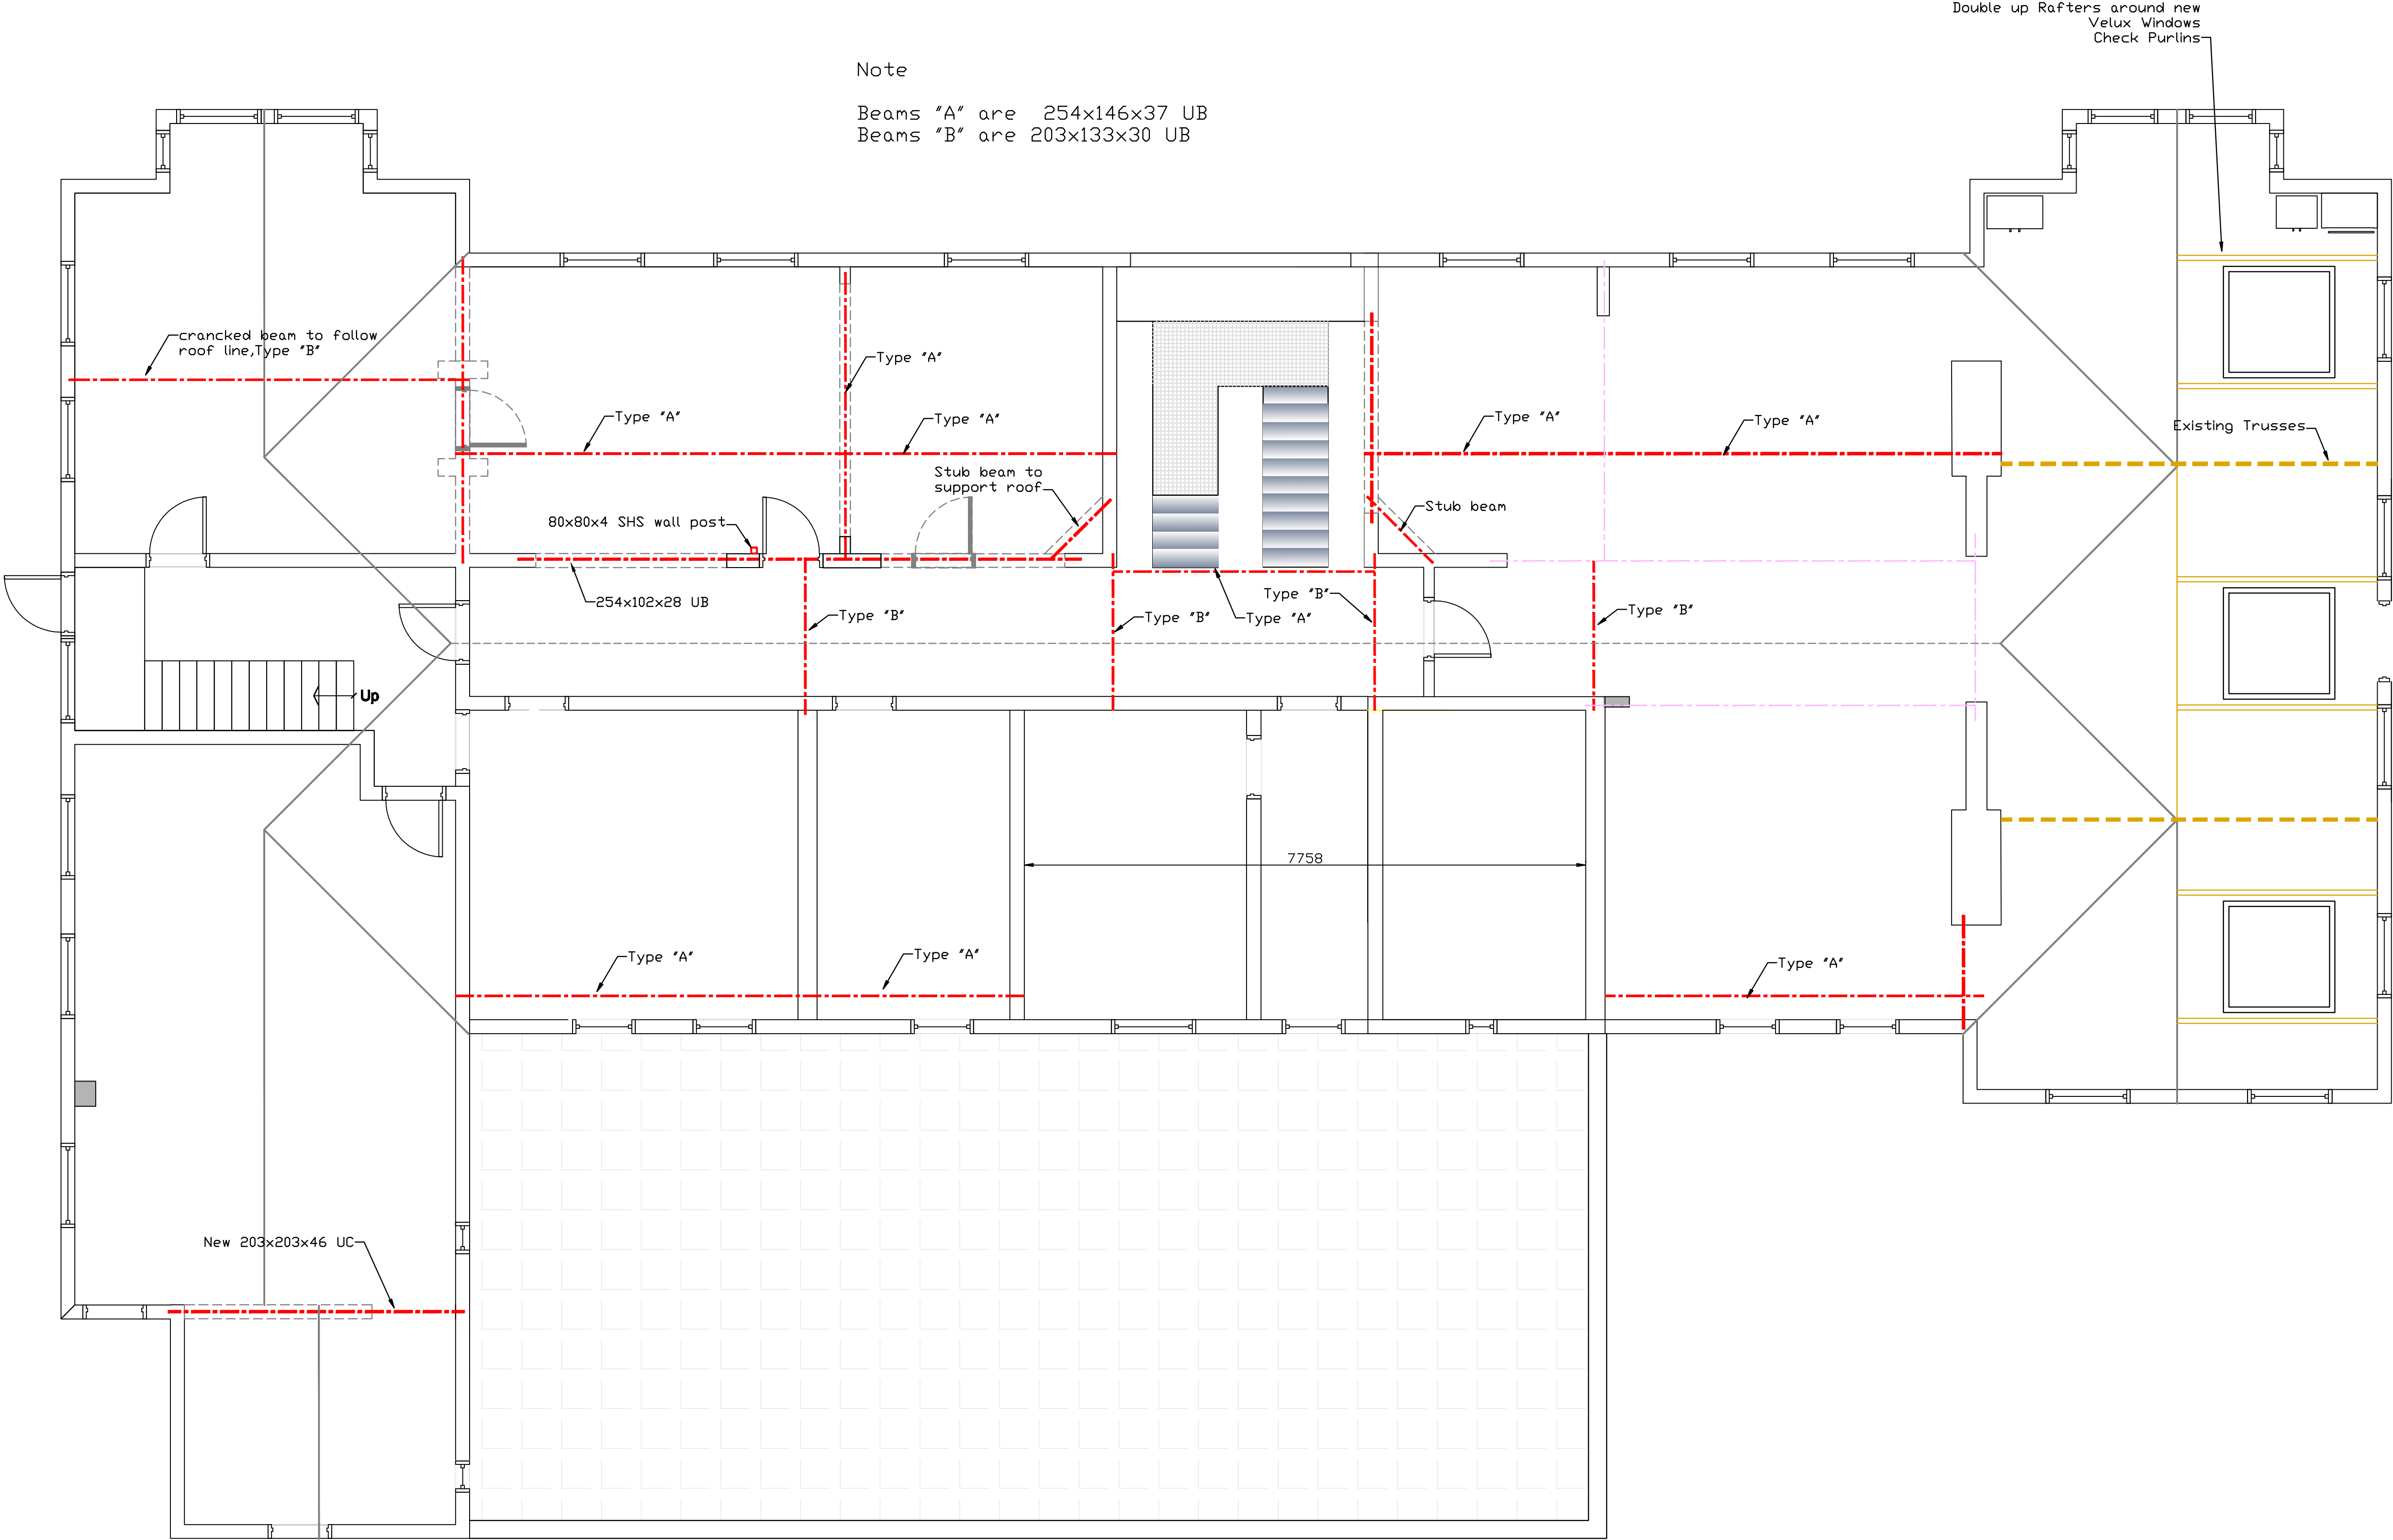

REV. AMENDMENTS						
HA	-					
MG	-					
BY	DATE					
SCALES @A1 Print	JOB NO.	DRAWING NO.	REV.	DRAWN	CHECKED	DATE
1:50	U1242	101	B	MG	HA	July 20

PROJECT	Hamilton House Llay
DRAWING	First Floor Proposed

CLIENT	Best Companies
--------	----------------

H. A. Structures Ltd.
Consulting Engineers
12 Rockcliffe Mold Flintshire CH7 6SA Tel: 01352 751058