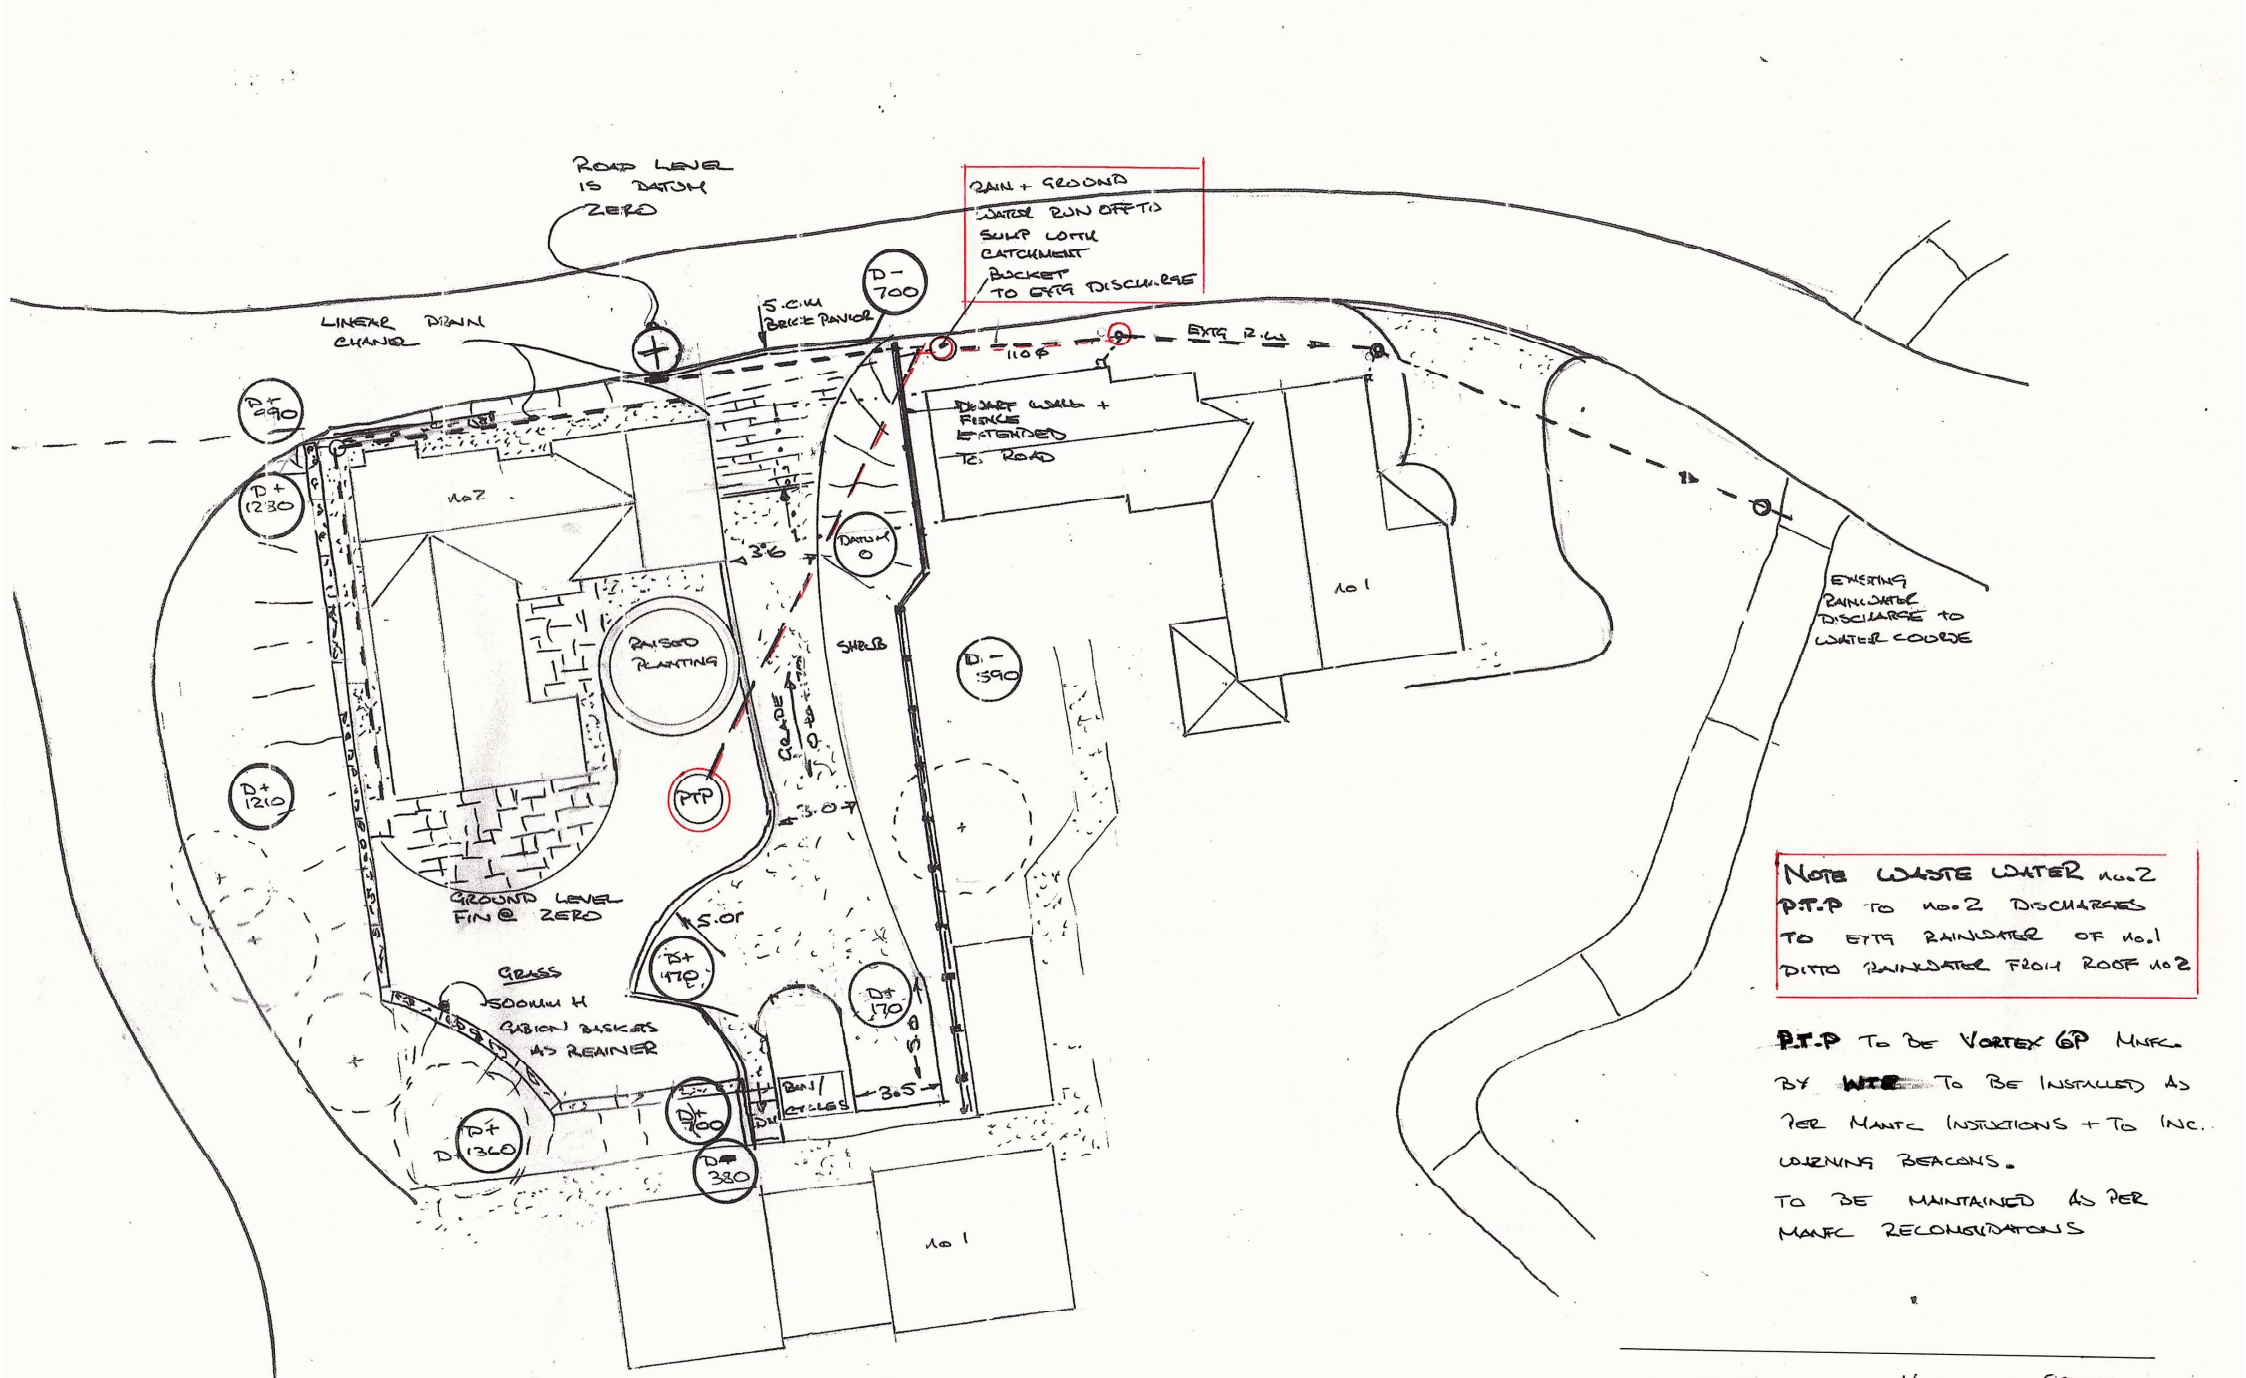



1 + 2 Mill Lane Hodsman's Green

1 - 200

PROPOSED DRNEAGE + PARKING + LEVELS + PTP

004