


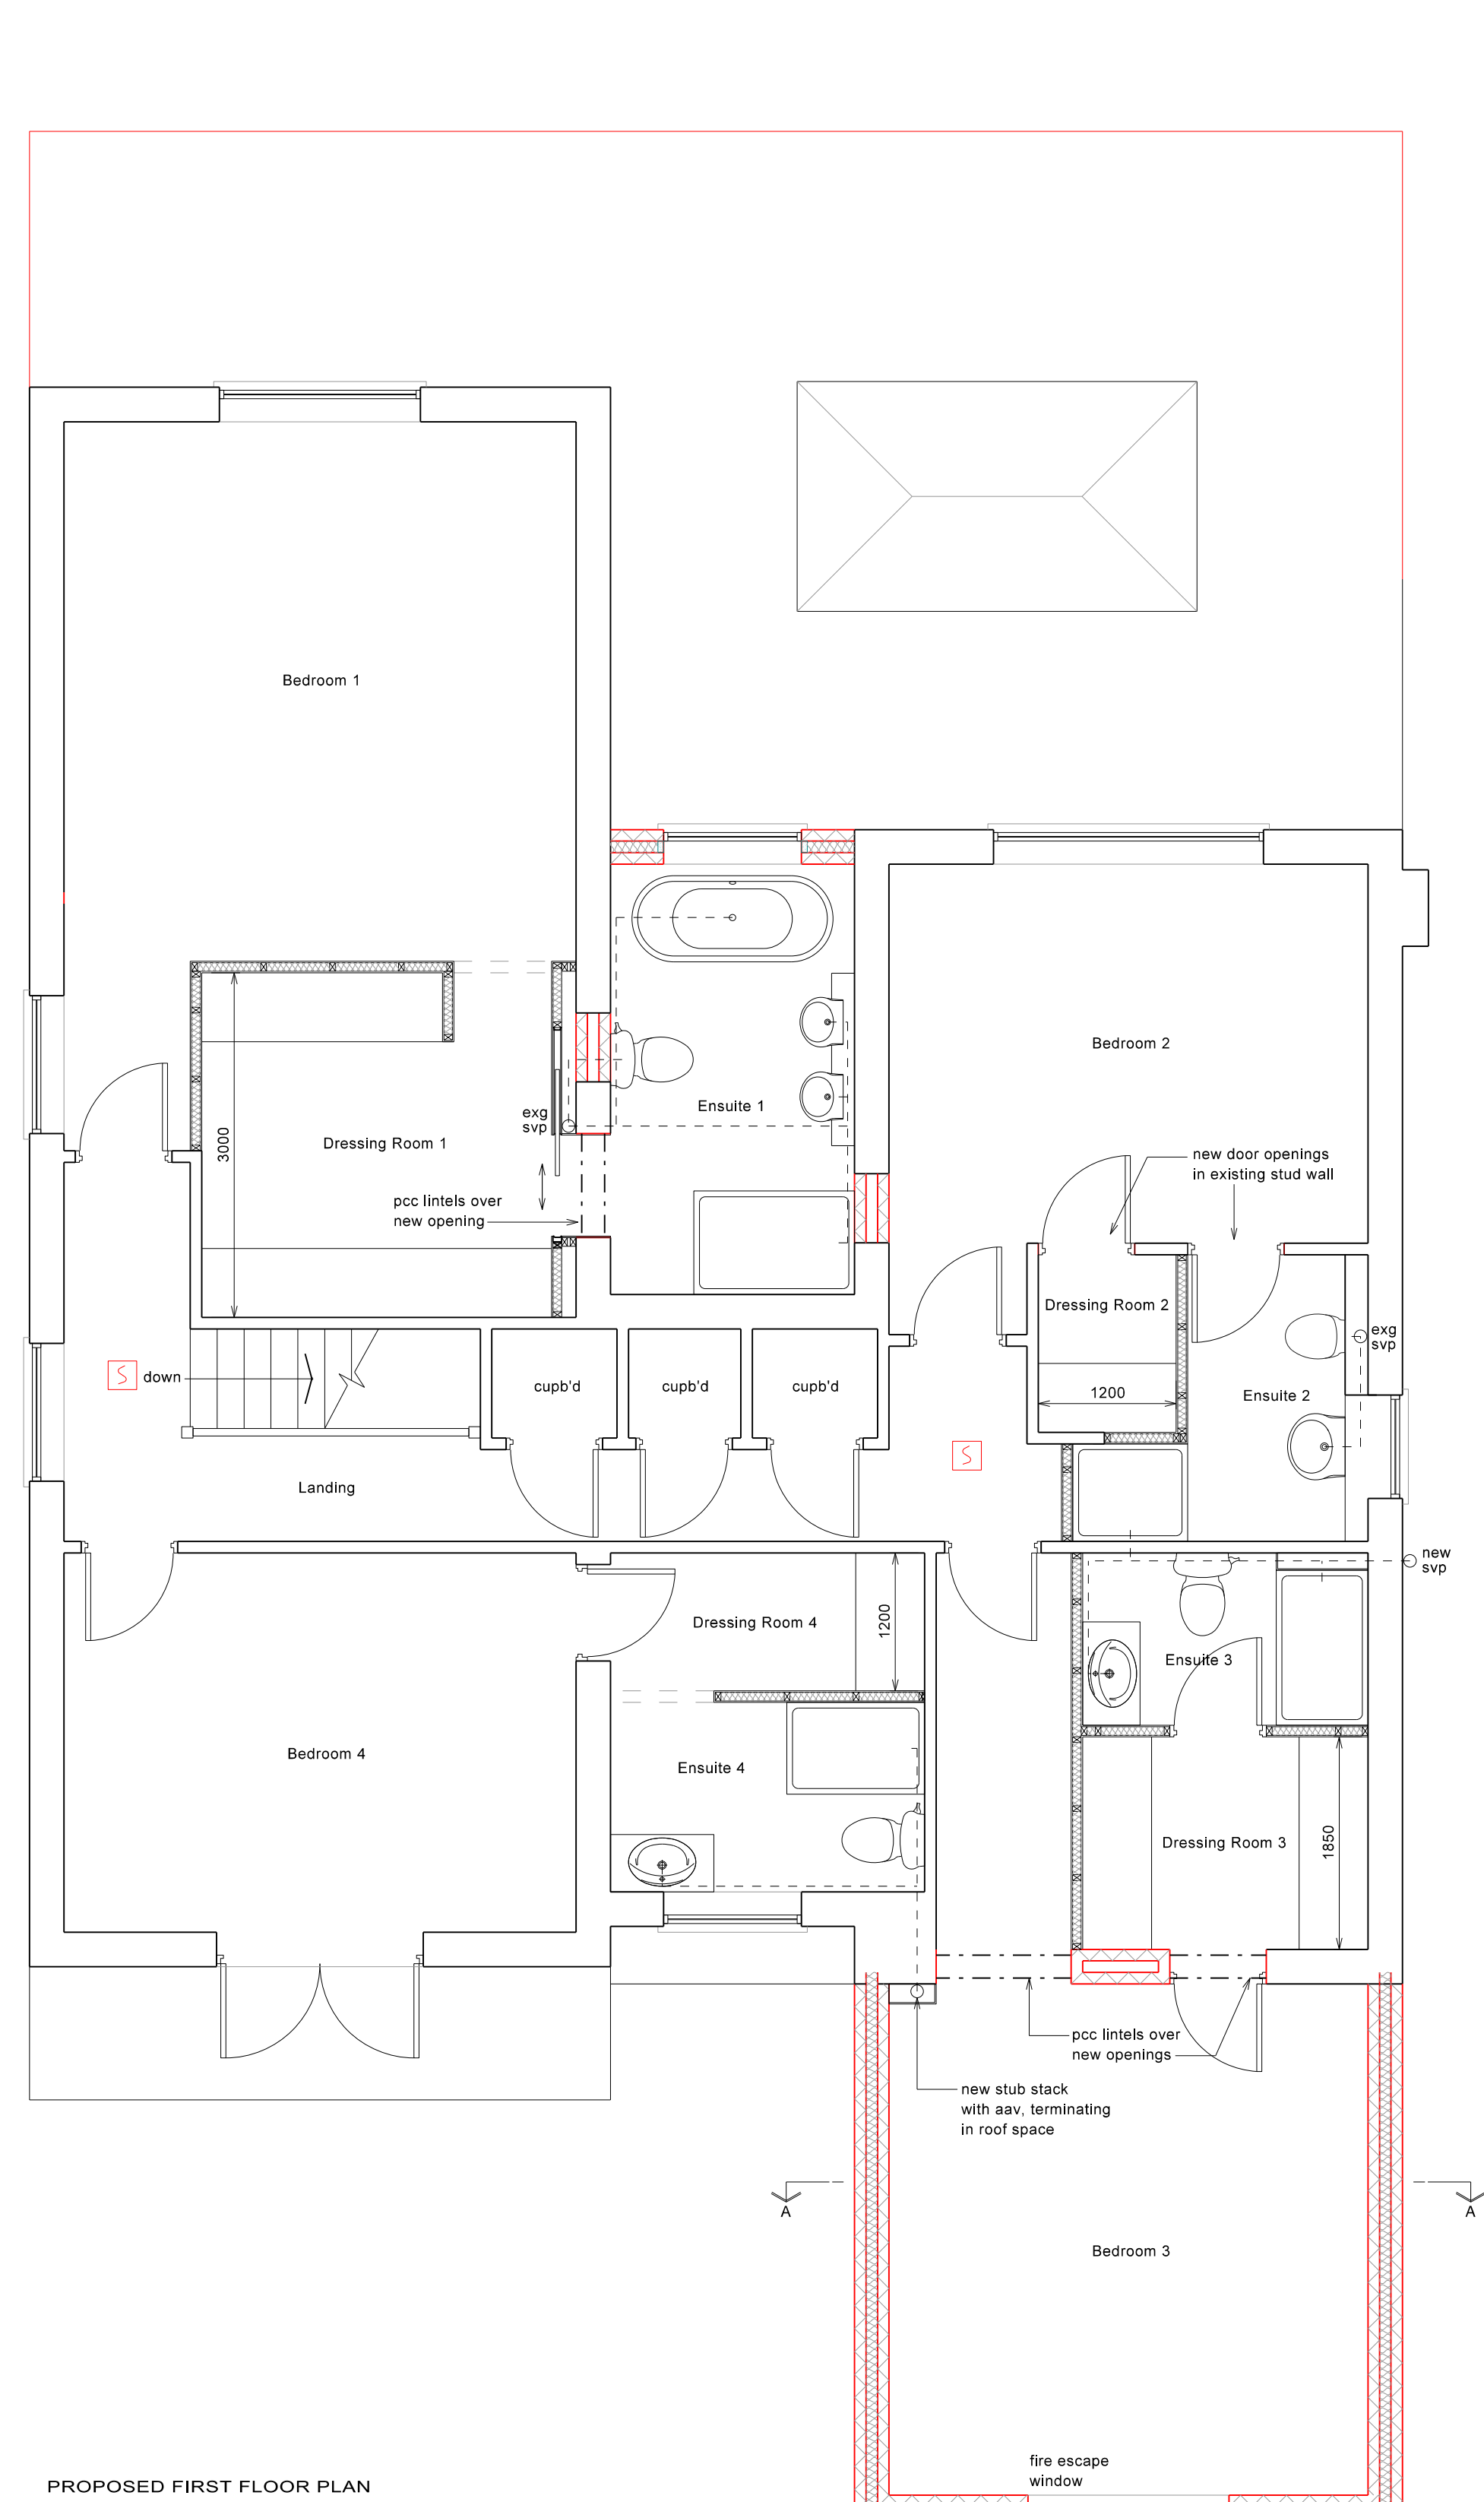

BRATLEY
ARCHITECTURAL LTD


CIAT
Registered Practice

PO Box 3870, Chester CH1 9DQ

M: 07887 369396 E: info@b-arch.co.uk