


2 & 3 BEDROOM TERRACED HOUSES
2 Bed Mid-Terrace 72.65m2 (781 sq ft)
3 Bed End-Terrace 88.68m2 (954 sq ft)

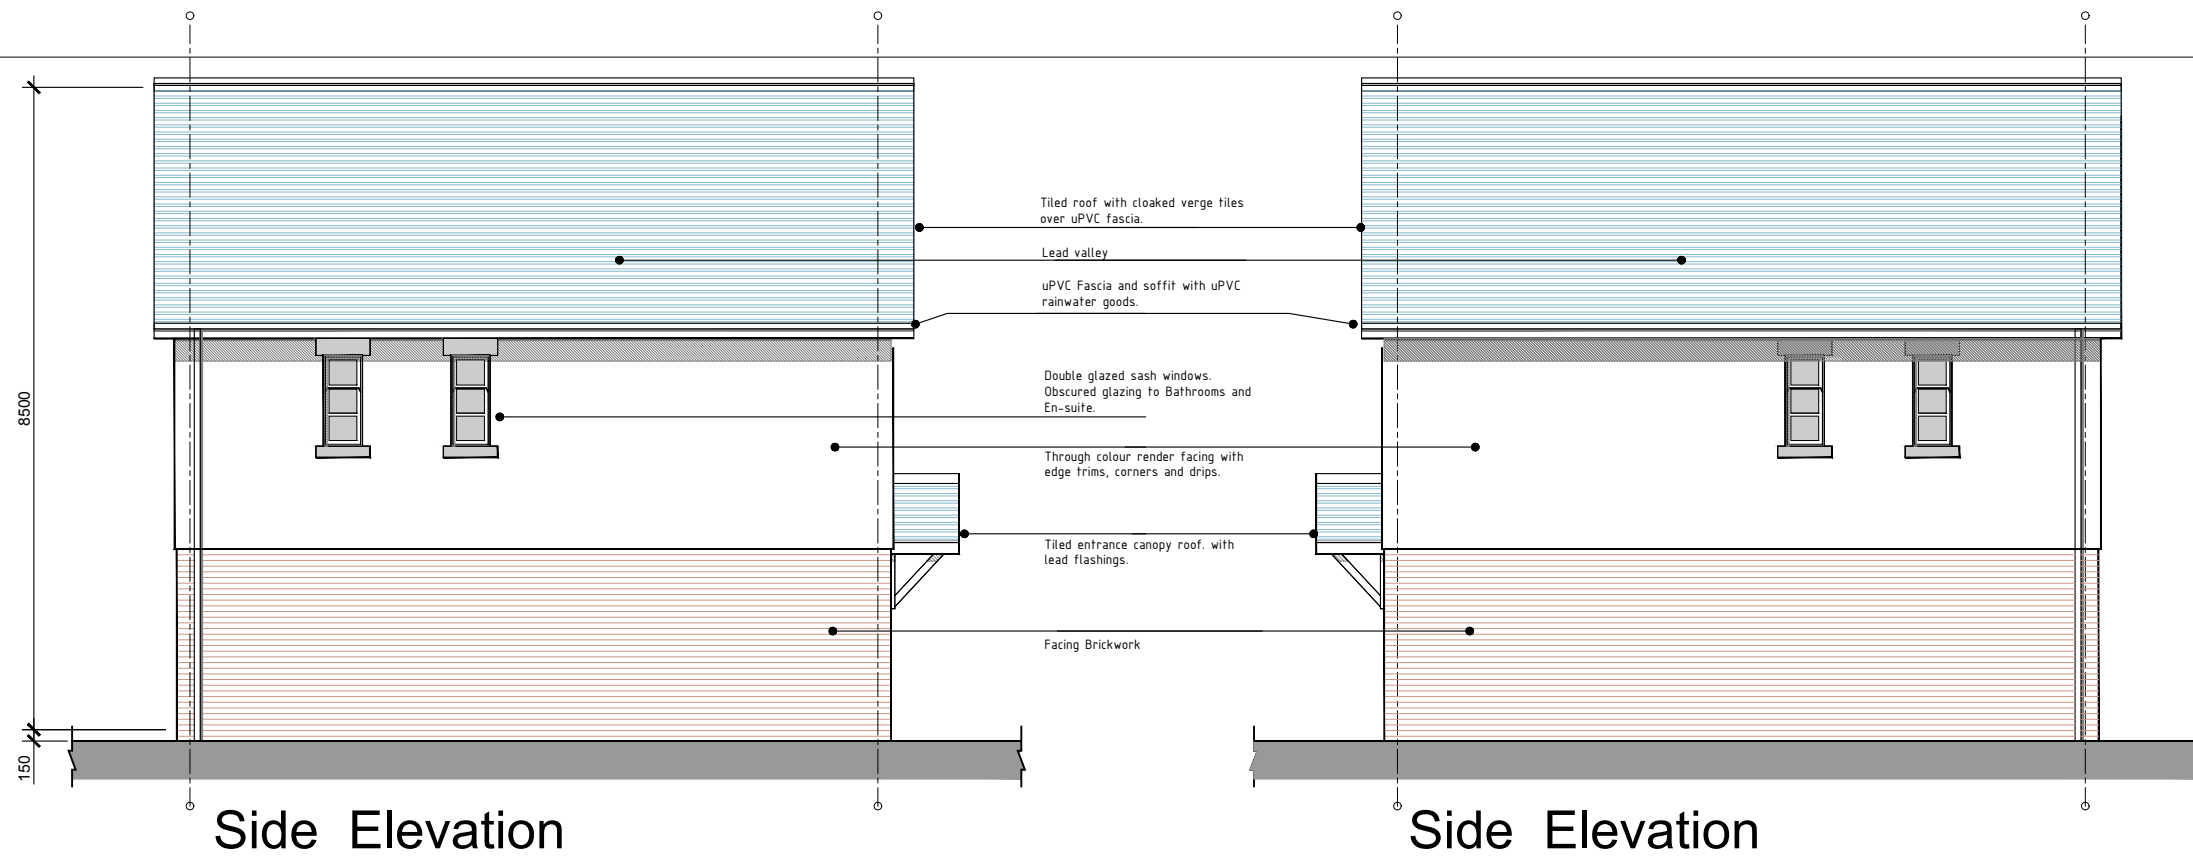

scale 1:100 @ A3



PLANNING DRAWING			
 owen ellis Architects		Honeycomb, Edmund Street Liverpool L3 5NG TEL: 0151 227 1555 email: info@owenellis.co.uk web: www.owenellis.co.uk	
		Housing Development Land off Hillock Lane, Gresford	
GA Plans, Elevations 2 & 3 Bedroom Terraced Houses (72 & 88 m2)			
DRAWING NUMBER	REVISION	DATE	SCALE
4124 / SK 26	-	05.12.2019	1:100 @ A3