


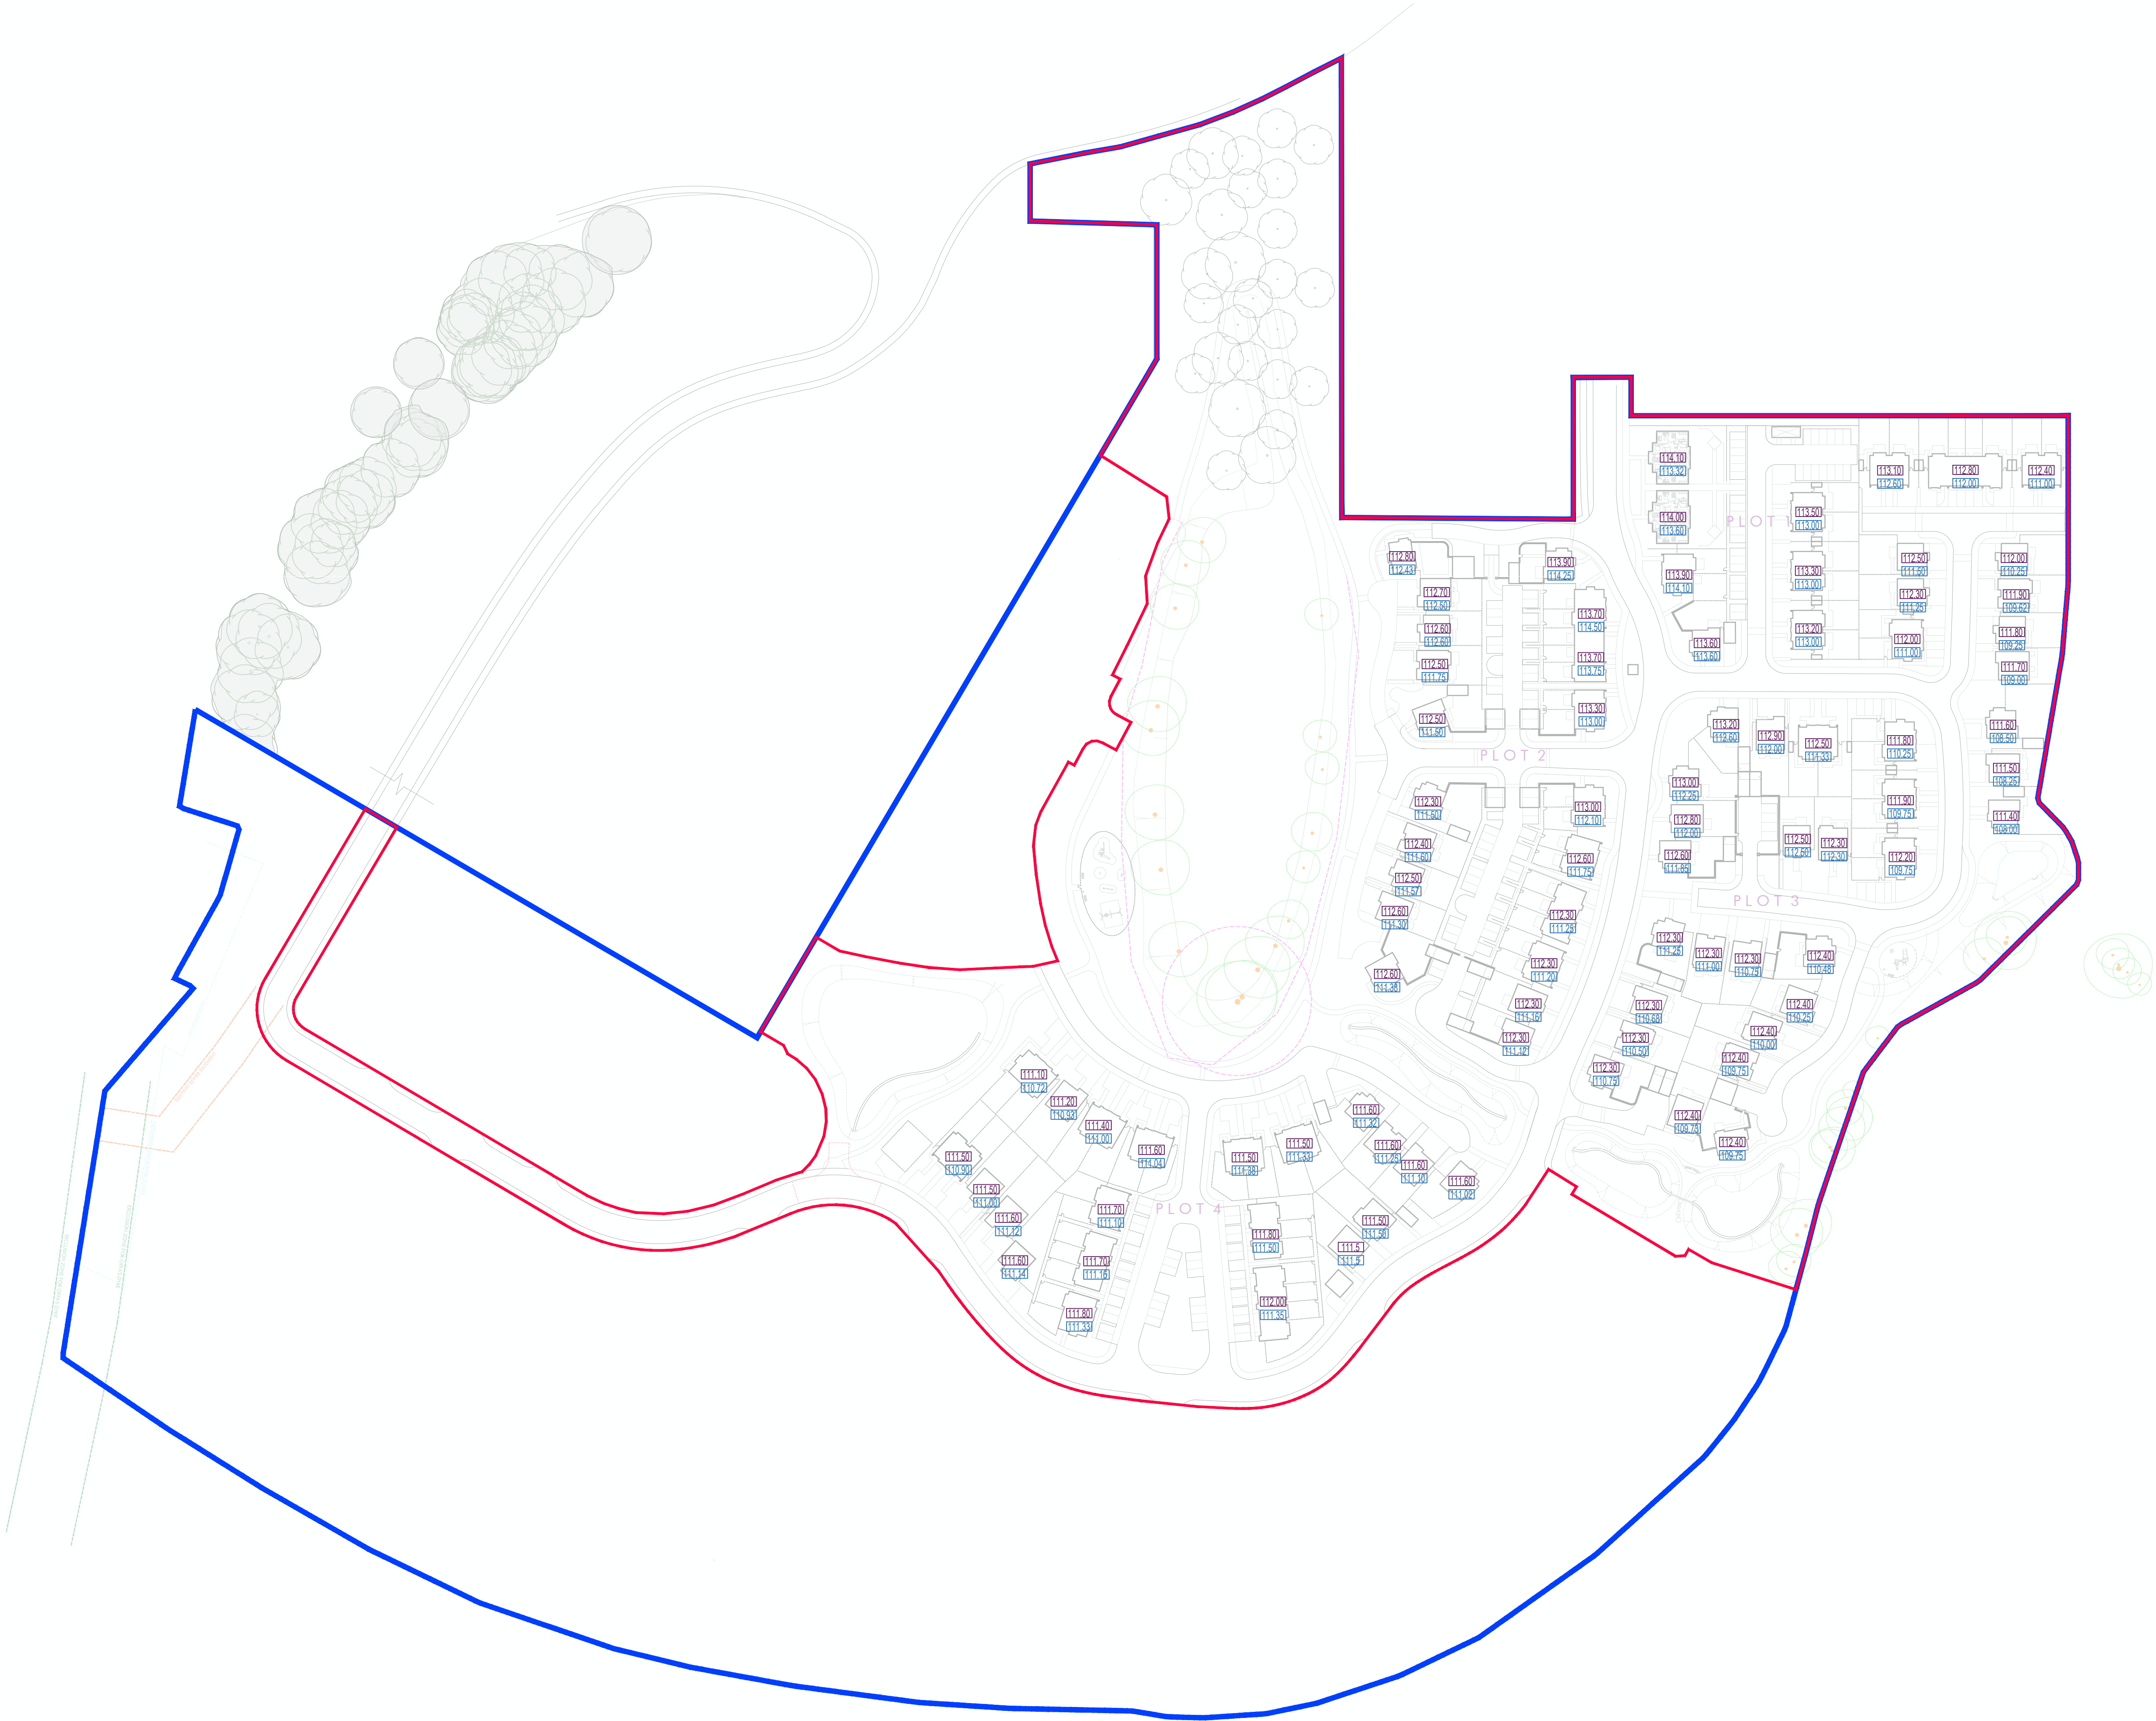

KEY

Redline Boundary Phase 1 - 21.60 Acres

Blueline Boundary (Phases 1 & 2)- 40.70 Acres

Existing ground levels

Proposed FFL's

PLOT # Plot Number