


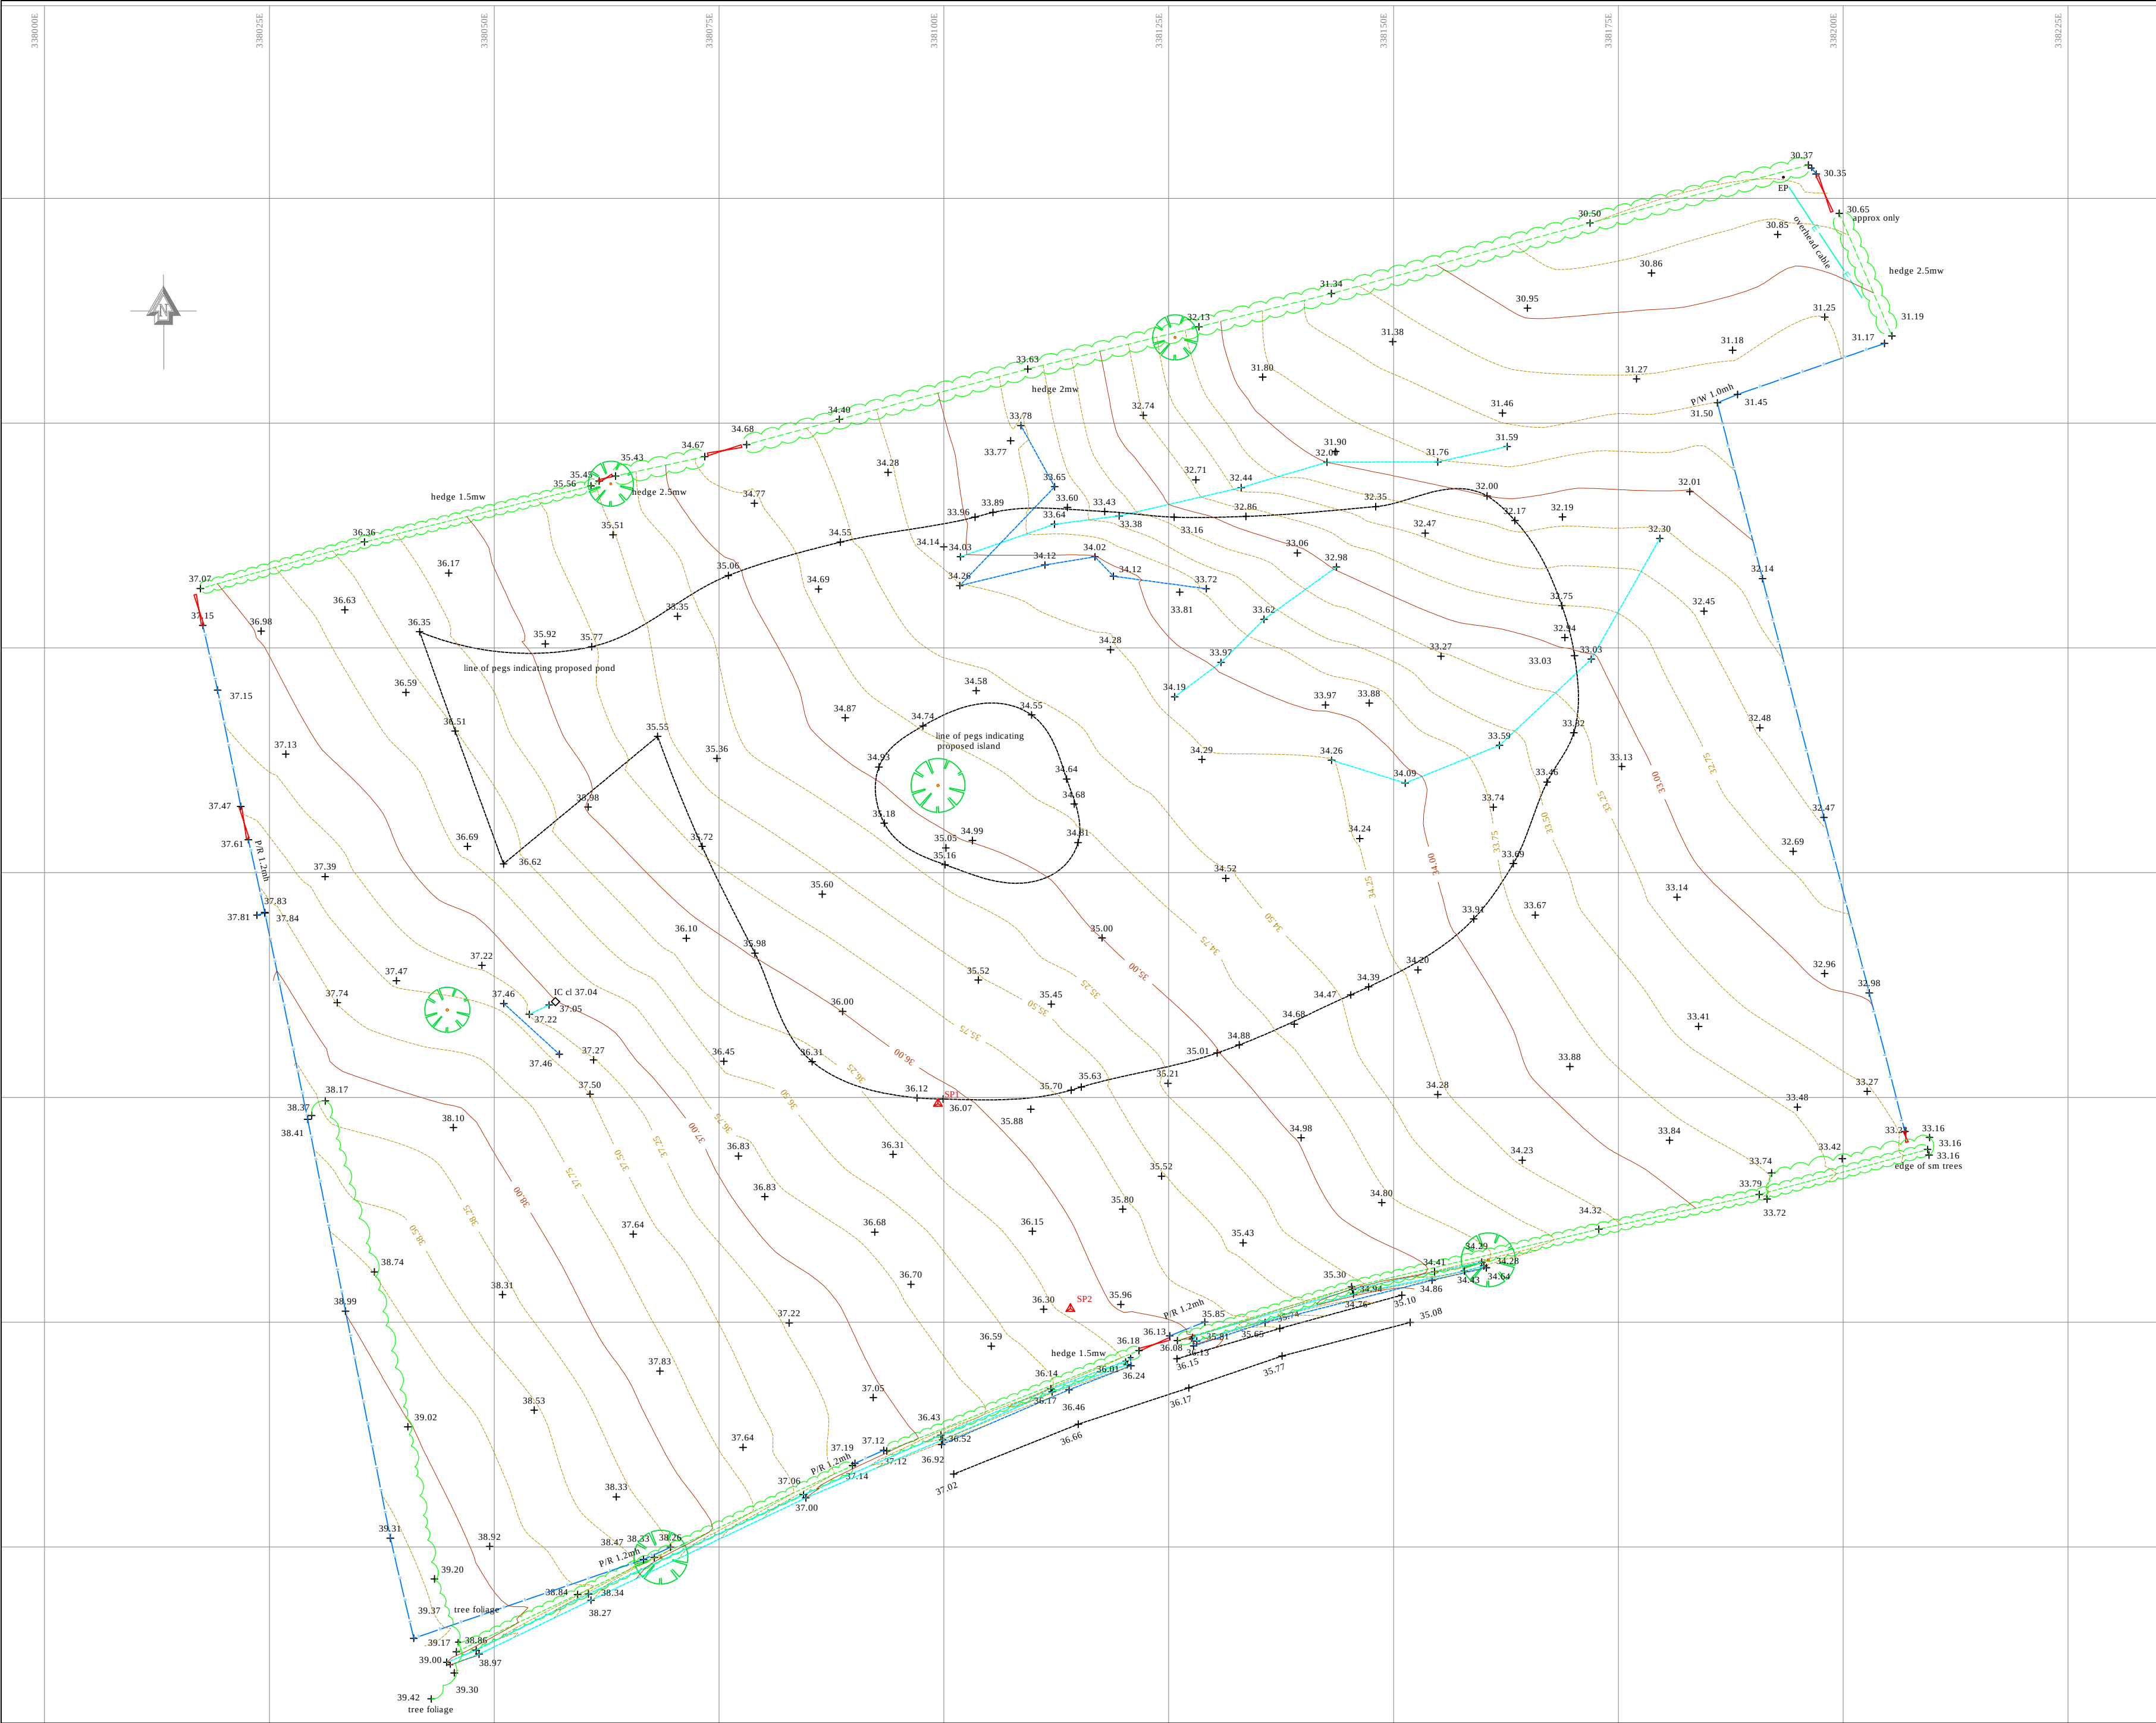

Legend

BT

British Telecom Cover

CL

Ceiling Level

DK

Dropped Kerb

EP

Electric Pole

FL

Floor Level

G

Gully

GSV

Gas Stop Valve

HTL

Hedge Top Level

IC

Inspection Cover

IL

Invert Level

LP

Lamp Post

OHCL

Overhead Cable Level

O.S.B.M

OS Bench Mark

PLP

Ped Lamp Post

RS

Road Sign

TCSL

Tree Clear Stem Level

TP

Telegraph Pole

TTL

Top Tree Level

TWL

Top Wall Level

UTL

Unable To Lift

UTM

Unable To Measure

WSV

Water Stop Valve

Fence types

A/B

Armco Barrier

C/L

Chain Link

E/F

Estate Fencing

I/R

Iron Railing

P/F

Timber panel

P/R

Post & Rail

P/W

Post & Wire

S/S

Steel Security

V/C

Vertical Closeboard

Borehole

Survey station

Water

Wall

Gas

Building

Telecom

Bottom of bank

Electric

Top of bank

Unknown

Contour major

Fence

Contour minor

Hedge

Surface edge

Foliage

Tree canopy

Gate

Notes.

Copyright of this plan is held by A.R.M. Surveys Limited. No responsibility is taken for amendments by others. Do not scale from copies or PDFs.

The origin and orientation of the survey grid is based on national grid coordinates and the levels are related to ordnance datum.

This survey was carried out to an agreed specification. Detail and features not included in the original specification will not be shown.

The drawing scale indicates the accuracy of the digital data.

Trees with a trunk diameter of 0.2m and larger included in the survey and shown with the average canopy spread. Hedge widths are indicative, text notes show widths. Stock boundary fences may not be shown where they occur adjacent to other boundary features. Areas of the site obscured by overgrowth or spoil may have detail omitted from the survey.

SURVEY STATIONS			
Name	Easting	Northing	Height
SP1	338099.338	351249.301	36.129
SP2	338114.070	351226.496	36.222

A.R.M. Surveys Ltd
Suite 9
Sabrina Court
Shrewsbury
SY3 7BF
Tel 01743 248265

Client Mr D. Minshall.		Project Holt Lodge, Hugmore Lane, Holt, LL13 9YE.			
Job	1358-1220-T	Scale		1:500	
Grid	Contours	Date	Dwg no	Surveyor	Checked
25m	0.25m	14.12.20	01/01	MM AB	MM