



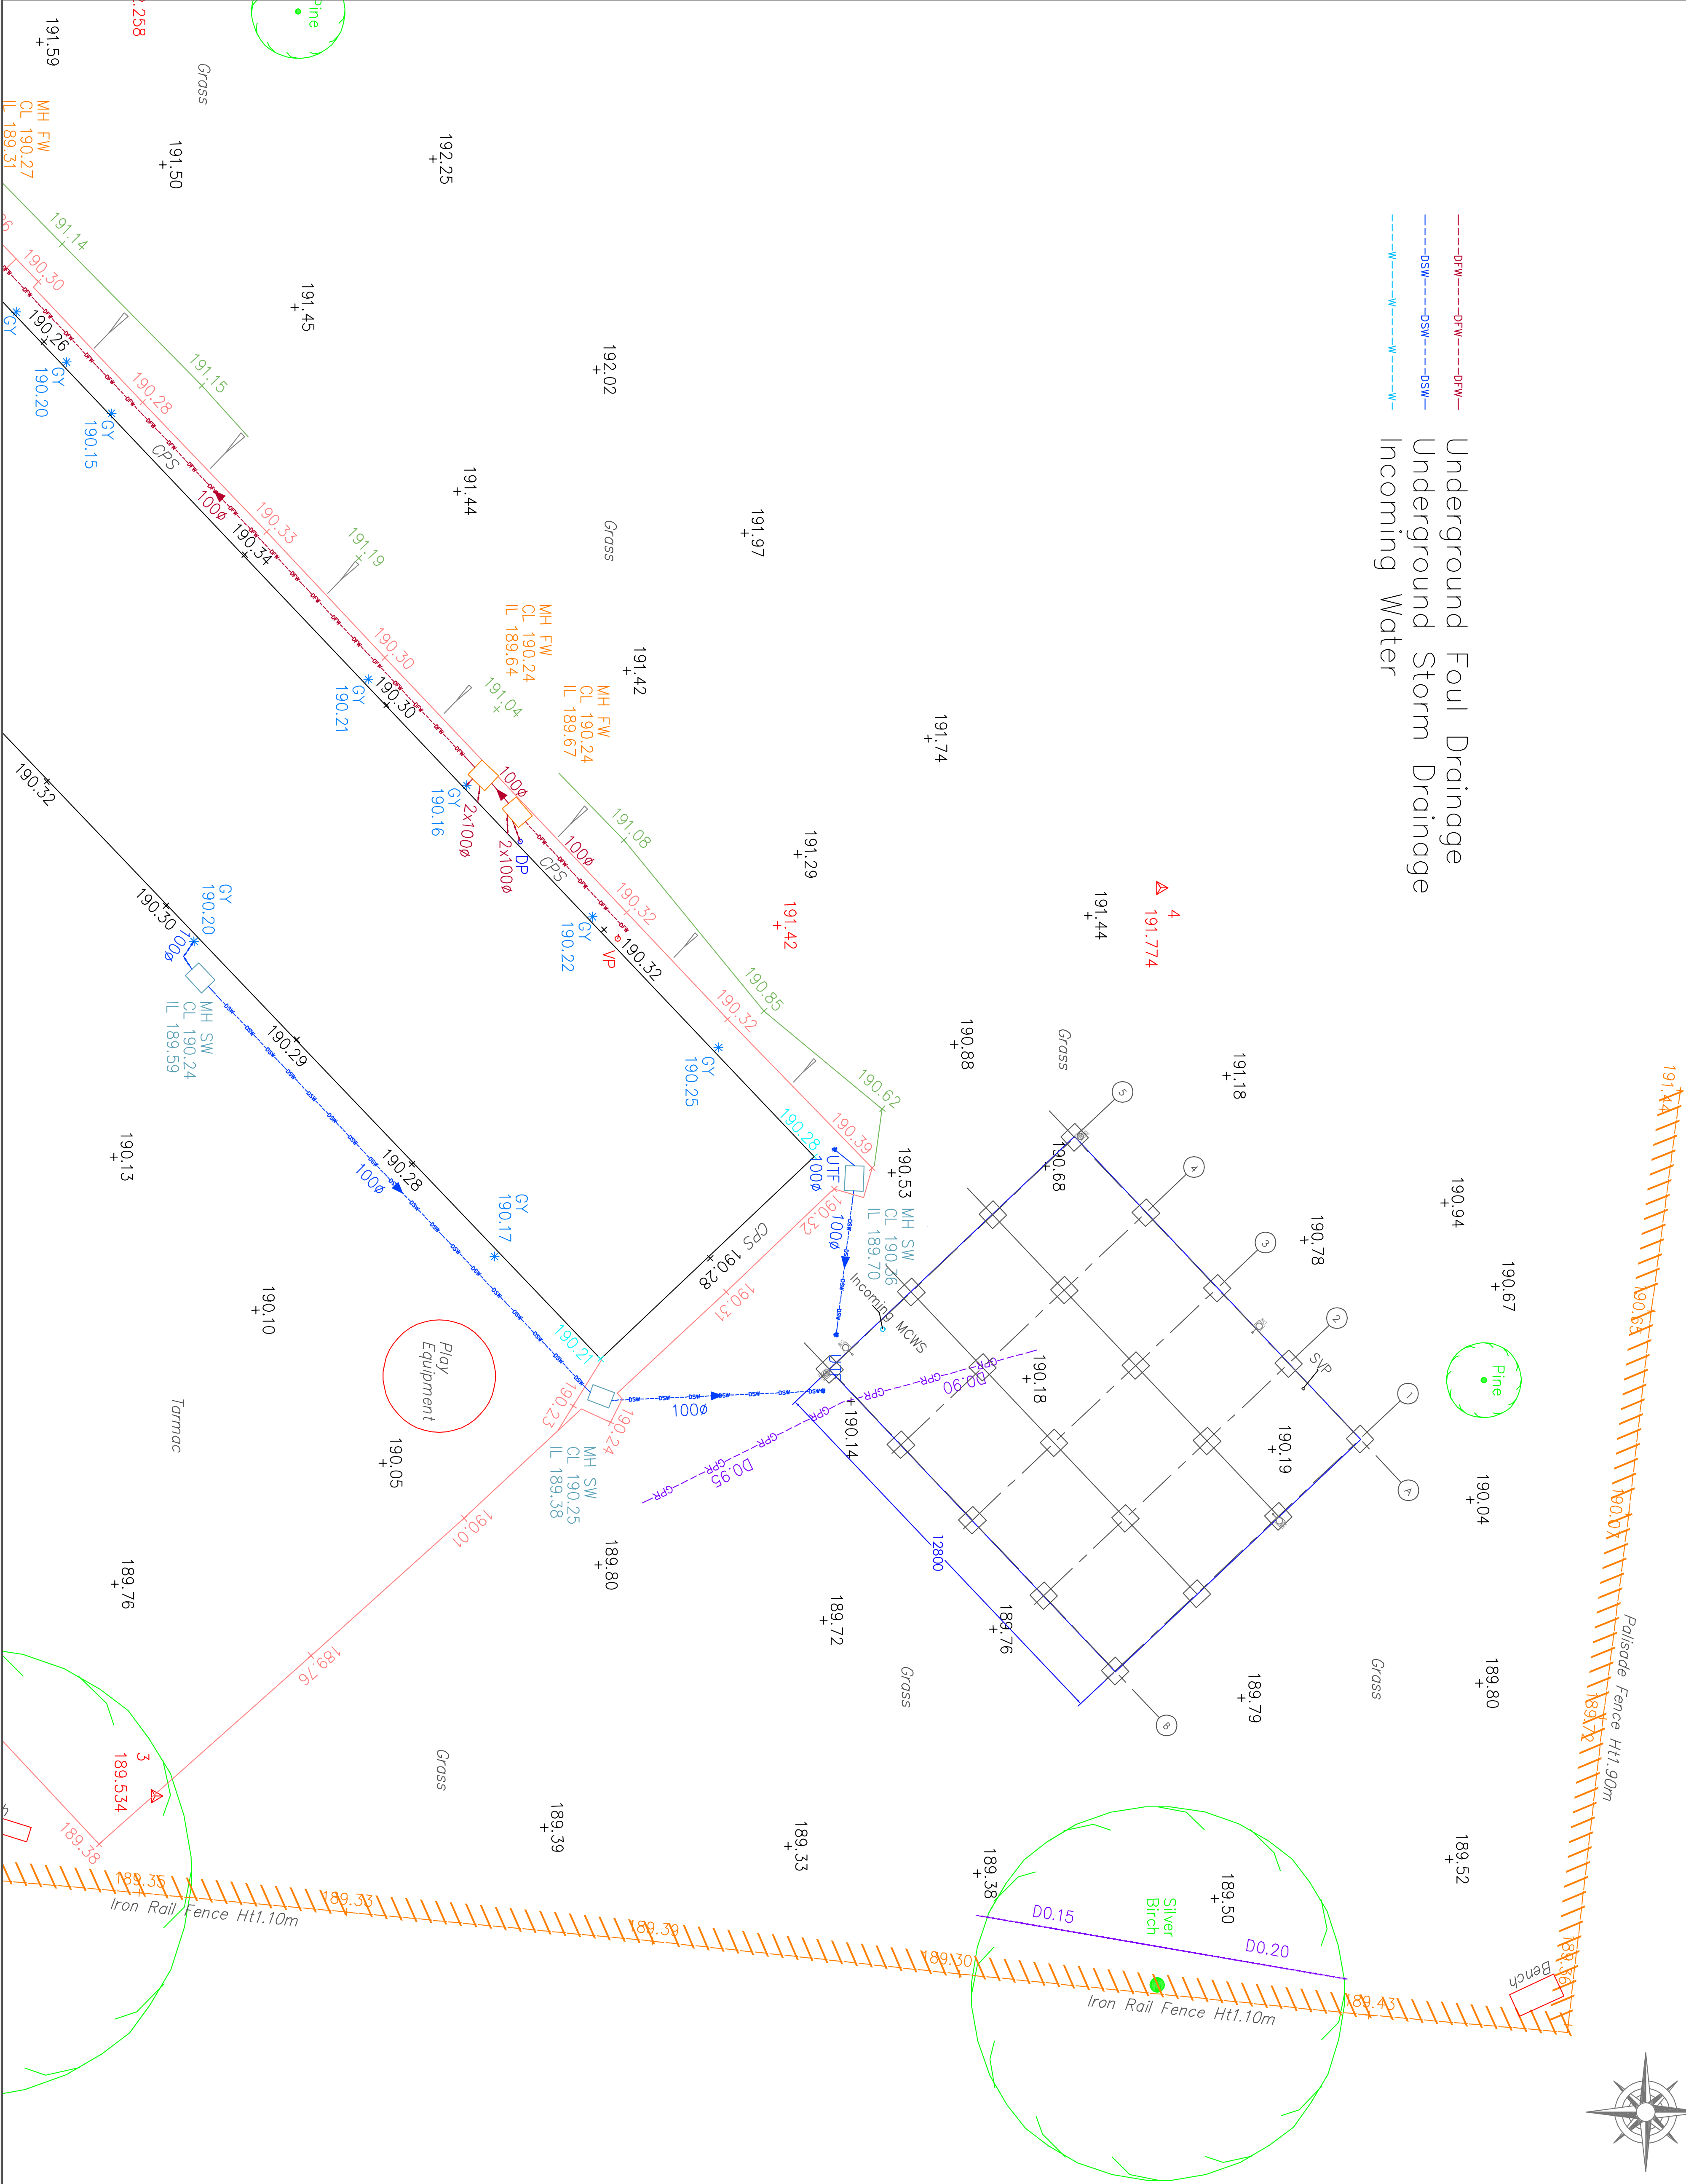

Bedford St, Weymouth
Dorset DT9 3BA
Tel: 01724 872832 Fax: 01724 877779
email: info@elitesystems.co.uk
The possibilities are endless

Underground Foul Drainage
Underground Storm Drainage
Incoming Water

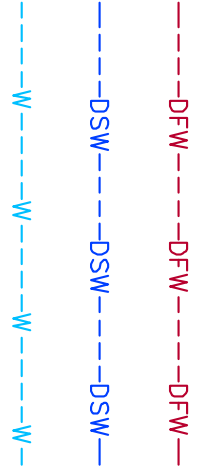

Rev	Description	Date

Building Specification:

PROJECT

Garth CP Single Modular Classroom

TITLE

PROPOSED UNDERGROUND DRAINAGE

CLIENT

Wrexham Borough County Council

DRAWN BY	CHECKED BY	DATE
RC	JG	14/10/2020
SCALE (@ A1)	PROJECT NUMBER	
1 : 100	2002 05	
DRAWING NUMBER		REV
2002 05 ELT-00-00-DR-A-6000		
STATUS: I		
A=Approval P=Production T=tender Information		