



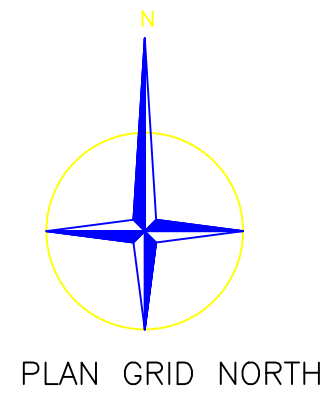

LEGEND

ELECTRIC	ELEC
ELECTRIC FROM RECORDS	ELEC (R)
WATER	WTR
WATER FROM RECORDS	WTR (R)
GAS FROM RECORDS	GAS (R)
BT FROM RECORDS	BT (R)
COMMS	COMMS
COMMS FROM RECORDS	COMMS (R)
STREET LIGHTING	SL
STREET LIGHTING FROM RECORDS	SL (R)
CCTV	CCTV
CCTV FROM RECORDS	CCTV (R)
TRAFFIC MANAGEMENT	TM
TRAFFIC MANAGEMENT FROM RECORDS	TM (R)
OIL PIPELINE	OIL
OIL PIPELINE FROM RECORDS	OIL (R)
UNKNOWN	UKN
MISCELLANEOUS	MISC
DRAINAGE	DRA
DRAINAGE FROM RECORDS	DRA (R)
OVERHEAD BT	BT (O)
OVERHEAD ELECTRIC	ELEC (O)
EXTRA HIGH VOLTAGE ELECTRIC	ELEC (EHV)
HIGH VOLTAGE ELECTRIC	ELEC (HV)
LOW VOLTAGE ELECTRIC	ELEC (LV)
HIGH PRESSURE GAS	GAS (HP)
LOW PRESSURE GAS	GAS (LP)
INTERMEDIATE PRESSURE GAS	GAS (IP)
ASSUMED DRAINAGE	ADR
SURVEY AREA	800mm
TEXT BOX	END OF TRACE
EOT	NO DEPTH RECORDS
ND	DEPTH OF UTILITY
d	DIAMETER OF PIPE
ø	GROUND PENETRATING RADAR
GPR	TREE
HEDGE	

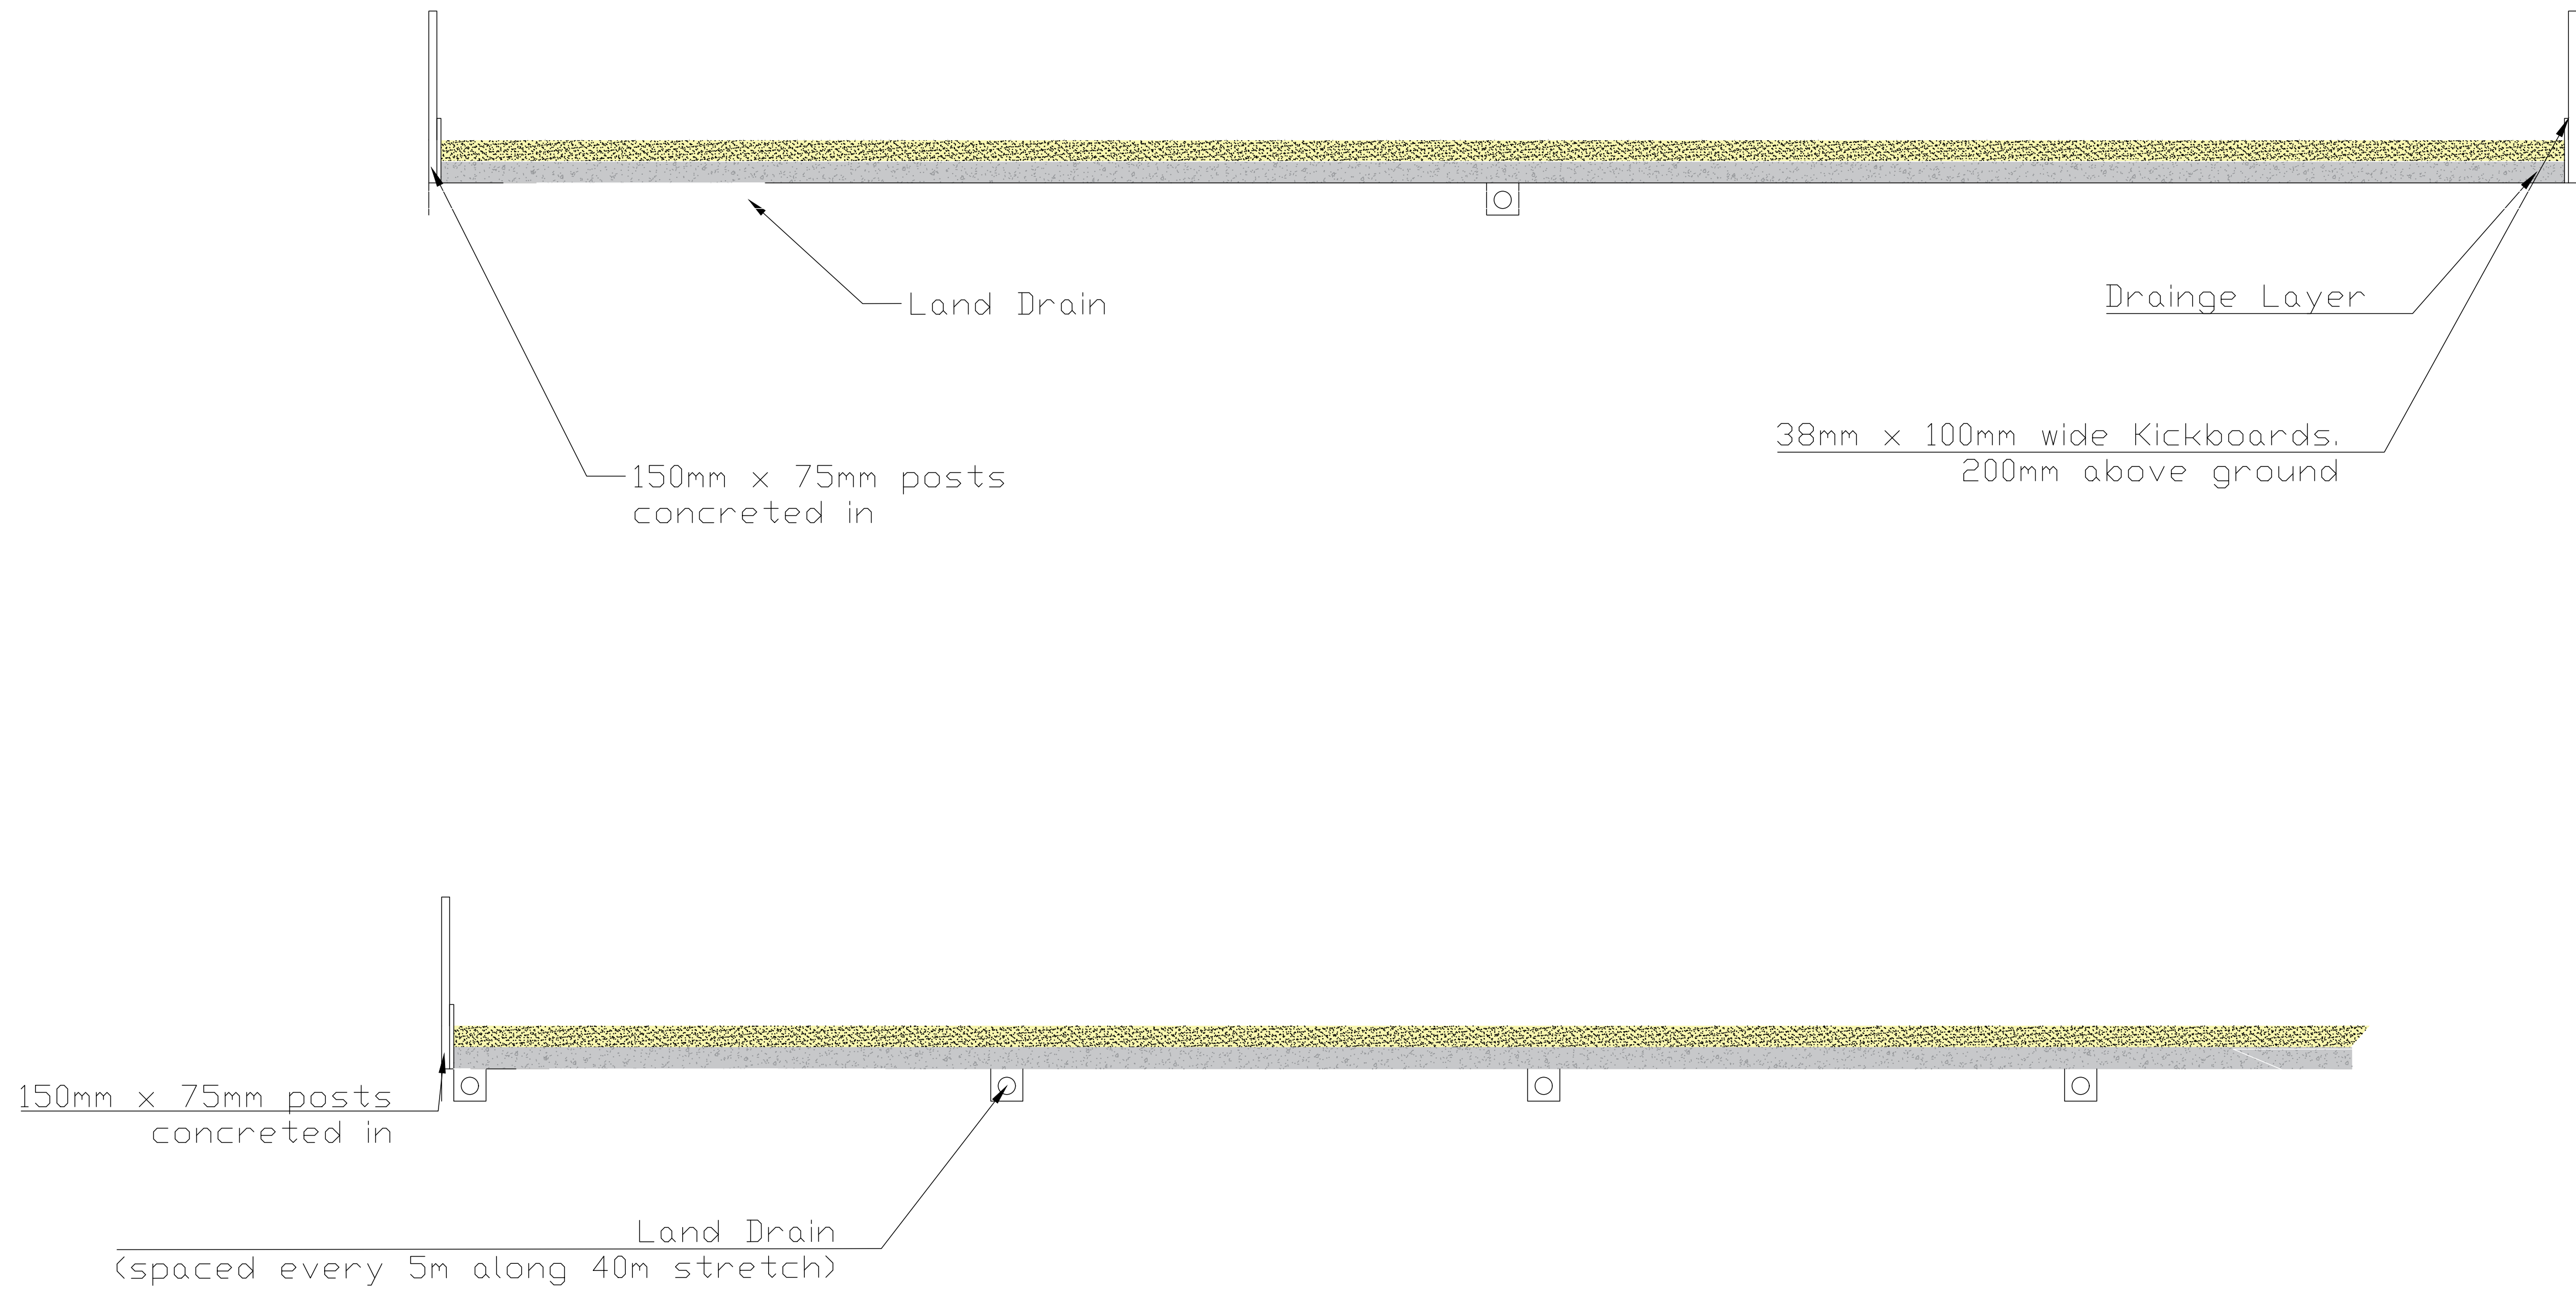

Info@jwc-ltd.co.uk

Client
MARK & GAYNOR ROBERTS

Project Title
CLOY BANK FARM

Scale 1:200 - A1	Date 01-03-2021	Job No 001
Surveyed 01-03-2021	Drawn J.M	Checked J.M