


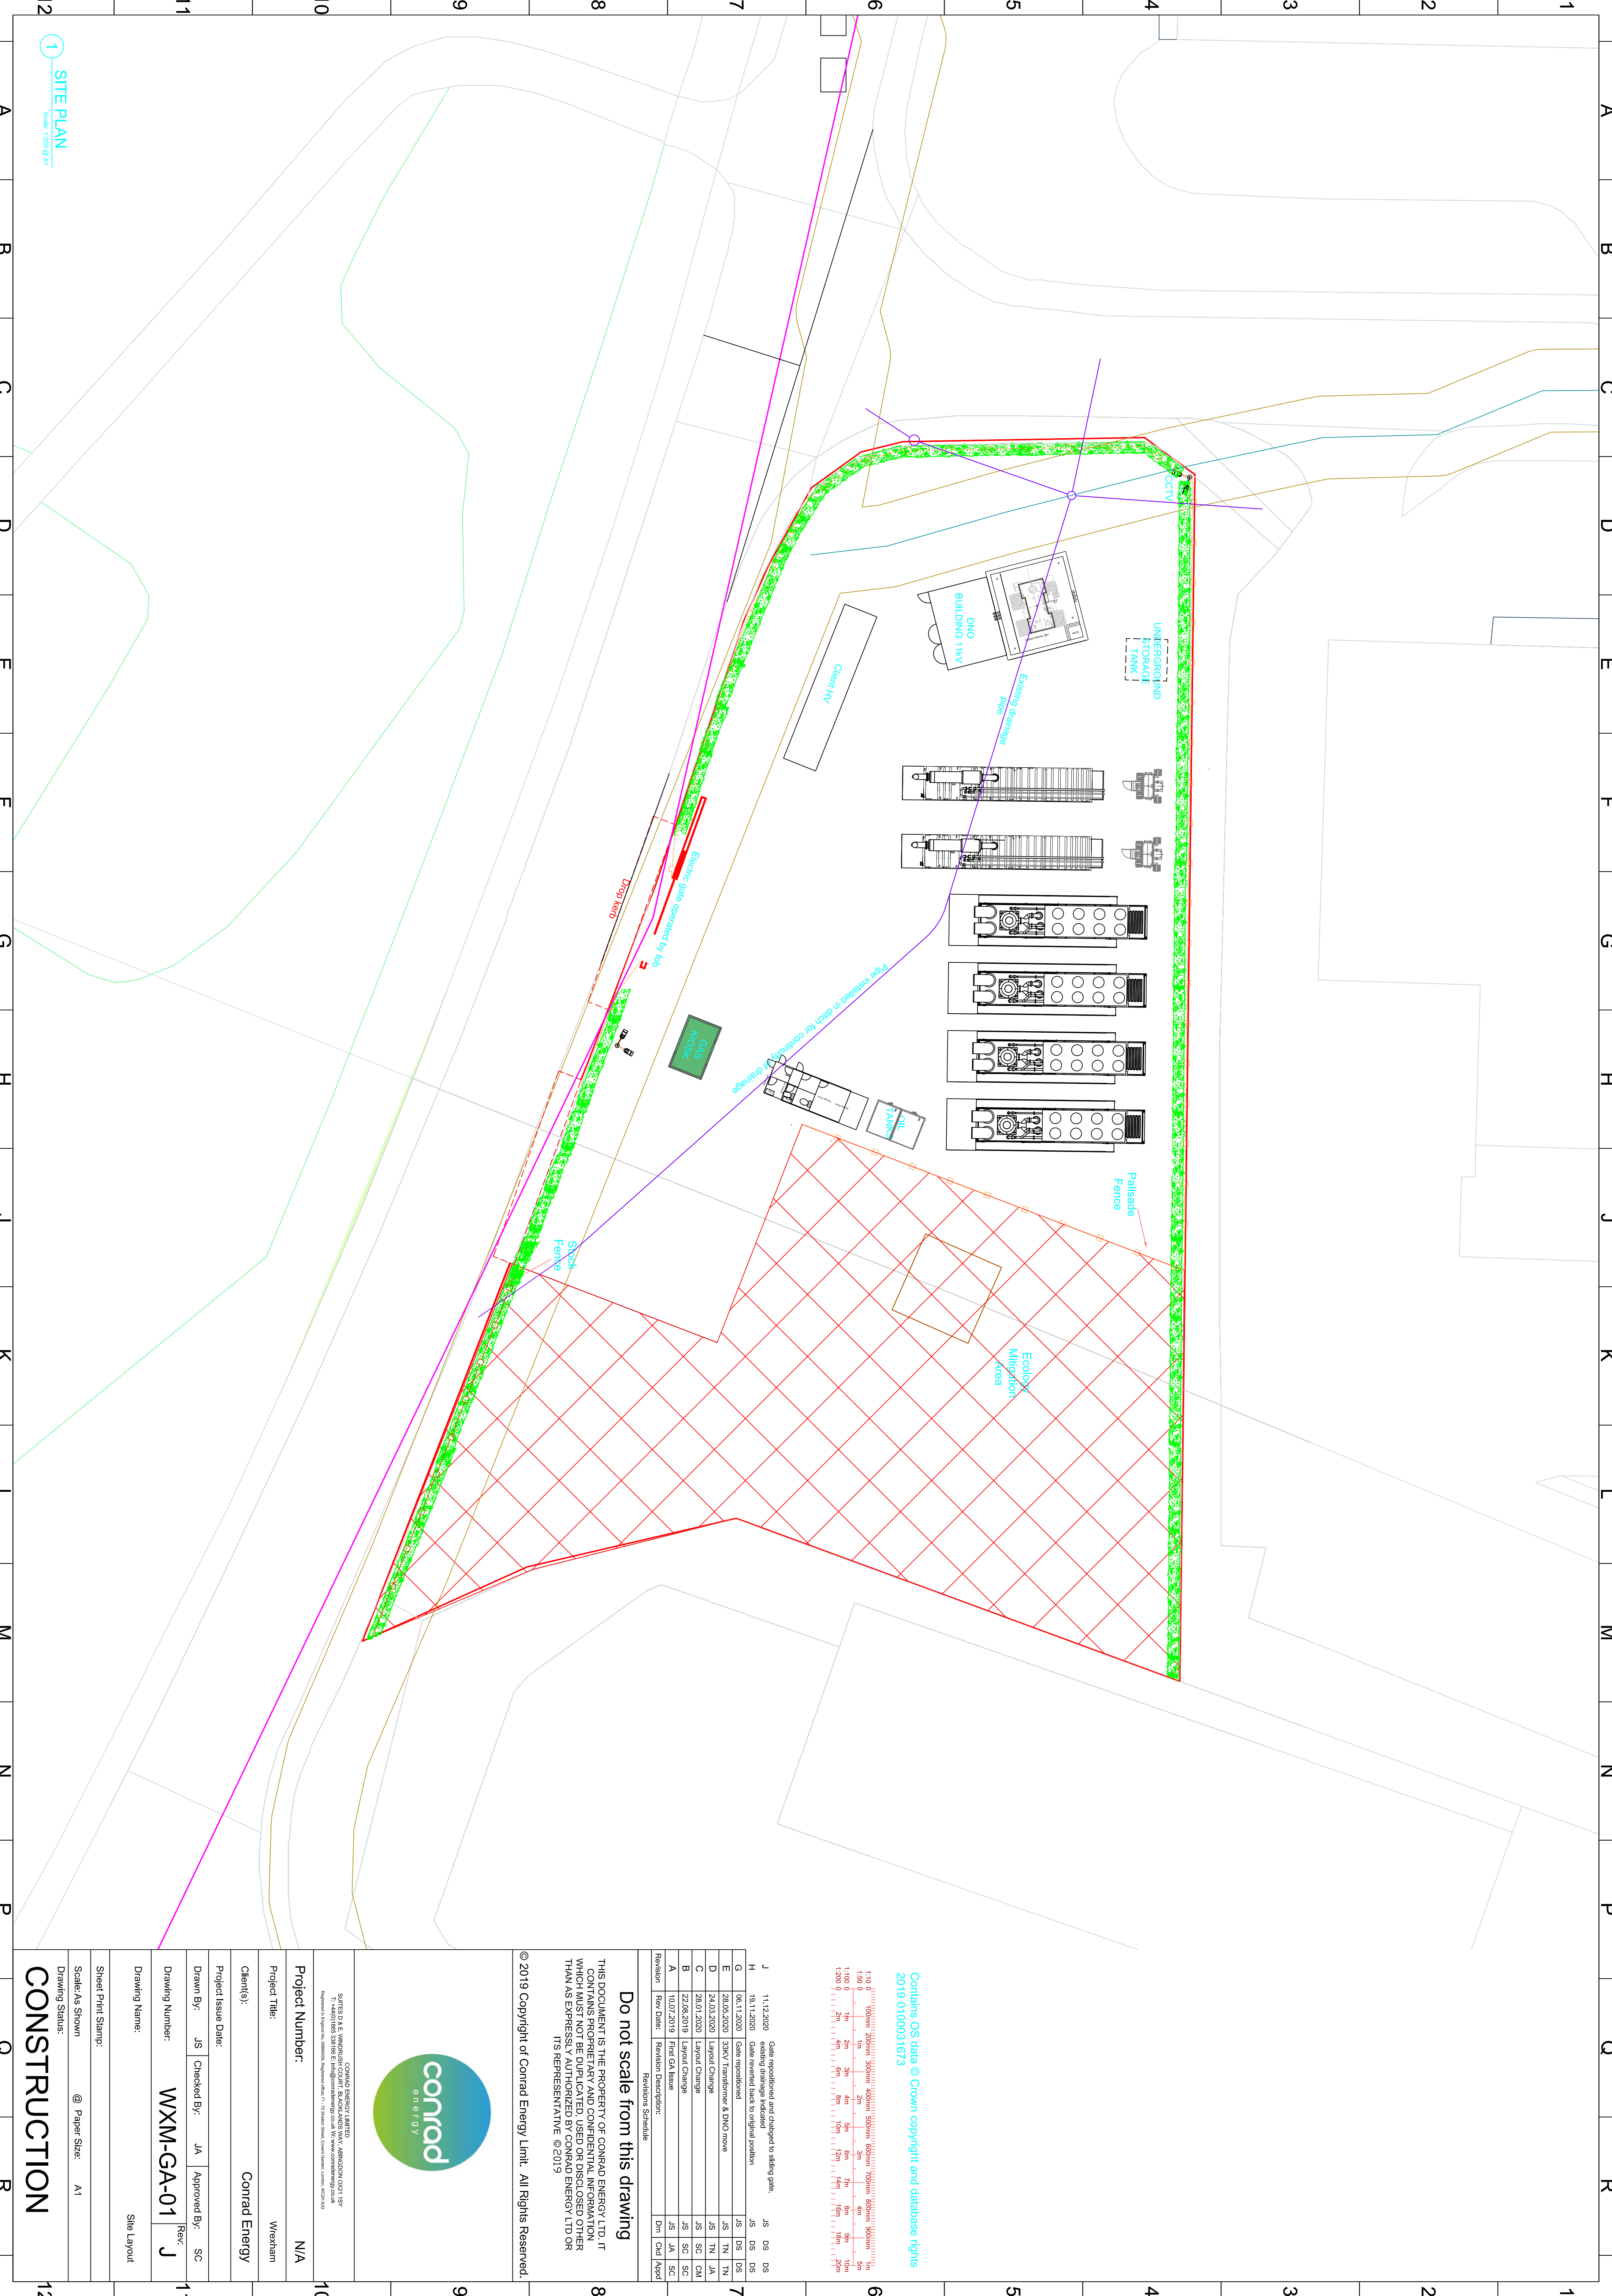

Contains OS data © Crown copyright and database rights
2019 0100031673

J	11.12.2020	Gate repositioned and changed to sliding gate.	JS	DS	DS
H	19.11.2020	existing drainage indicated	JS	DS	DS
G	06.11.2020	Gate repositioned	JS	DS	DS
E	29.05.2020	33kV Transformer & DNO move	JS	TN	TN
D	24.03.2020	Layout Change	JS	TN	JA
C	28.01.2020	Layout Change	JS	SC	CM
B	22.08.2019	Layout Change	JS	SC	SC
A	10.07.2019	First GA Issue	JS	JA	SC
Revision	Rev Date:	Revision Description:	JS	CM	Appt

Revisions Schedule

Do not scale from this drawing

THIS DOCUMENT IS THE PROPERTY OF CONRAD ENERGY LTD. IT CONTAINS PROPRIETARY AND CONFIDENTIAL INFORMATION WHICH MUST NOT BE DUPLICATED, USED OR DISCLOSED OTHER THAN AS EXPRESSLY AUTHORIZED BY CONRAD ENERGY LTD OR ITS REPRESENTATIVE © 2019

© 2019 Copyright of Conrad Energy Limit. All Rights Reserved.



SUITES 0 & E, WINDRUSH COURT, BLACKNASH WAY, ASHMOON, Q21 1BY Tel: +44(0)1905 328180 E: info@conradenergy.co.uk W: www.conradenergy.co.uk Registered in England No. 0680050. Registered Office: 11 - 12 Church Lane, Conard Green, Lymington, Hants SO40 2JG				
Project Number:		N/A		
Project Title:		Wrexham		
Client(s):		Conrad Energy		
Project Issue Date:				
Drawn By:	JS	Checked By:	JA	Approved By: SC
Drawing Number:	WXM-GA-01		Rev:	J

Sheet Print Stamp:

Scale: As Shown @ Paper Size: A1

Drawing Status:

CONSTRUCTION