


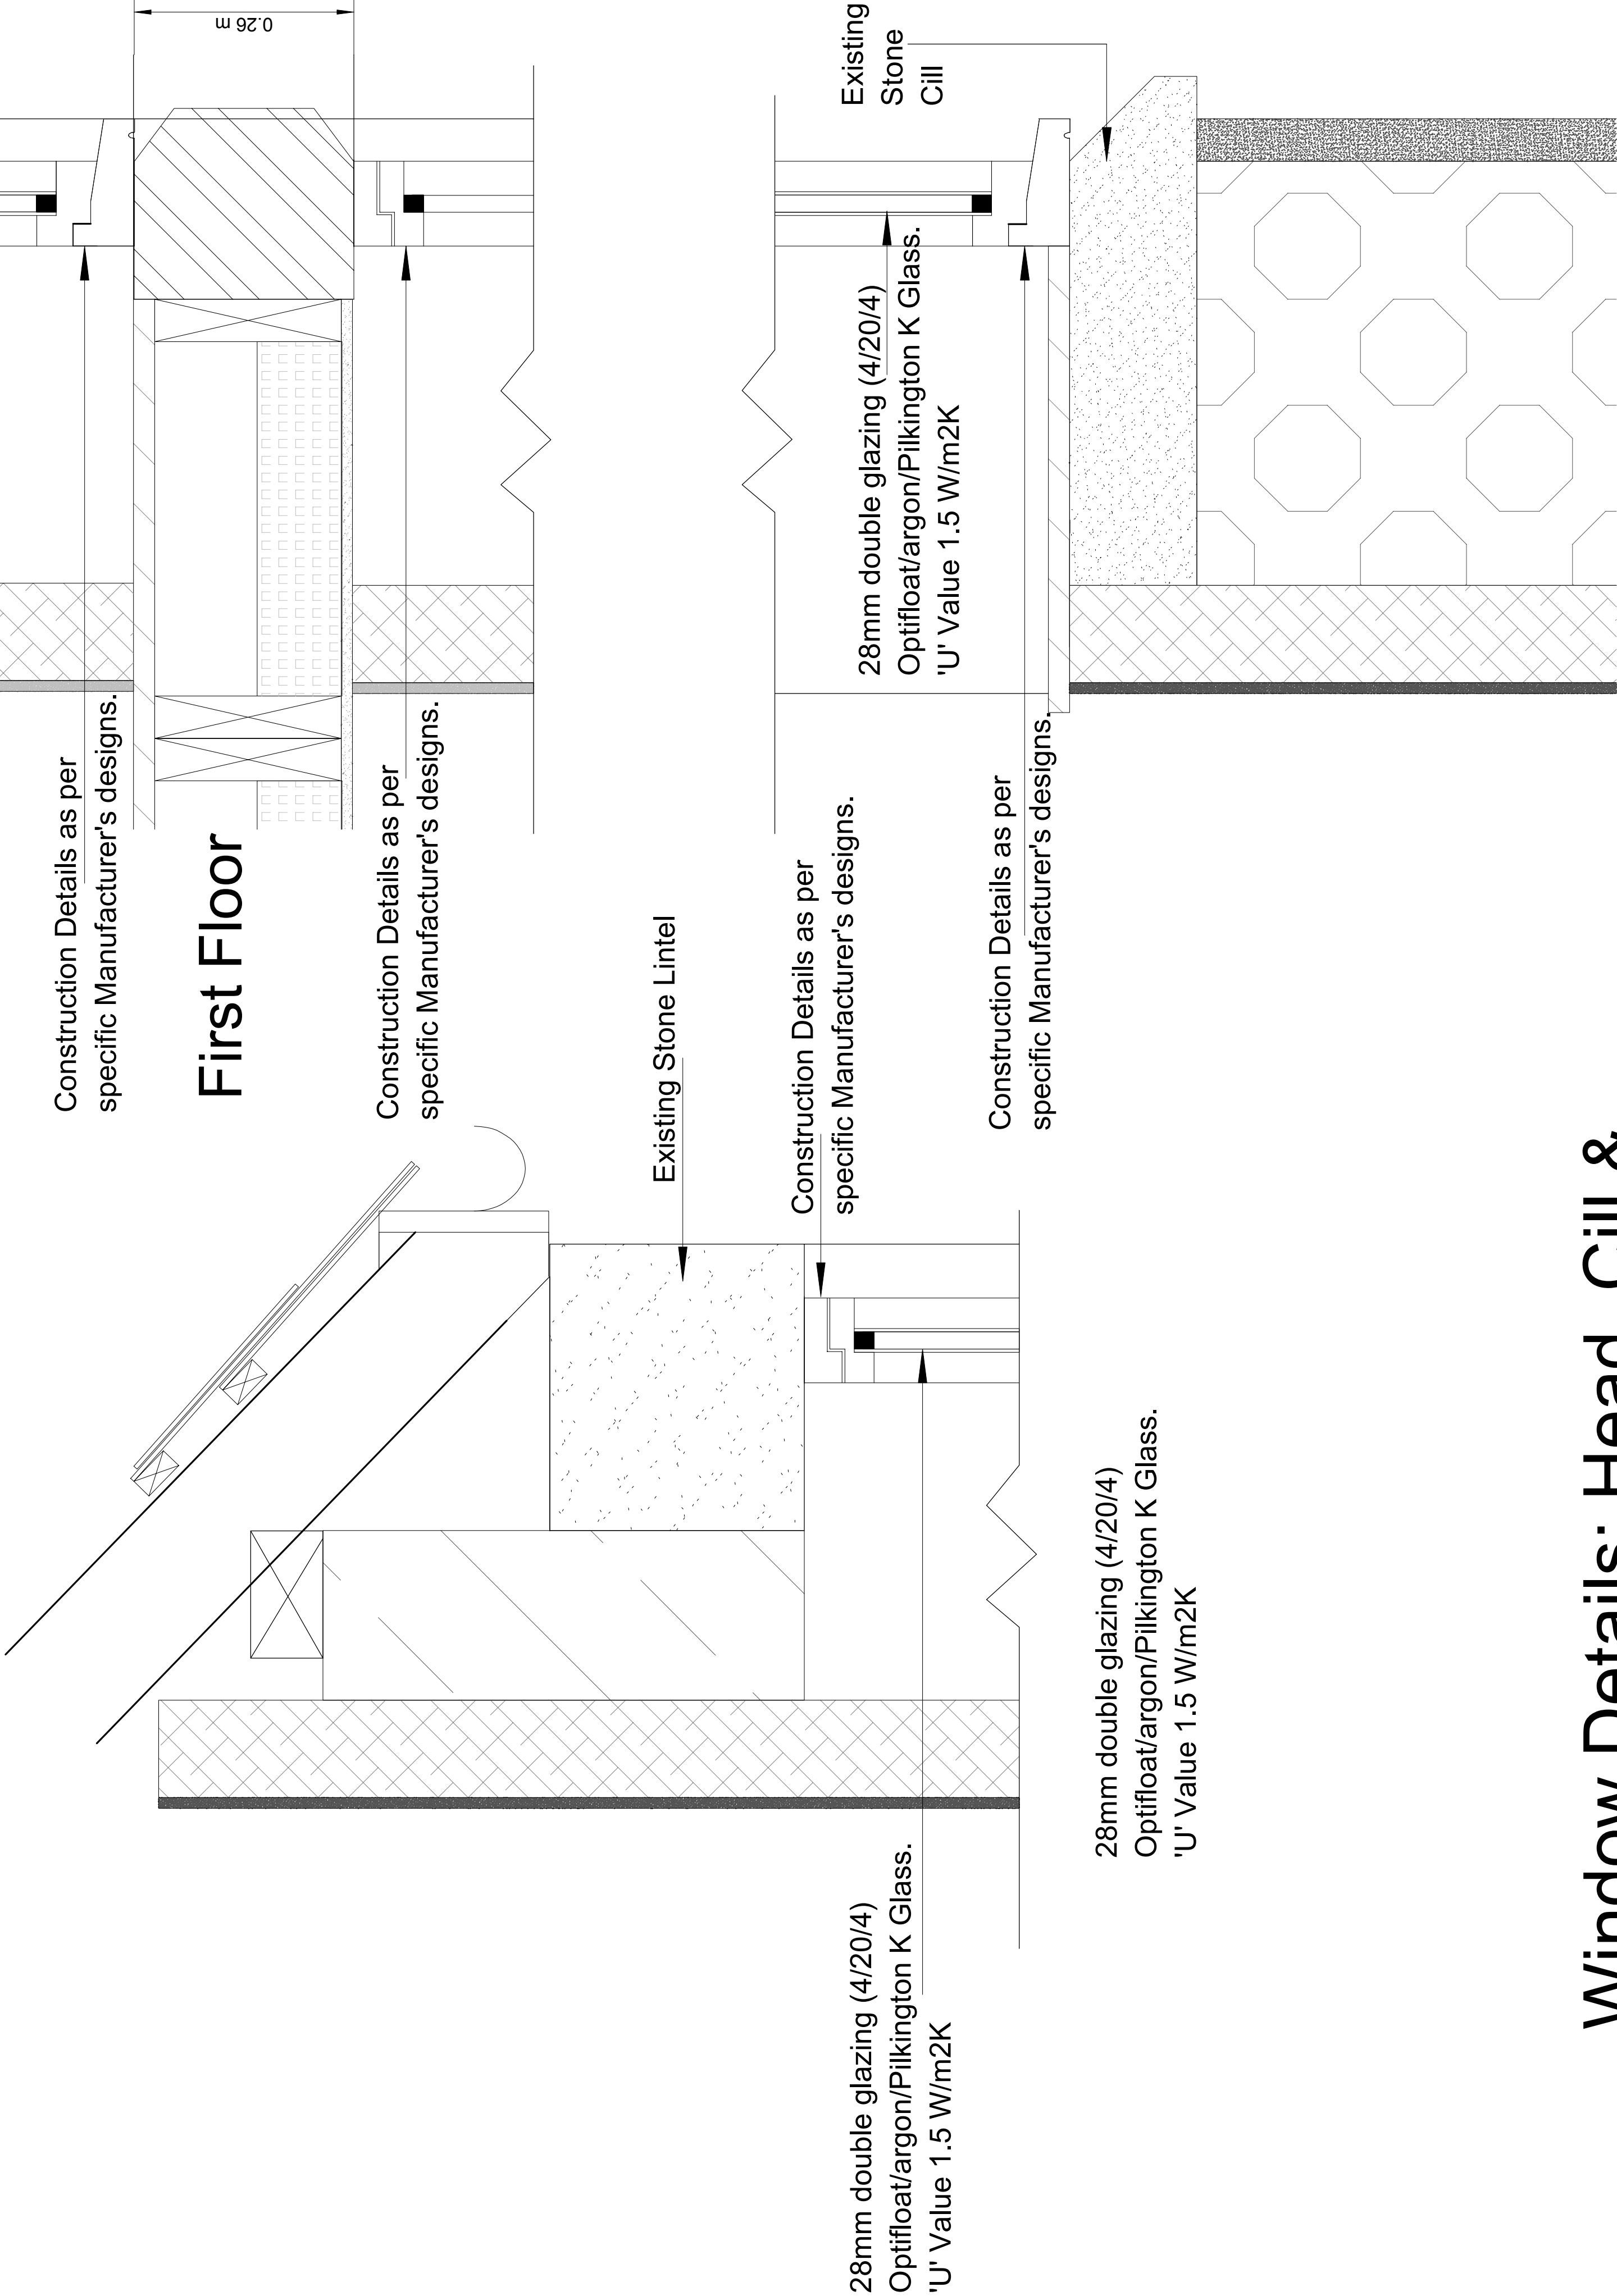

Window Details: Head, Cill &
Division at 1st floor level.
Scale 1:5

Client: Mr and Mrs Smith
Address: Sion Chapel, Pontfadog, Wrexham.
Project: Proposed Conversion of Chapel to a Two Bedroomed House.
Job No: 1725
Site Address: Sion Chapel, Pontfadog, Wrexham LL20 7AS
NOTES: Windows to be constructed from Timber or uPVC

Drawing: Proposed Window Section Details	Drawn by: RG
---	--------------

Scales: 1:5

Issue Date: 24/03/20	Rev. Date	Content	Drawn by:

ARCHAECTIC ARCHITECTURAL SERVICES

Roland George MRICS FCIQB FASI

Chartered Planning & Development Surveyor

Architectural Services and Consultancy

Residential - New Build - Conversions - Renovation

Refurbishment - Light Commercial

phone: 01978 844079

2 Jones Court, Jones Street

Wrexham LL14 1AS

Information contained and provided in this drawing is provided in good faith with due regard to accuracy, and with no intentional infringement of 3rd party copyright. Check all dimensions on site and in the event of discrepancy notify.

Roland George MRICS FCIQB FASI and ceases work in the area of the project until the discrepancy is resolved.

Copyright Roland George MRICS FCIQB FASI. All rights reserved. The designs and information contained in this drawing are intended and restricted solely to the project named above and permission is not given for use on any other projects. No alteration or amendments of the design, drawing or information is permitted without the written consent of Roland George MRICS FCIQB FASI.

DWG No: 1725-14

Issue Date: 24/03/20

Scales: 1:5