


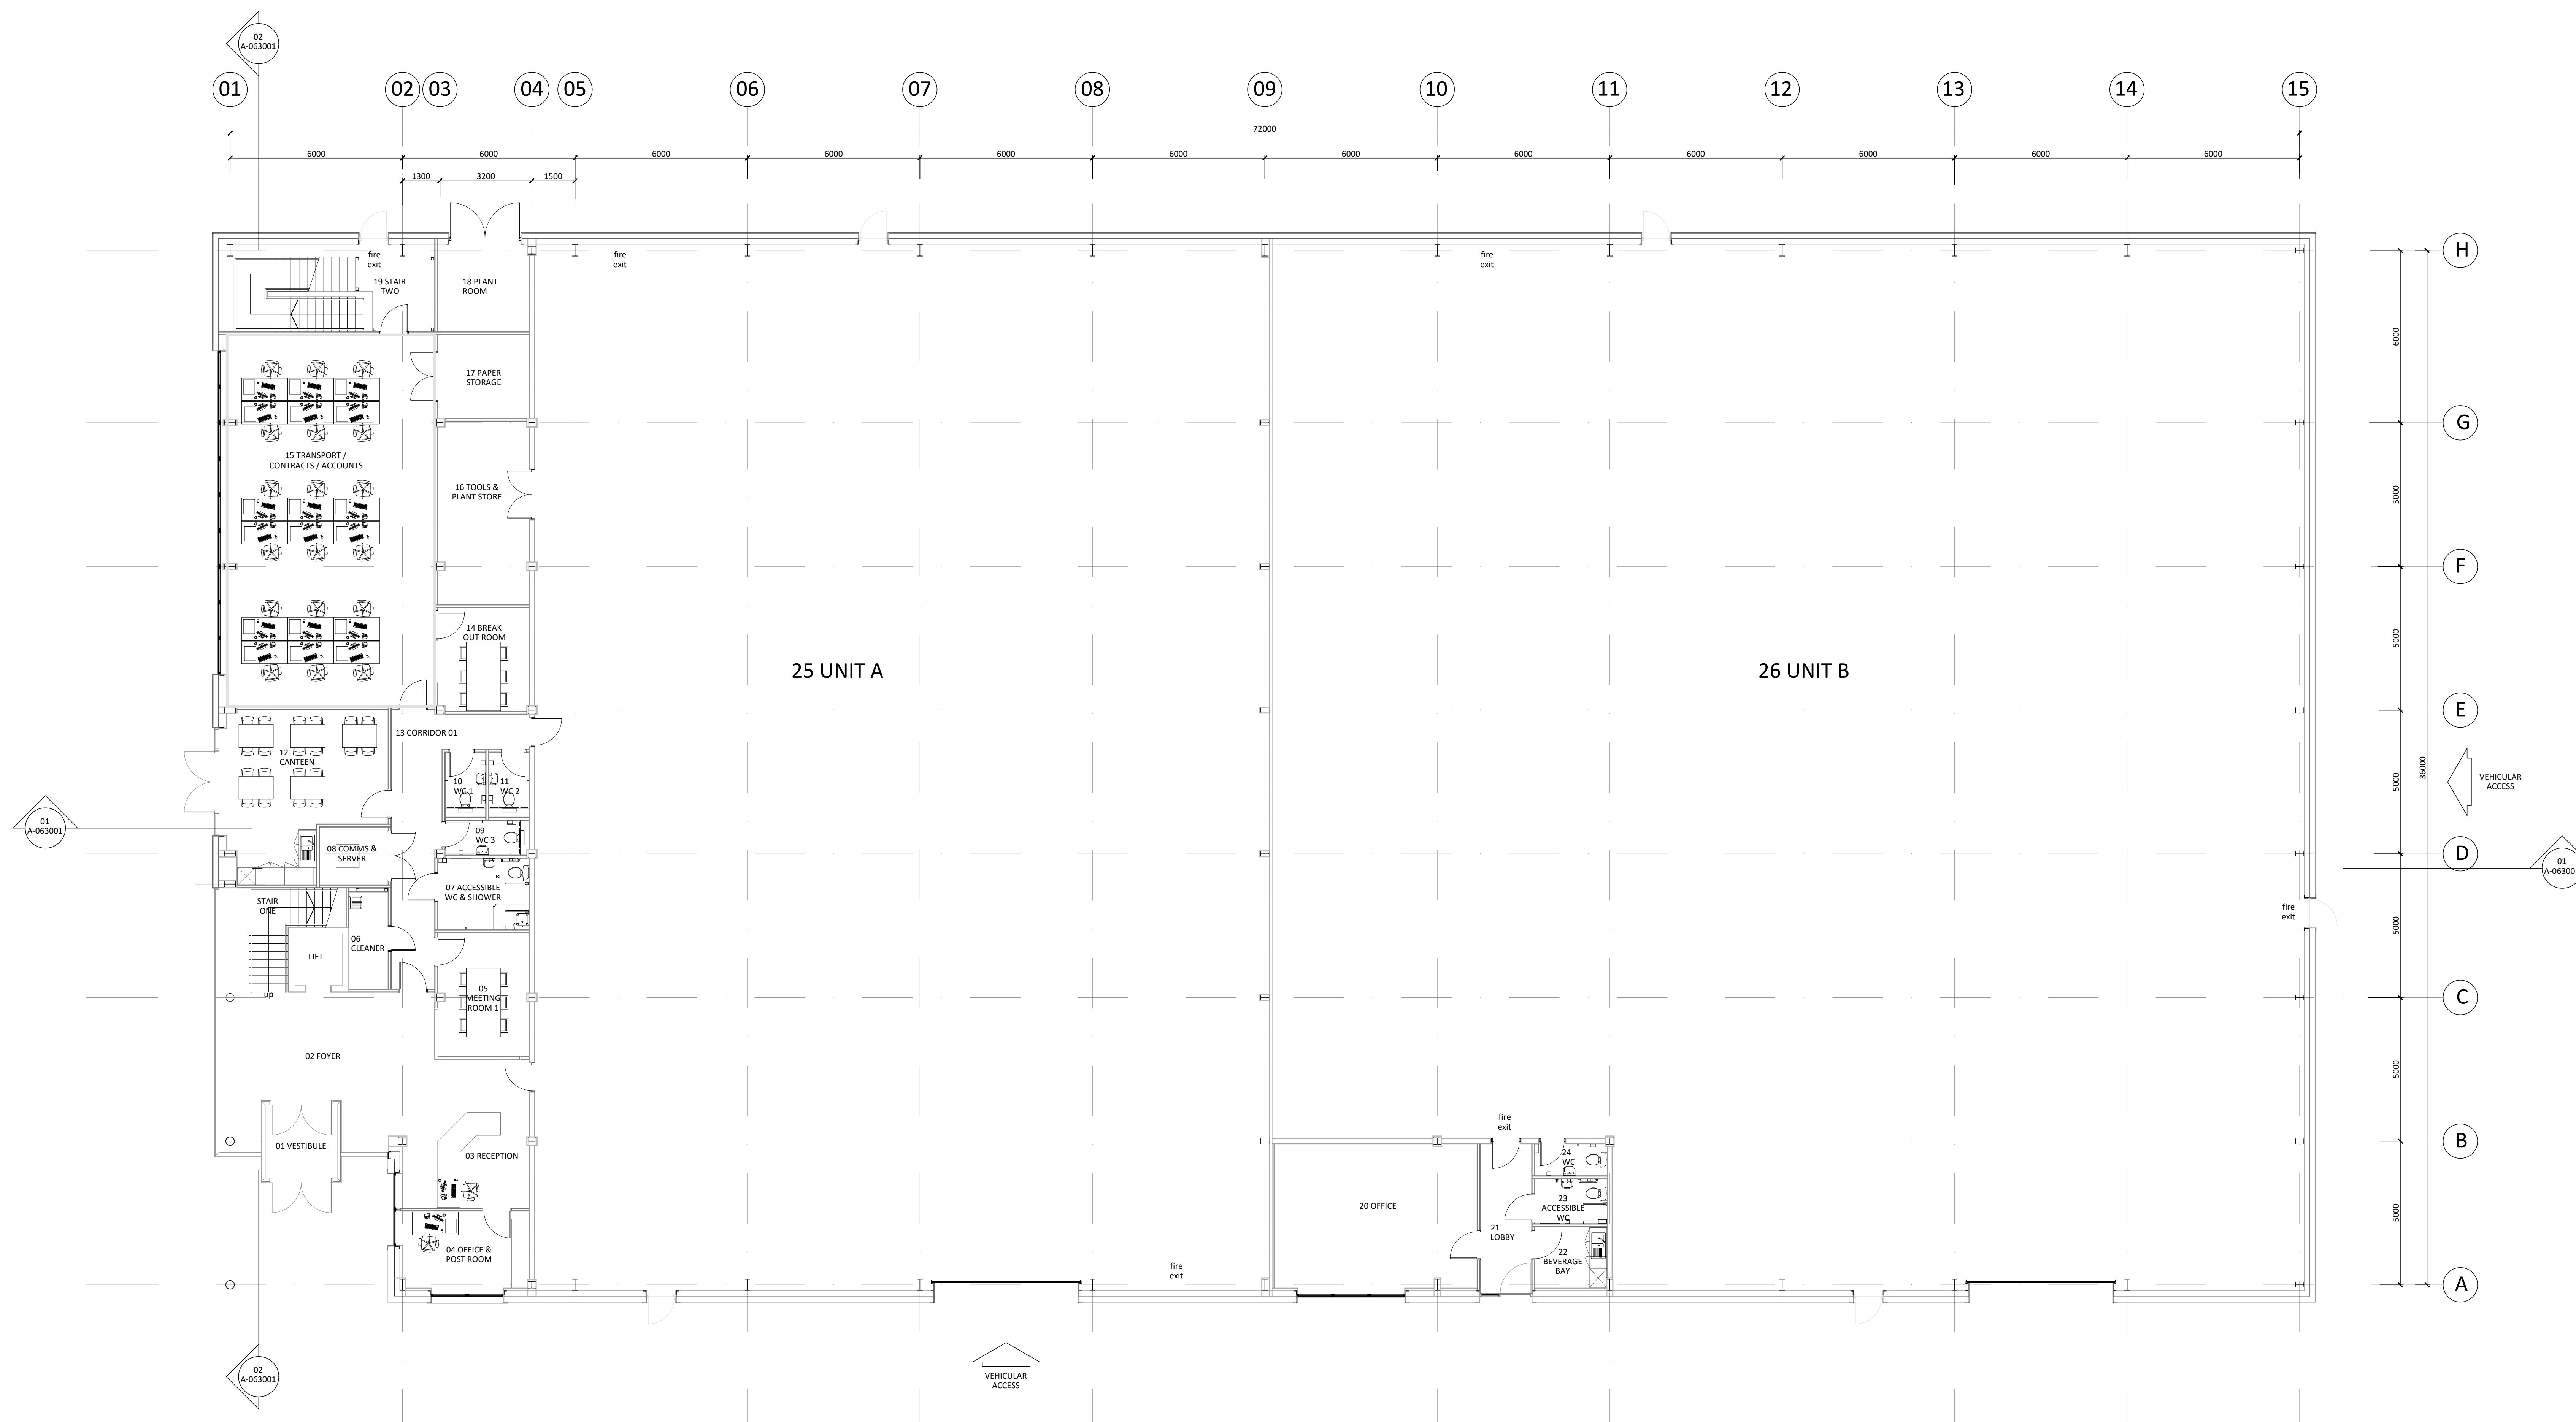

1 GROUND FLOOR - GENERAL ARRANGEMENT PLAN
1:100