
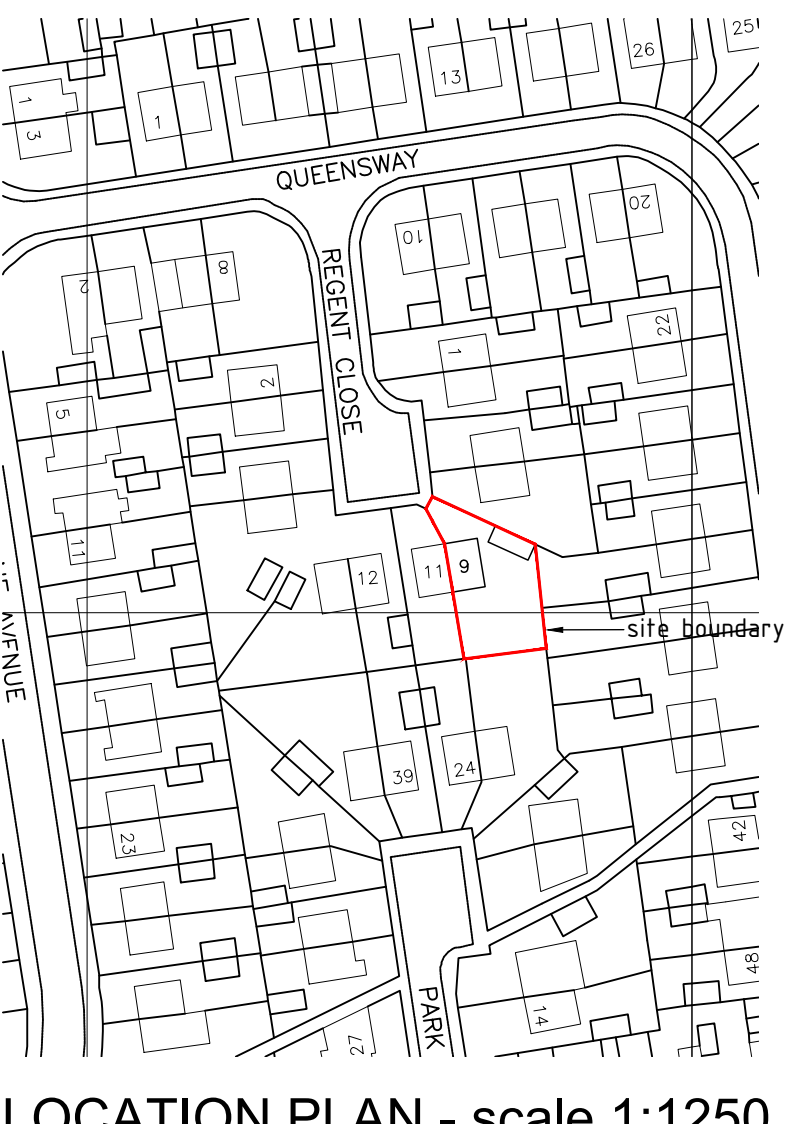
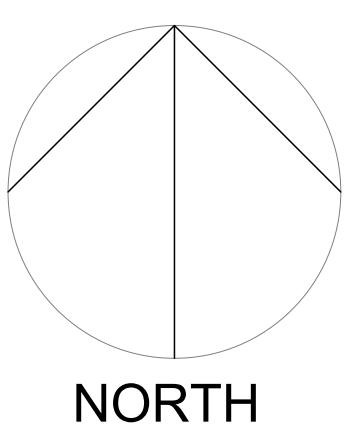


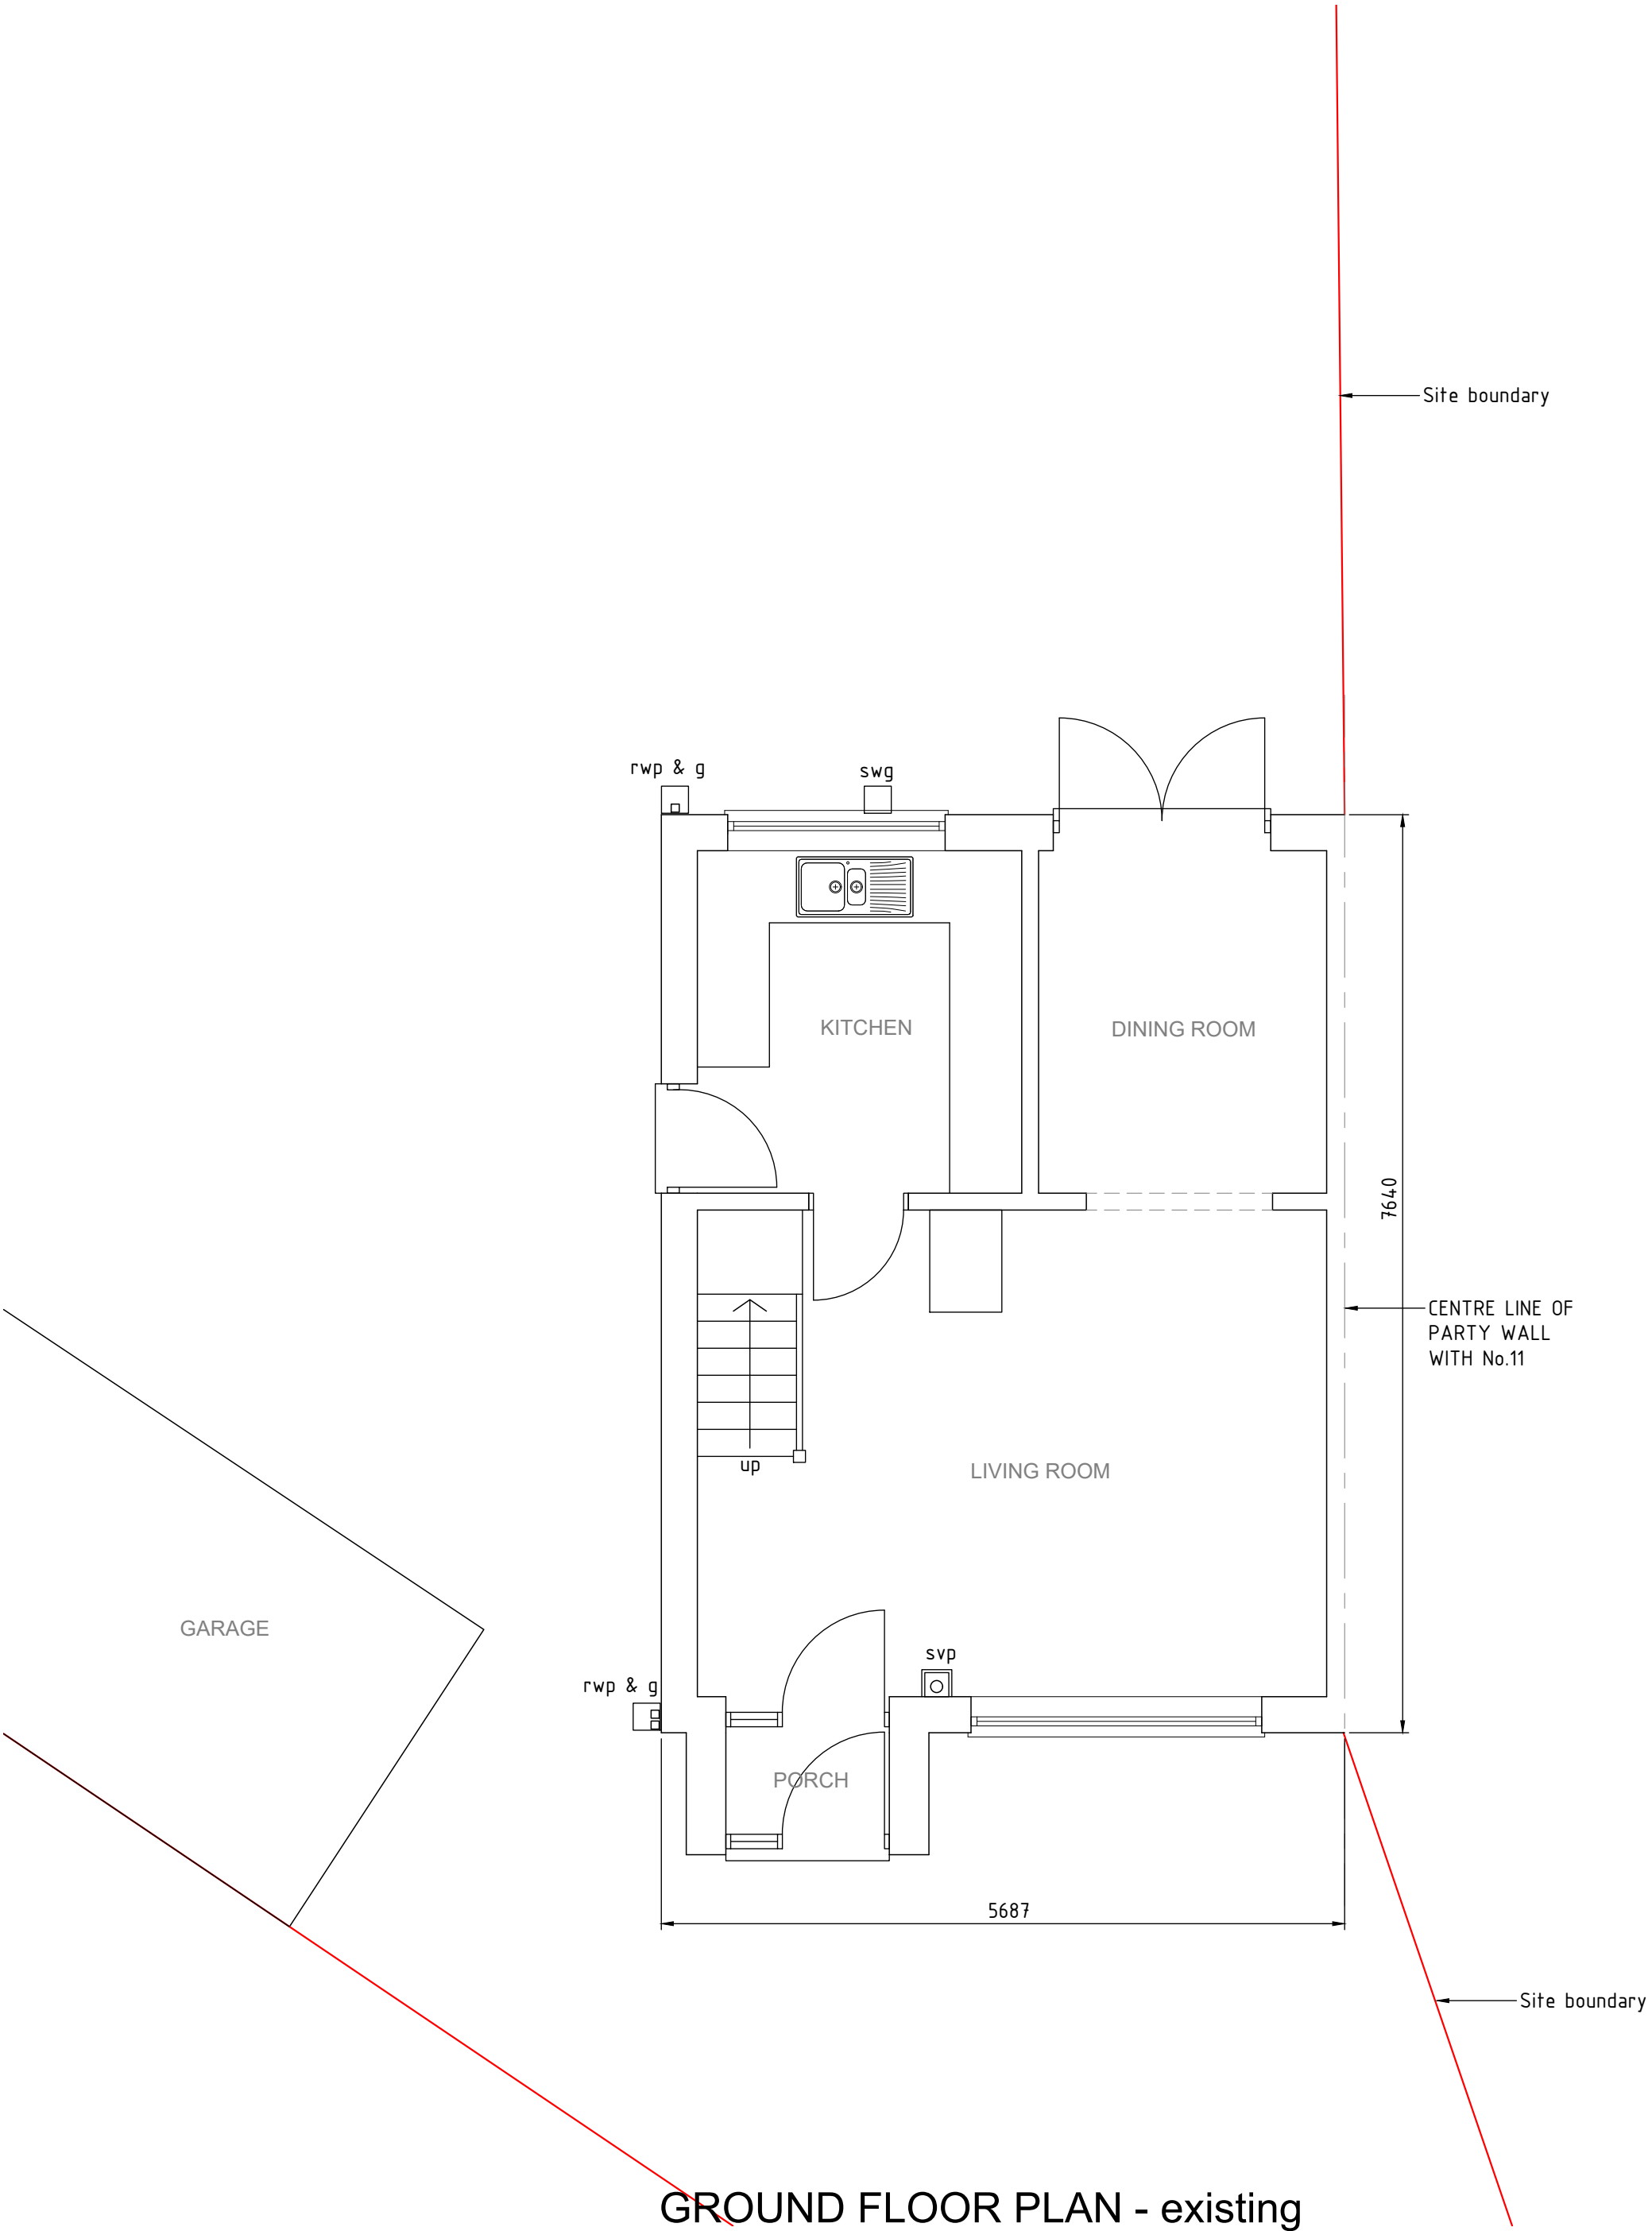

| Revision                             | Date                |
|--------------------------------------|---------------------|
| Kevin Shone MCIAT, ICIOB             |                     |
| Chartered Architectural Technologist |                     |
| 13, Leaches Lane,                    |                     |
| Mancot,                              |                     |
| Deeside,                             |                     |
| Flintshire, CH5 2EH                  |                     |
| Tel 01244 533564                     |                     |
| Mobile 07832 968303                  |                     |
| Email: kevinshone@btinternet.com     |                     |
| Project                              |                     |
| Alteration & Extension of            |                     |
| 9, Regent Close, Gwersyllt           |                     |
| Drawing                              |                     |
| Existing Plans & Elevations          |                     |
| Scale                                | 1:50, 1:500, 1:1250 |
| Drawn                                | ks                  |
| Date                                 | March 2021          |
| Dwg. No.                             |                     |
| 310 - 01                             |                     |