
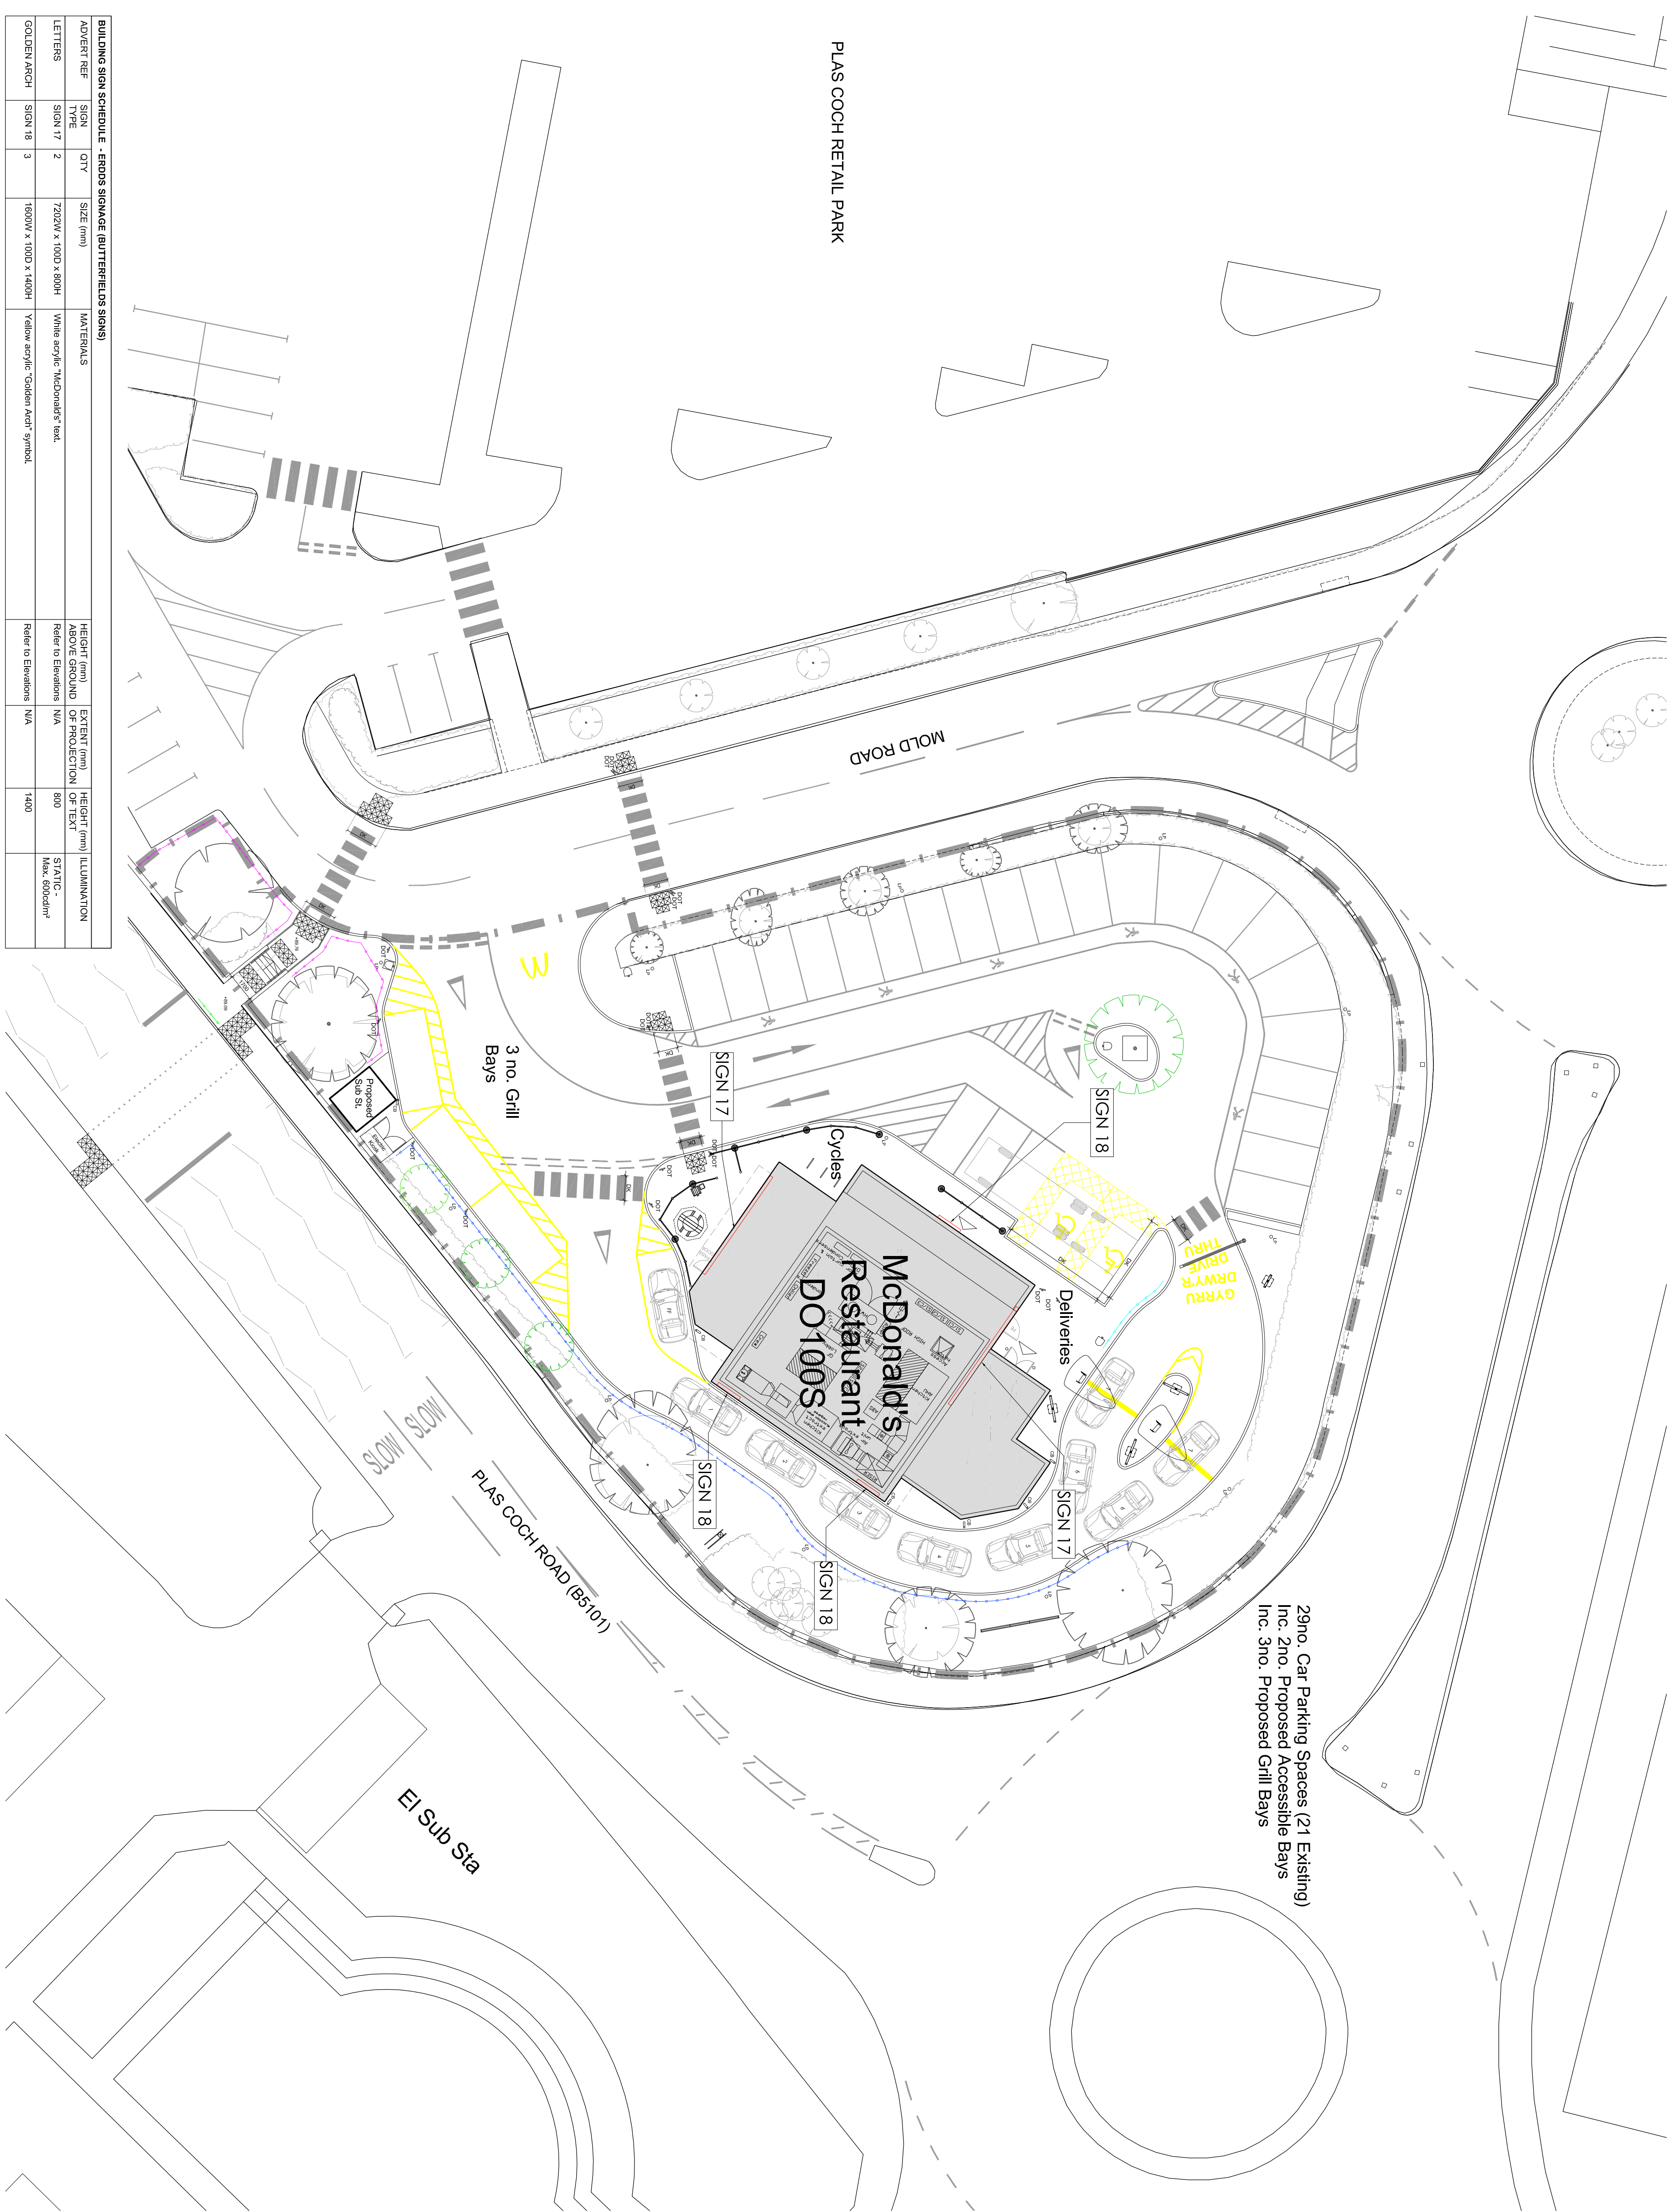


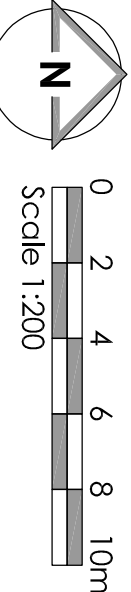

PLAS COCH RETAIL PARK

BUILDING SIGN SCHEDULE - ERDS SIGNAGE (BUTTERFIELDS SIGNS)					
ADVERT REF	SIGN TYPE	QTY	SIZE (mm)	MATERIALS	HEIGHT (mm) ABOVE GROUND
LETTERS	SIGN 17	2	7202W x 1000 x 800H	White acrylic "McDonald's" text.	Refer to Elevations
GOLDEN ARCH	SIGN 18	3	1600W x 1000 x 1400H	Yellow acrylic "Golden Arch" symbol.	Refer to Elevations

Roof Advert Plan

NOTES

- All dimensions and levels are to be checked on site.
- Any discrepancies are to be reported to the architect before any work commences.
- The architect shall not be held responsible for any dimensions not to be shown on the drawings.
- The drawing shall not be reproduced without express written permission from A&S.
- The drawing shall not be reproduced without express written permission from A&S.
- Title, drawings and ownership boundaries are the responsibility of the architect and shall be responsible for the accuracy or scale discrepancy of base plans supplied to them.
- All works are to be undertaken in accordance with Building Regulations and the latest British Standards.
- All proprietary materials and products are to be used strictly in accordance with the manufacturers recommendations.

CDM 2015

Client notified of duties: **in design workshops.**
Principal Designer: **TBC**
Unless noted below, all known hazards have been highlighted on the drawing.
Drawing based on: Client's Survey Drawing no. 81901104.101
me2215-DCP Date:21/01/19

- Scale for planning purposes only.
- Extent of McDonald's demise indicated thus:

PLANNING

B	01/12/20	JJ	TSS
Layout updated to suit drawing 1004B			
A	24/11/20	JJ	TSS
Layout updated to suit drawing 1004A			
-	23/10/20	JJ	TSS
Initial Issue			
REV	Date	Drawn by:-	Checked by:-
Status			
Purpose of Issue			
S2 For Information			
drawing stage: Planning			
client			

McDonald's Restaurants Ltd

project	store
Plas Coch Retail Park	8104
Wrexham	

drawing title
Roof Advert Plan

date	23/10/20	drawn	JJ
scale	A1 1:200	checked	TSS

Rev

B

Job No

7391_AEW_8104_1007

aeuw architects
0161 214 4370
www.aeuwarchitects.com

