



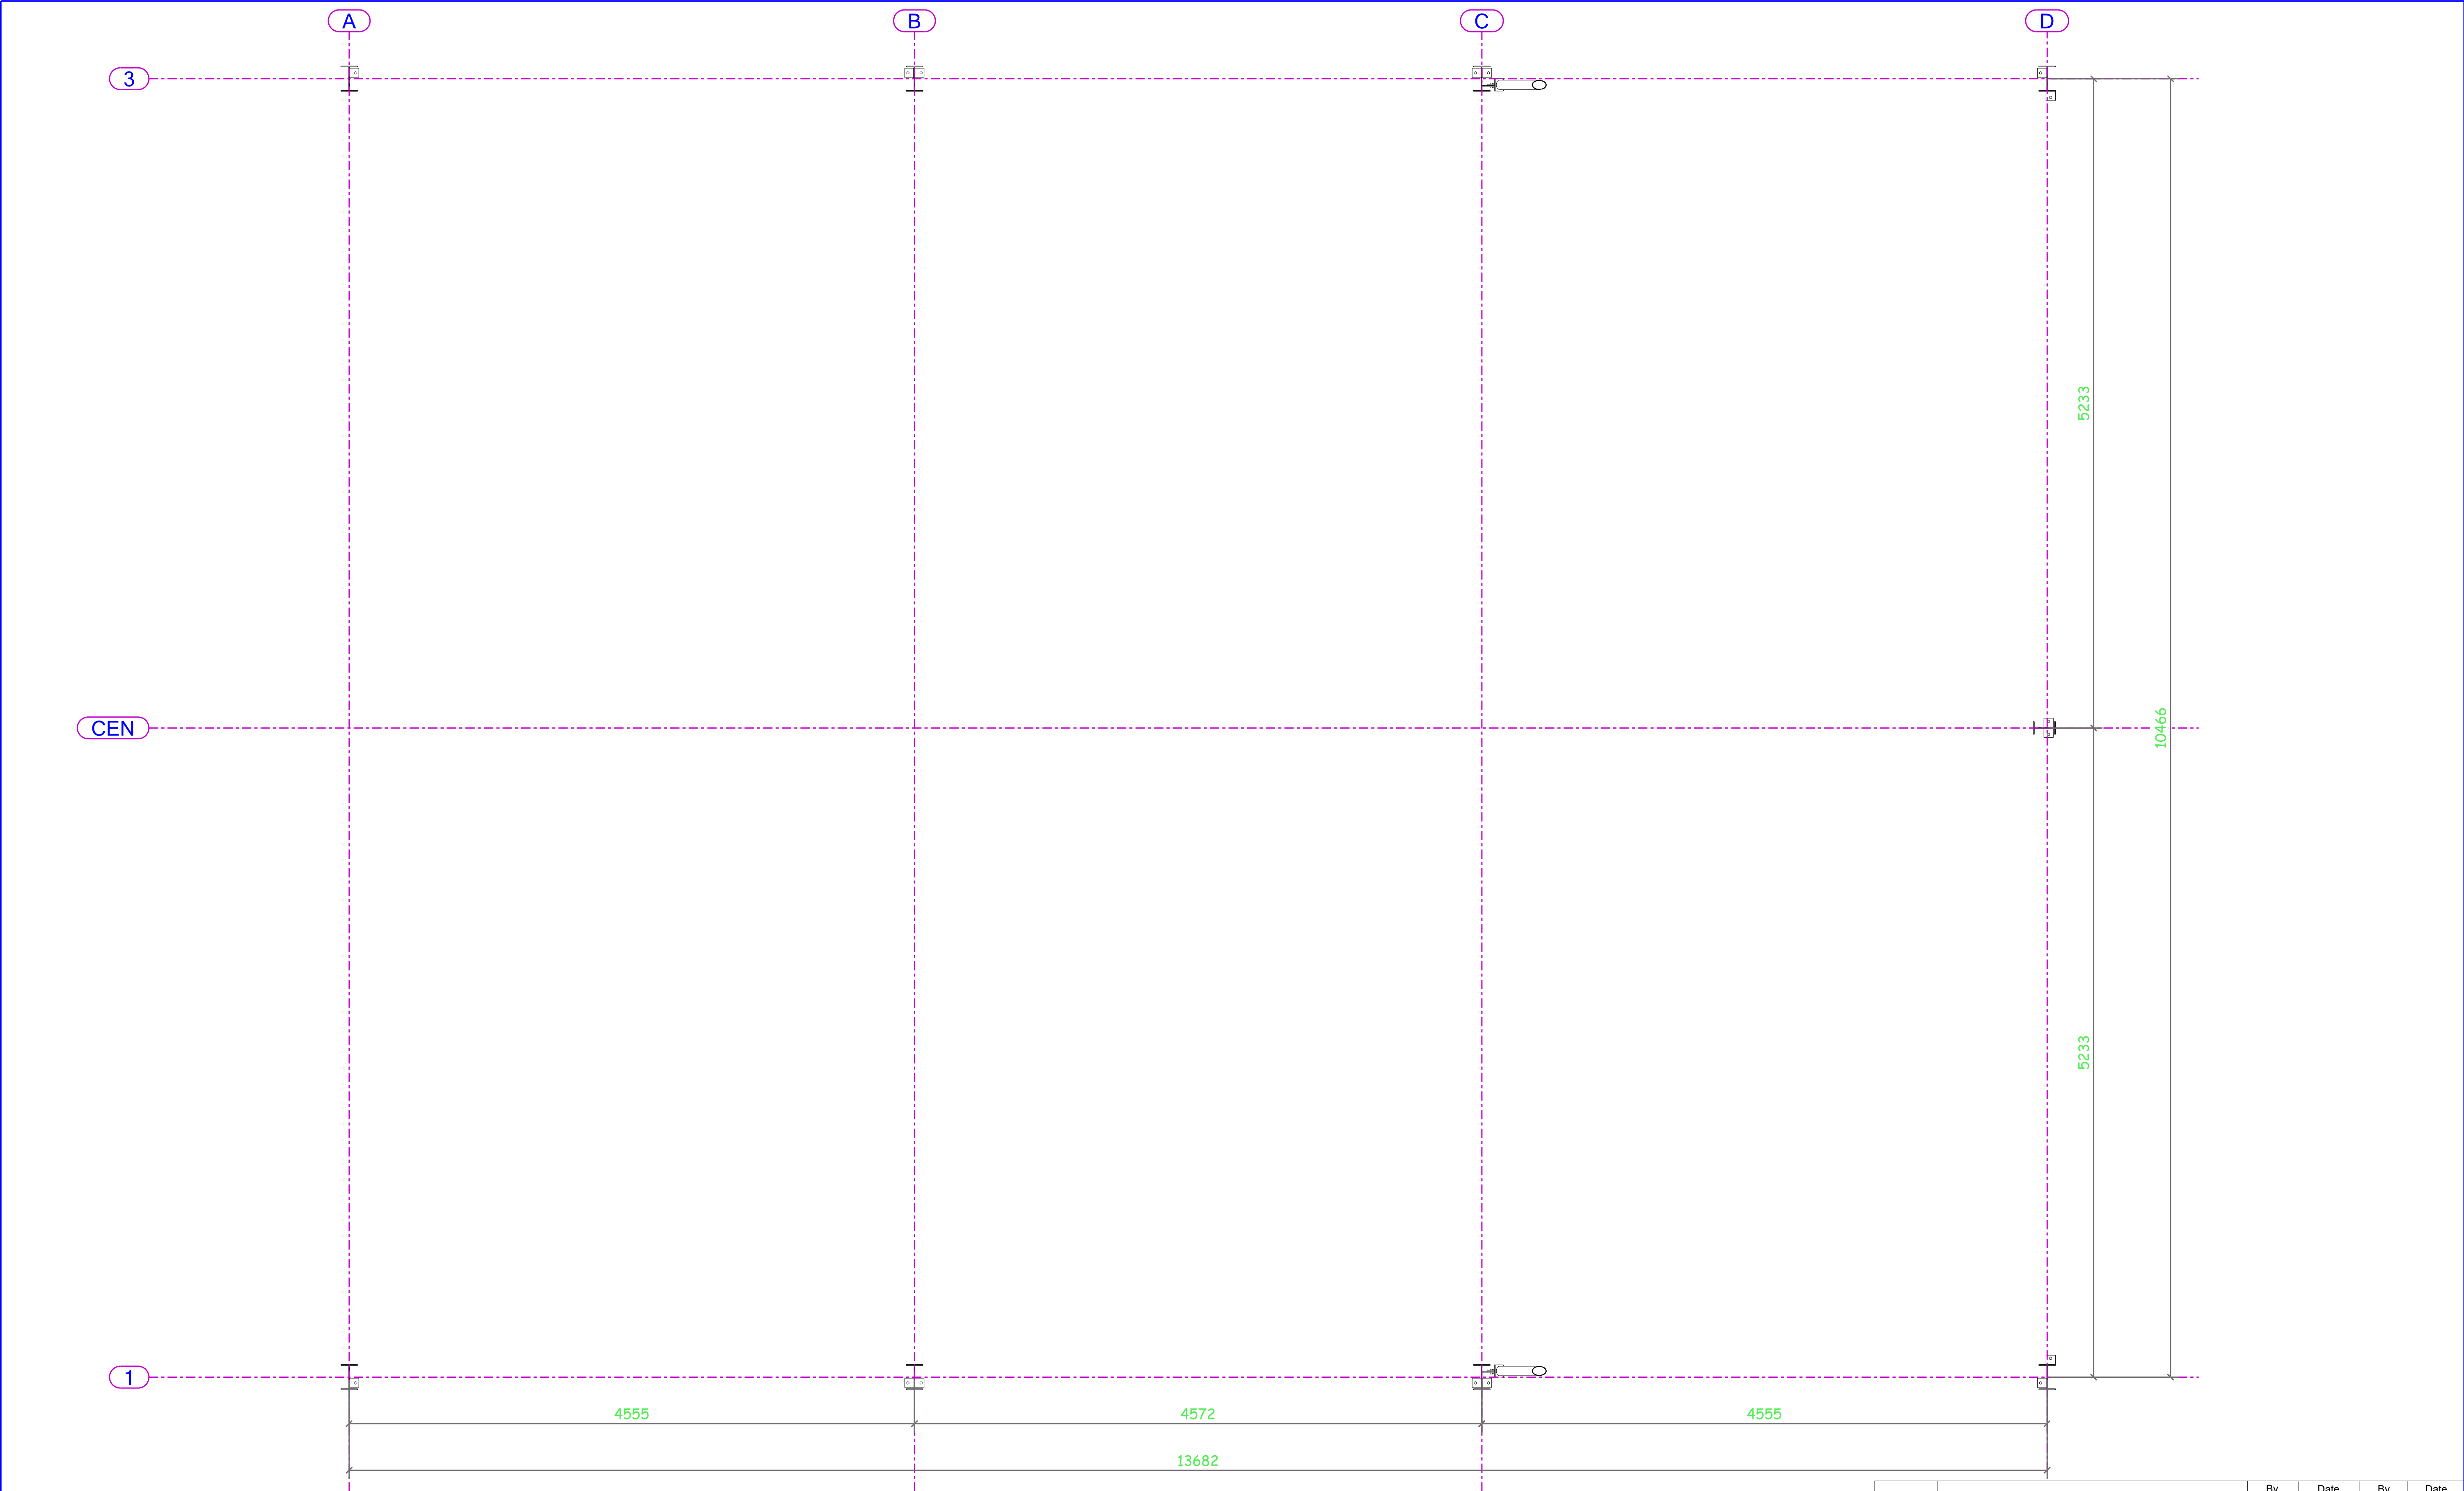


Plan +0


| REV MARK   | DESCRIPTION | By                 | Date | By           | Date |
|---|-------------|--------------------|------|--------------|------|
|   |             | CREATED            |      | CHECKED      |      |
| DRAWING TITLE   |             | PLAN @ FFL         |      |              |      |
| CONTRACT   |             | 45x35x14' to eaves |      |              |      |
| MODELLED BY   |             | G M                |      | ISSUE DATE   |      |
| CONTRACT NO   |             |                    |      | SCALE 1:25   |      |
| DRAWING No   |             | G [6]              |      | REVISION No. |      |

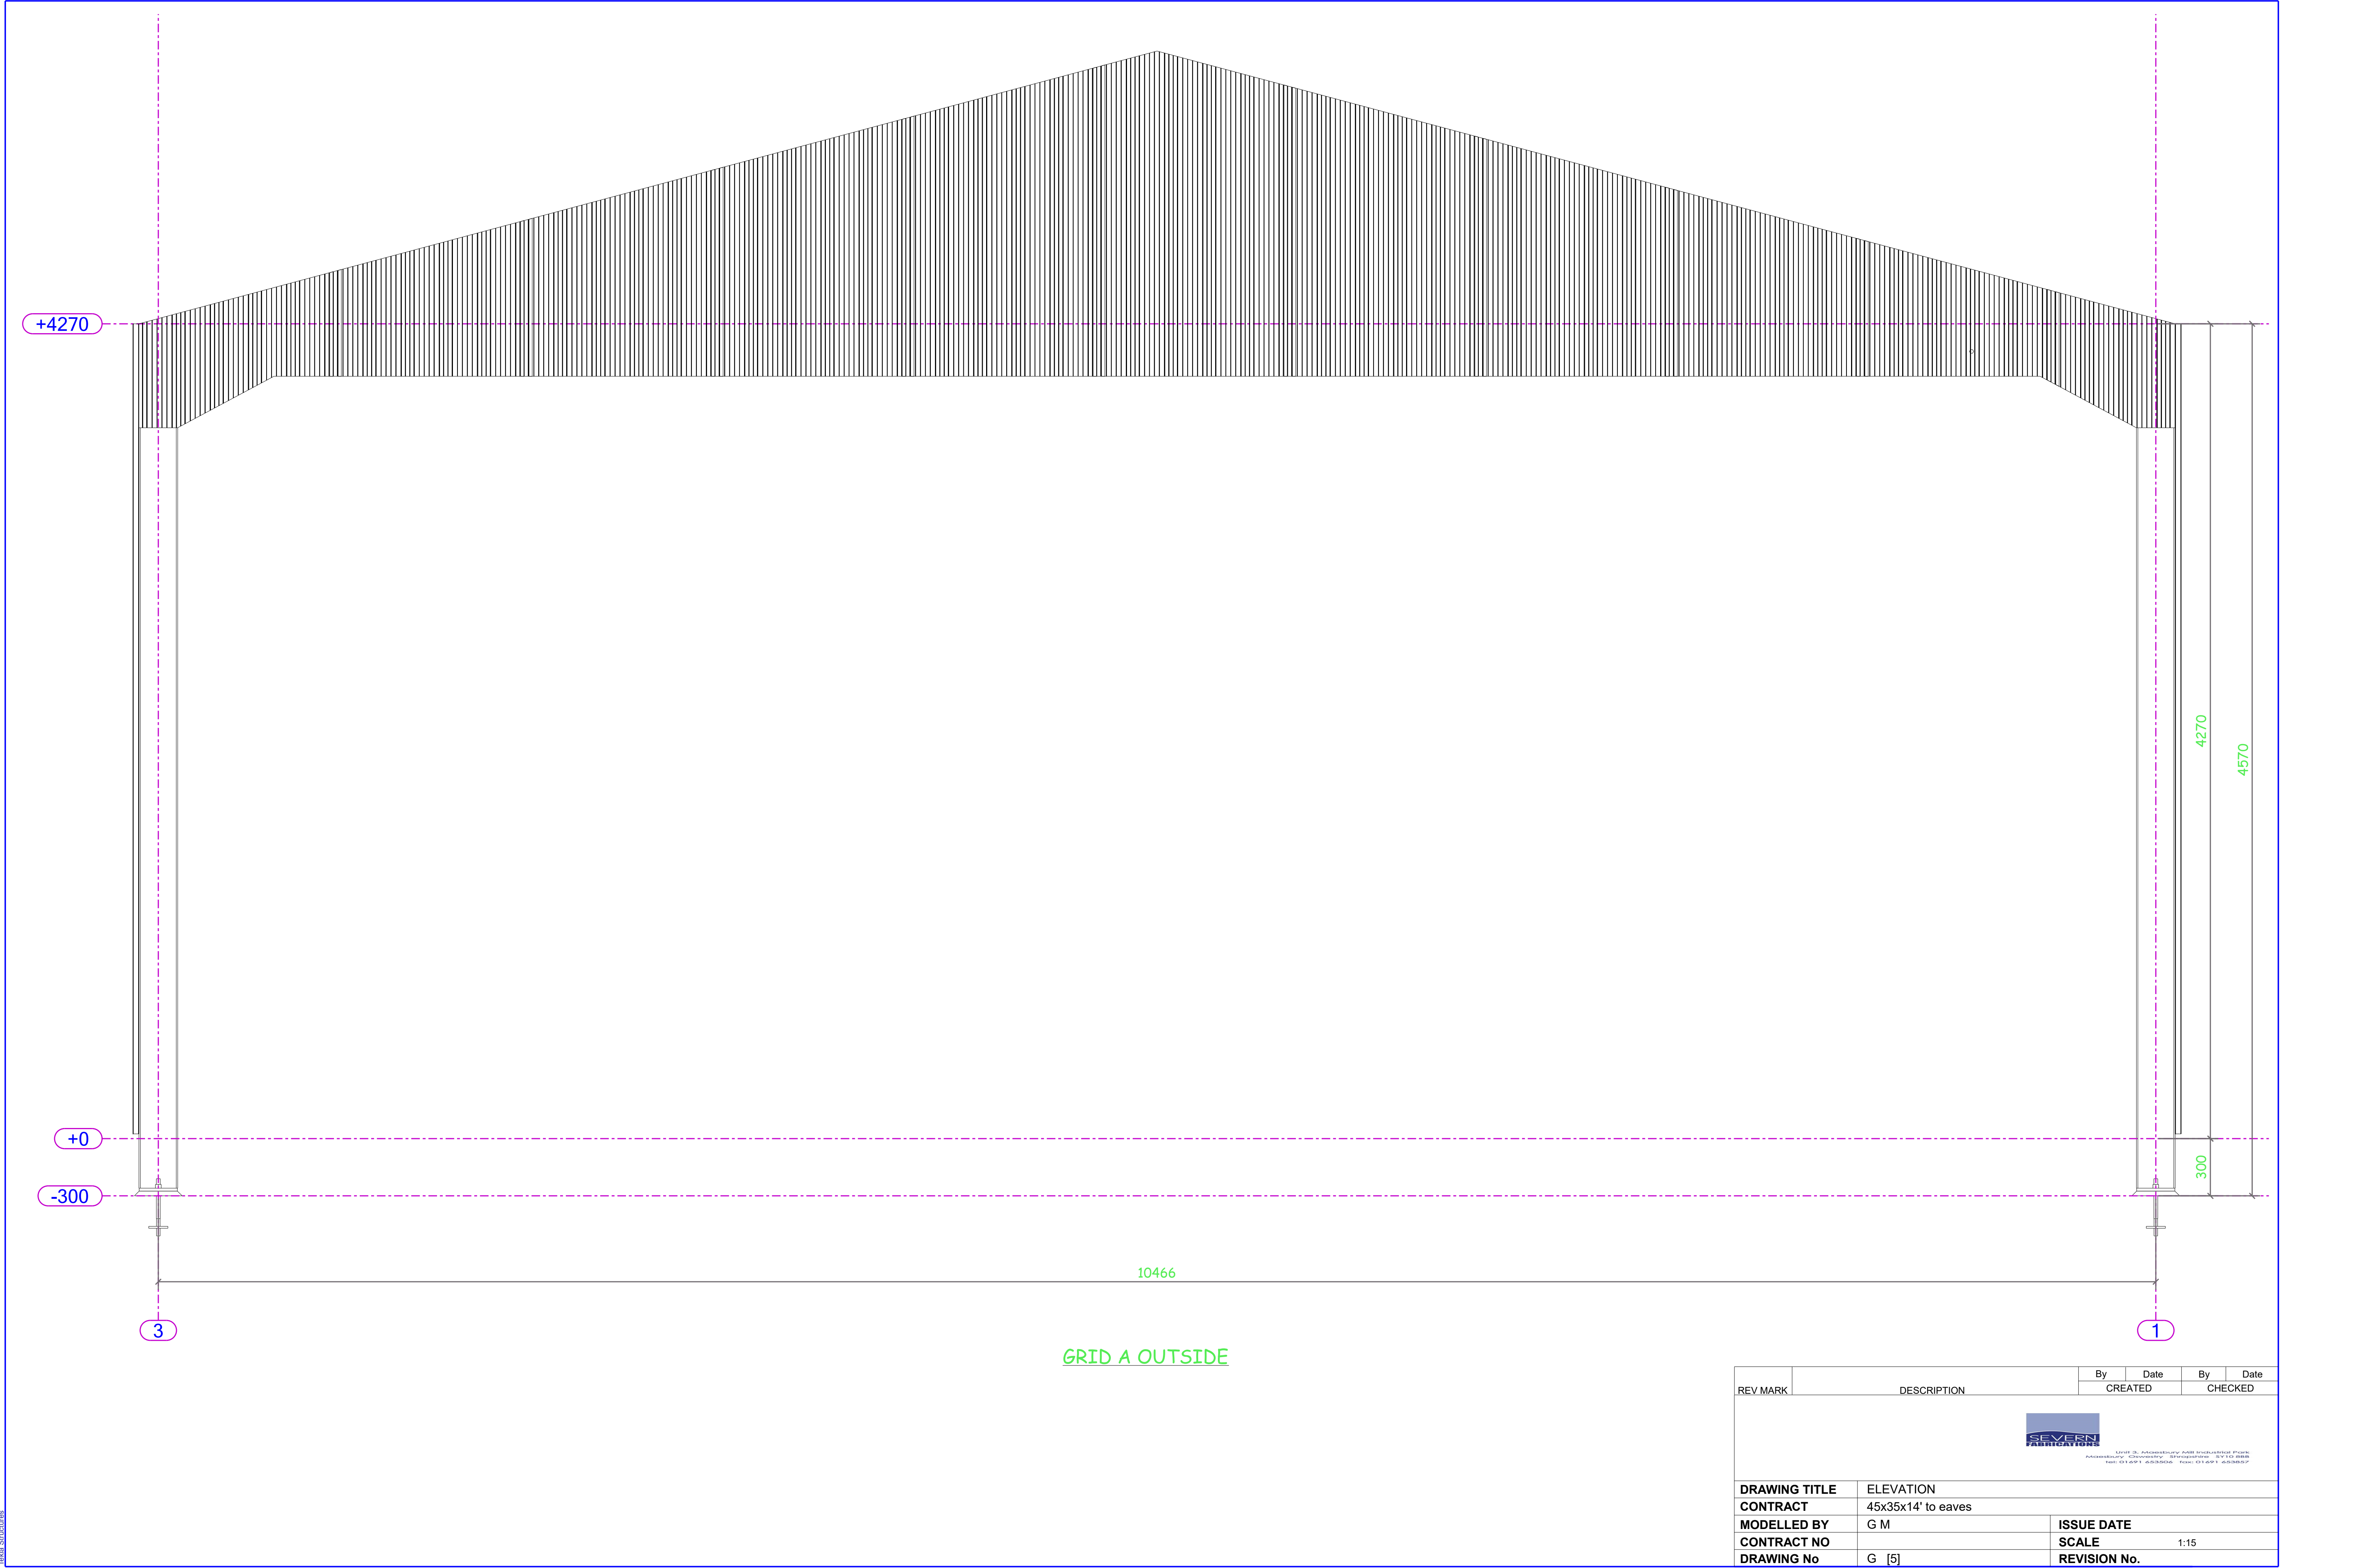


|   |             |                    |         |              |         |      |
|---|-------------|--------------------|---------|--------------|---------|------|
|   |             |                    | By      | Date         | By      | Date |
| REV MARK   | DESCRIPTION |                    | CREATED |              | CHECKED |      |
| DRAWING TITLE   |             | ELEVATION          |         |              |         |      |
| CONTRACT   |             | 45x35x14' to eaves |         |              |         |      |
| MODELLED BY   |             | G M                |         | ISSUE DATE   |         |      |
| CONTRACT NO   |             |                    |         | SCALE 1:15   |         |      |
| DRAWING No   |             | G [5]              |         | REVISION No. |         |      |

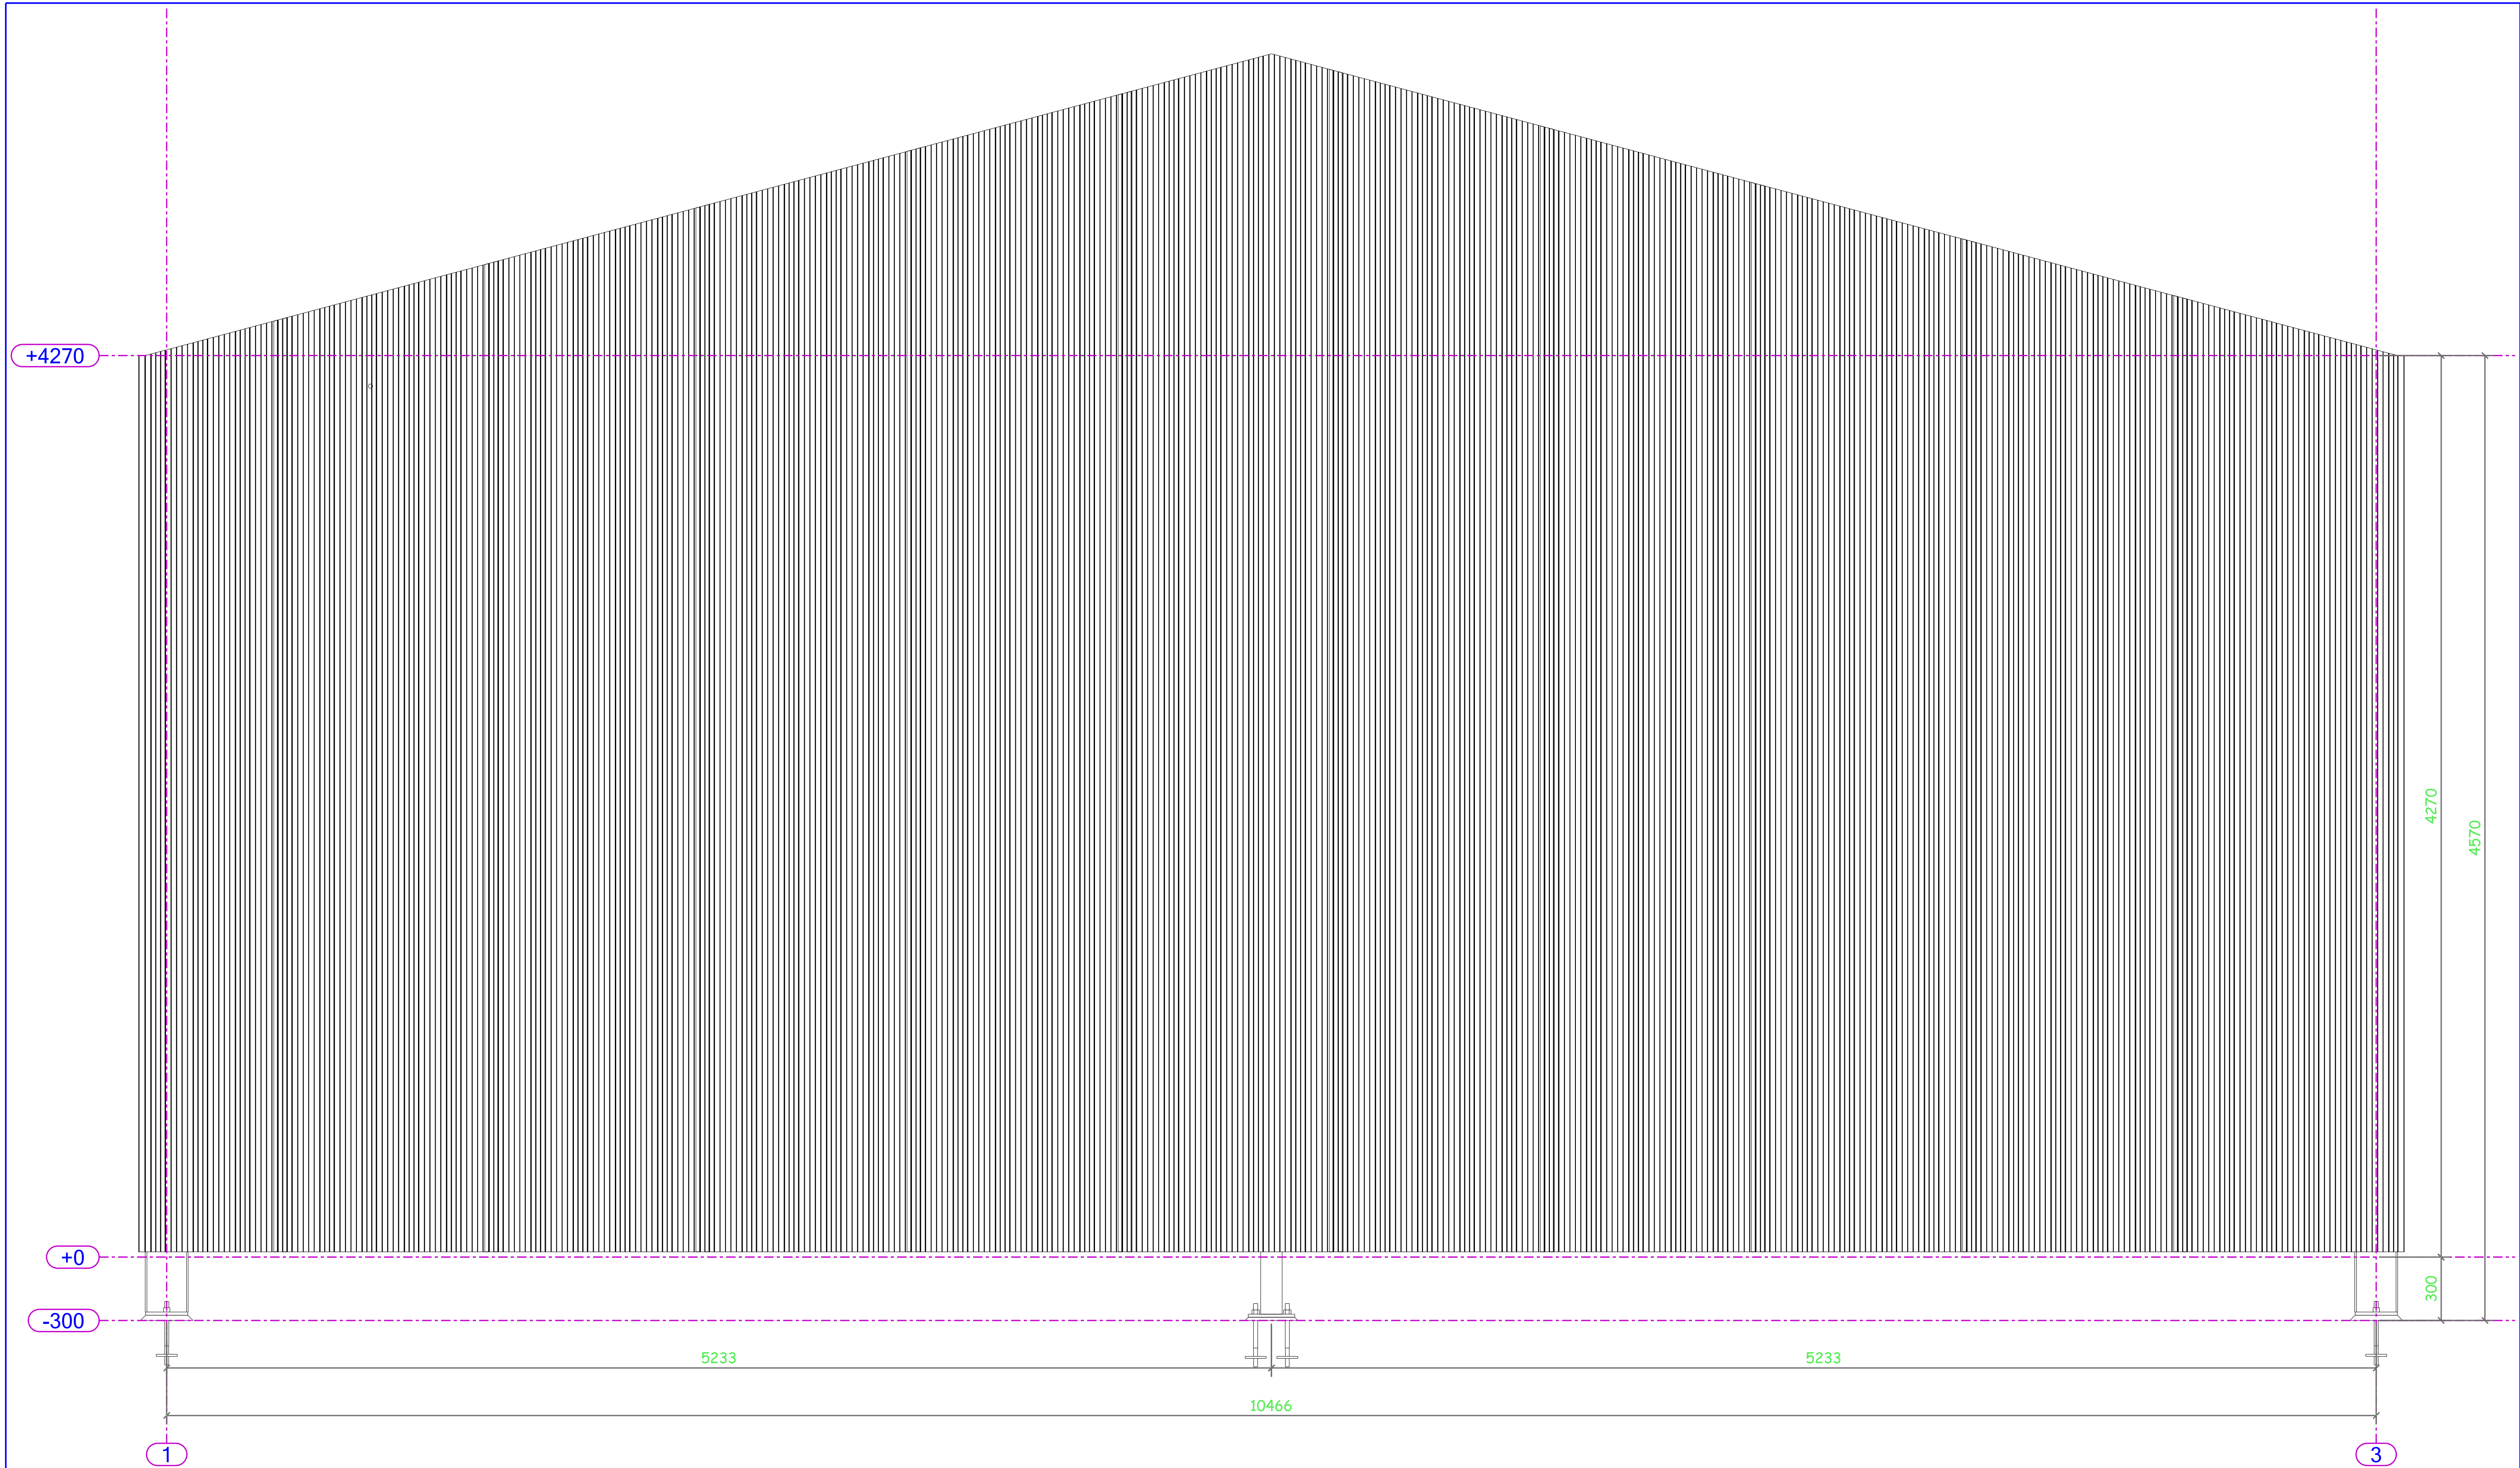


|   |                    |         |              |         |      |
|---|--------------------|---------|--------------|---------|------|
|   |                    | By      | Date         | By      | Date |
| REV MARK   | DESCRIPTION        | CREATED |              | CHECKED |      |
| <div><div><p>Unit 3, Almondsbury Mill Industrial Park<br/>Almondsbury Gloucester Gloucestershire GL10 2BB<br/>Tel: 01452 812222 Fax: 01452 812227</p></div></div> |                    |         |              |         |      |
| DRAWING TITLE   | ELEVATION          |         |              |         |      |
| CONTRACT   | 45x35x14' to eaves |         |              |         |      |
| MODELLED BY   | G M                |         | ISSUE DATE   |         |      |
| CONTRACT NO   |                    |         | SCALE        |         | 1:15 |
| DRAWING No   | G [4]              |         | REVISION No. |         |      |

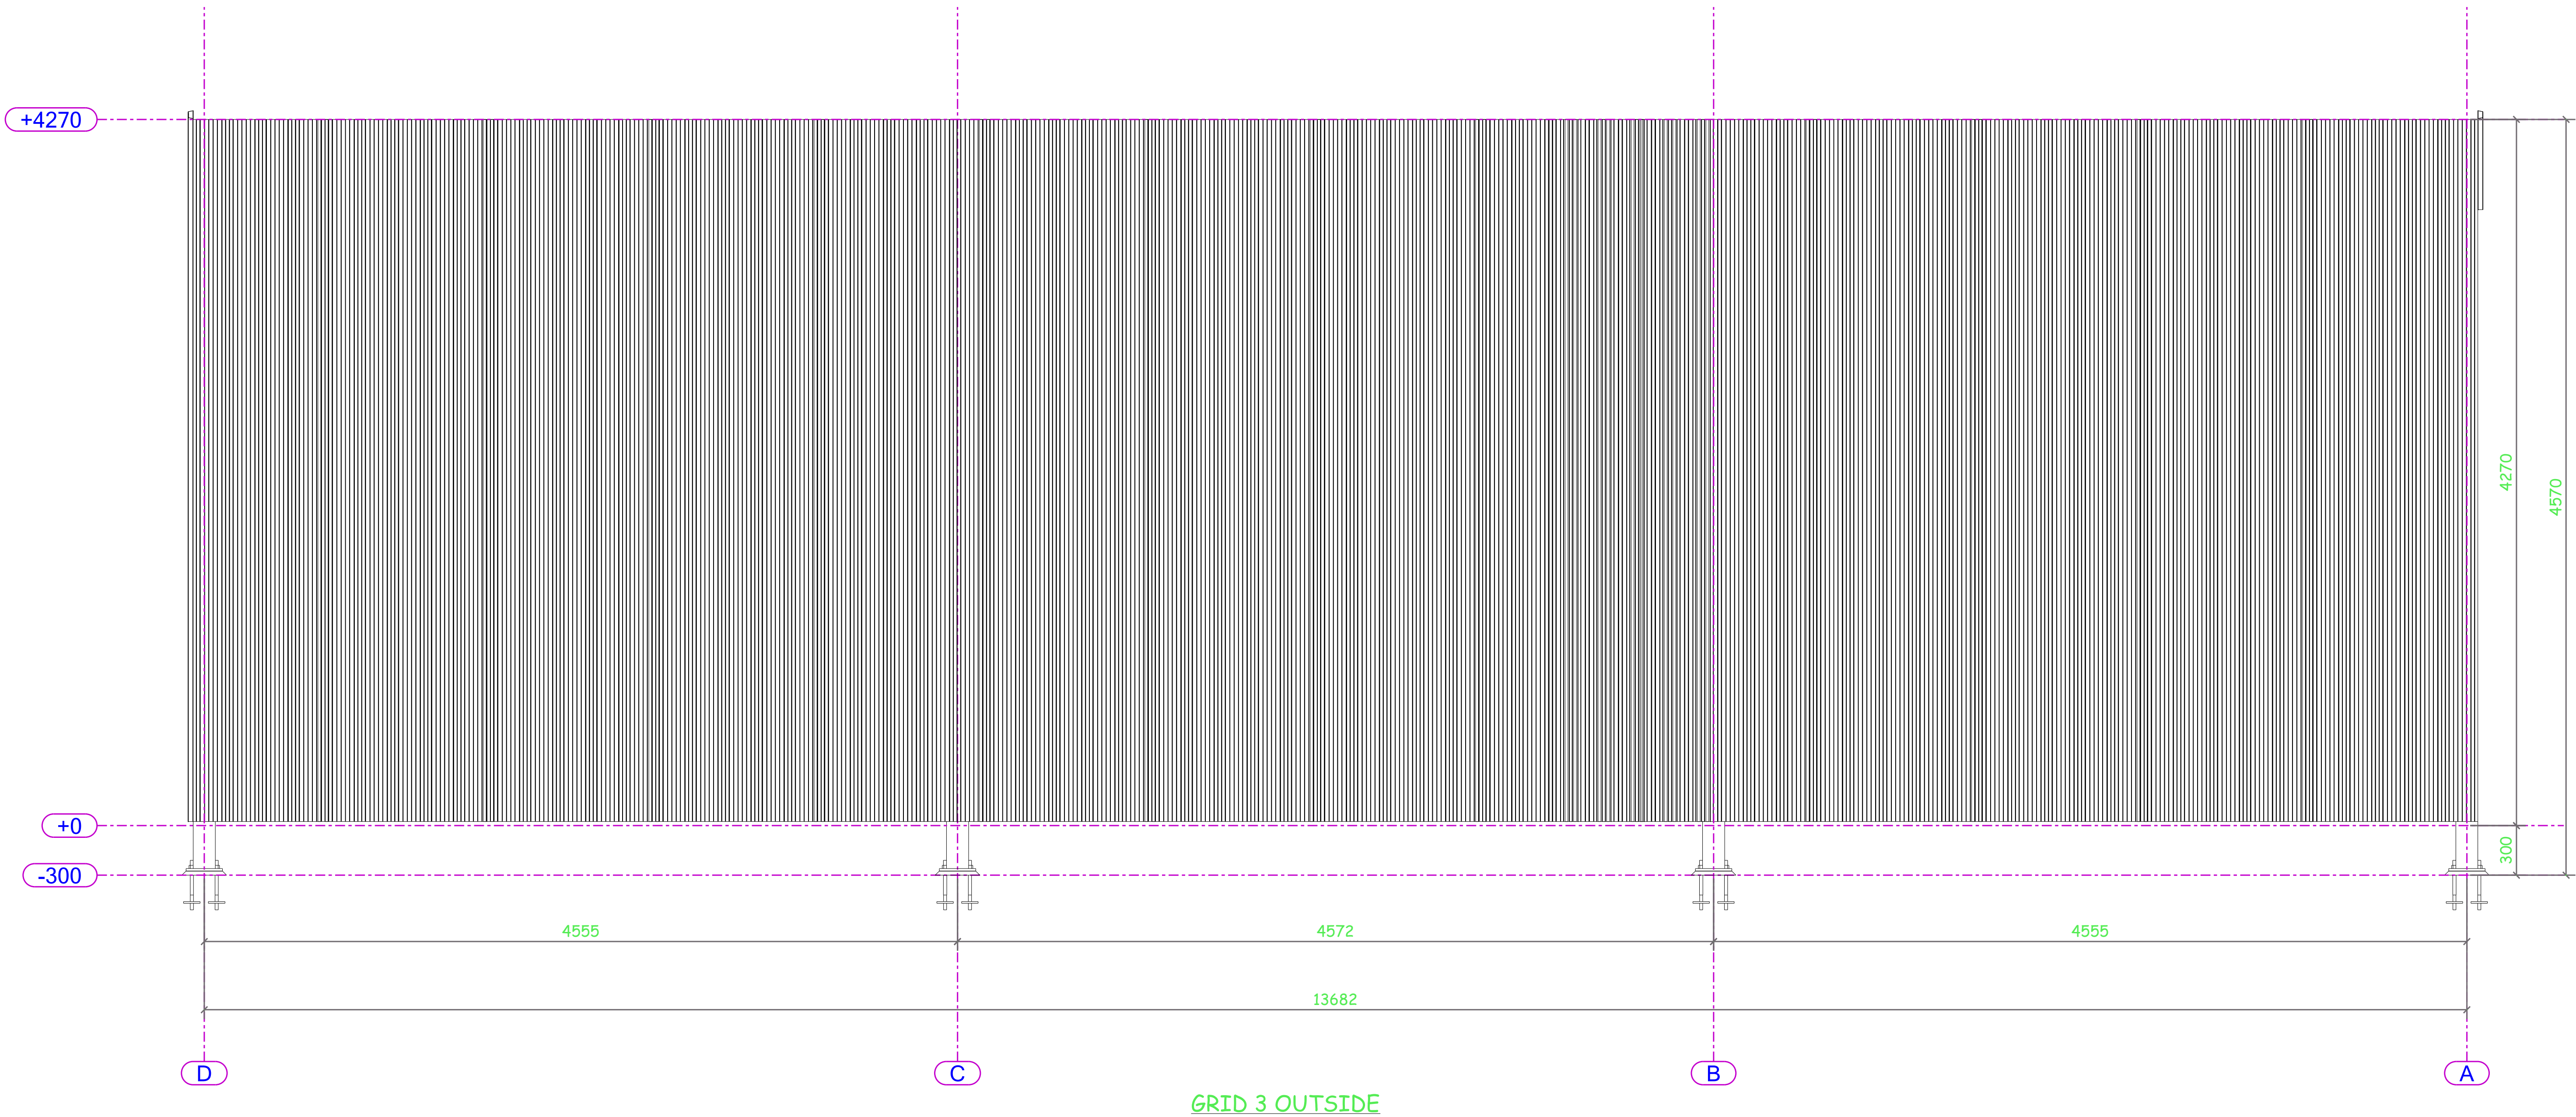

|   |             |                    |      |              |      |
|---|-------------|--------------------|------|--------------|------|
| REV MARK   | DESCRIPTION | By                 | Date | By           | Date |
|   |             | CREATED            |      | CHECKED      |      |
| <div><p>Unit 3, Almondsbury Mill Industrial Park<br/>Almondsbury, Gloucestershire, GY10 6BB<br/>Tel: 01452 812222 Fax: 01452 812227</p></div> |             |                    |      |              |      |
|   |             |                    |      |              |      |
|   |             |                    |      |              |      |
| DRAWING TITLE   |             | ELEVATION          |      |              |      |
| CONTRACT   |             | 45x35x14' to eaves |      |              |      |
| MODELLED BY   |             | G M                |      | ISSUE DATE   |      |
| CONTRACT NO   |             |                    |      | SCALE 1:20   |      |
| DRAWING No   |             | G [3]              |      | REVISION No. |      |

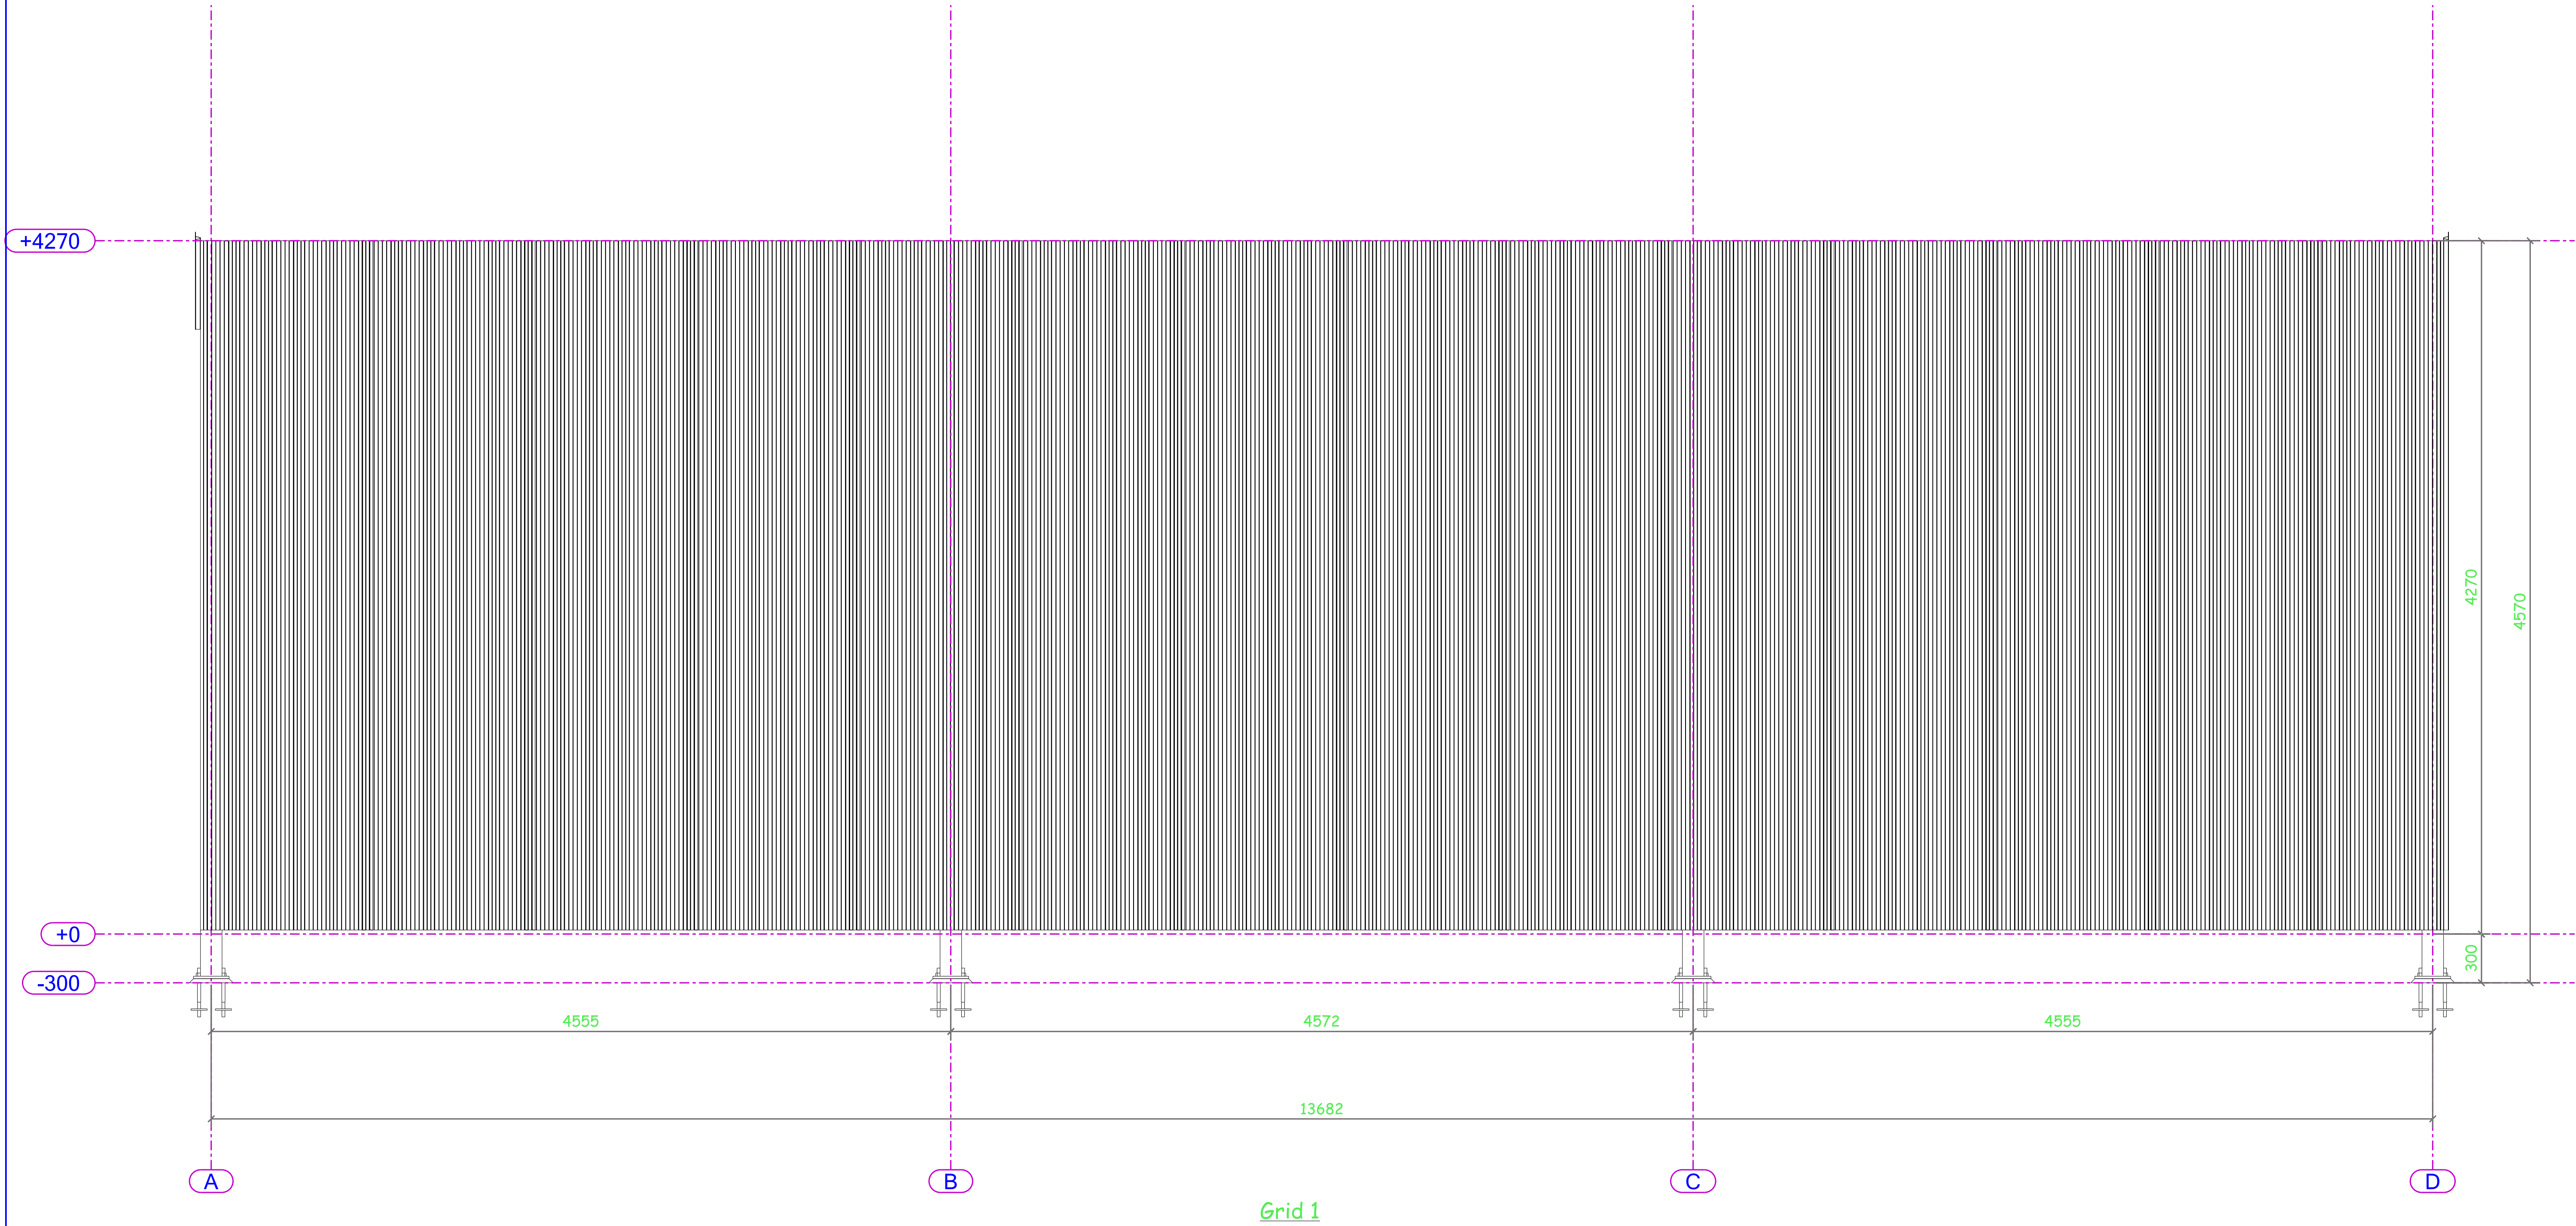

| REV MARK   | DESCRIPTION | By                 | Date | By           | Date |
|---|-------------|--------------------|------|--------------|------|
|   |             | CREATED            |      | CHECKED      |      |
| DRAWING TITLE   |             | ELEVATION          |      |              |      |
| CONTRACT   |             | 45x35x14' to eaves |      |              |      |
| MODELLED BY   |             | G M                |      | ISSUE DATE   |      |
| CONTRACT NO   |             |                    |      | SCALE        |      |
| DRAWING No   |             | G [2]              |      | 1:20         |      |
|   |             |                    |      | REVISION No. |      |

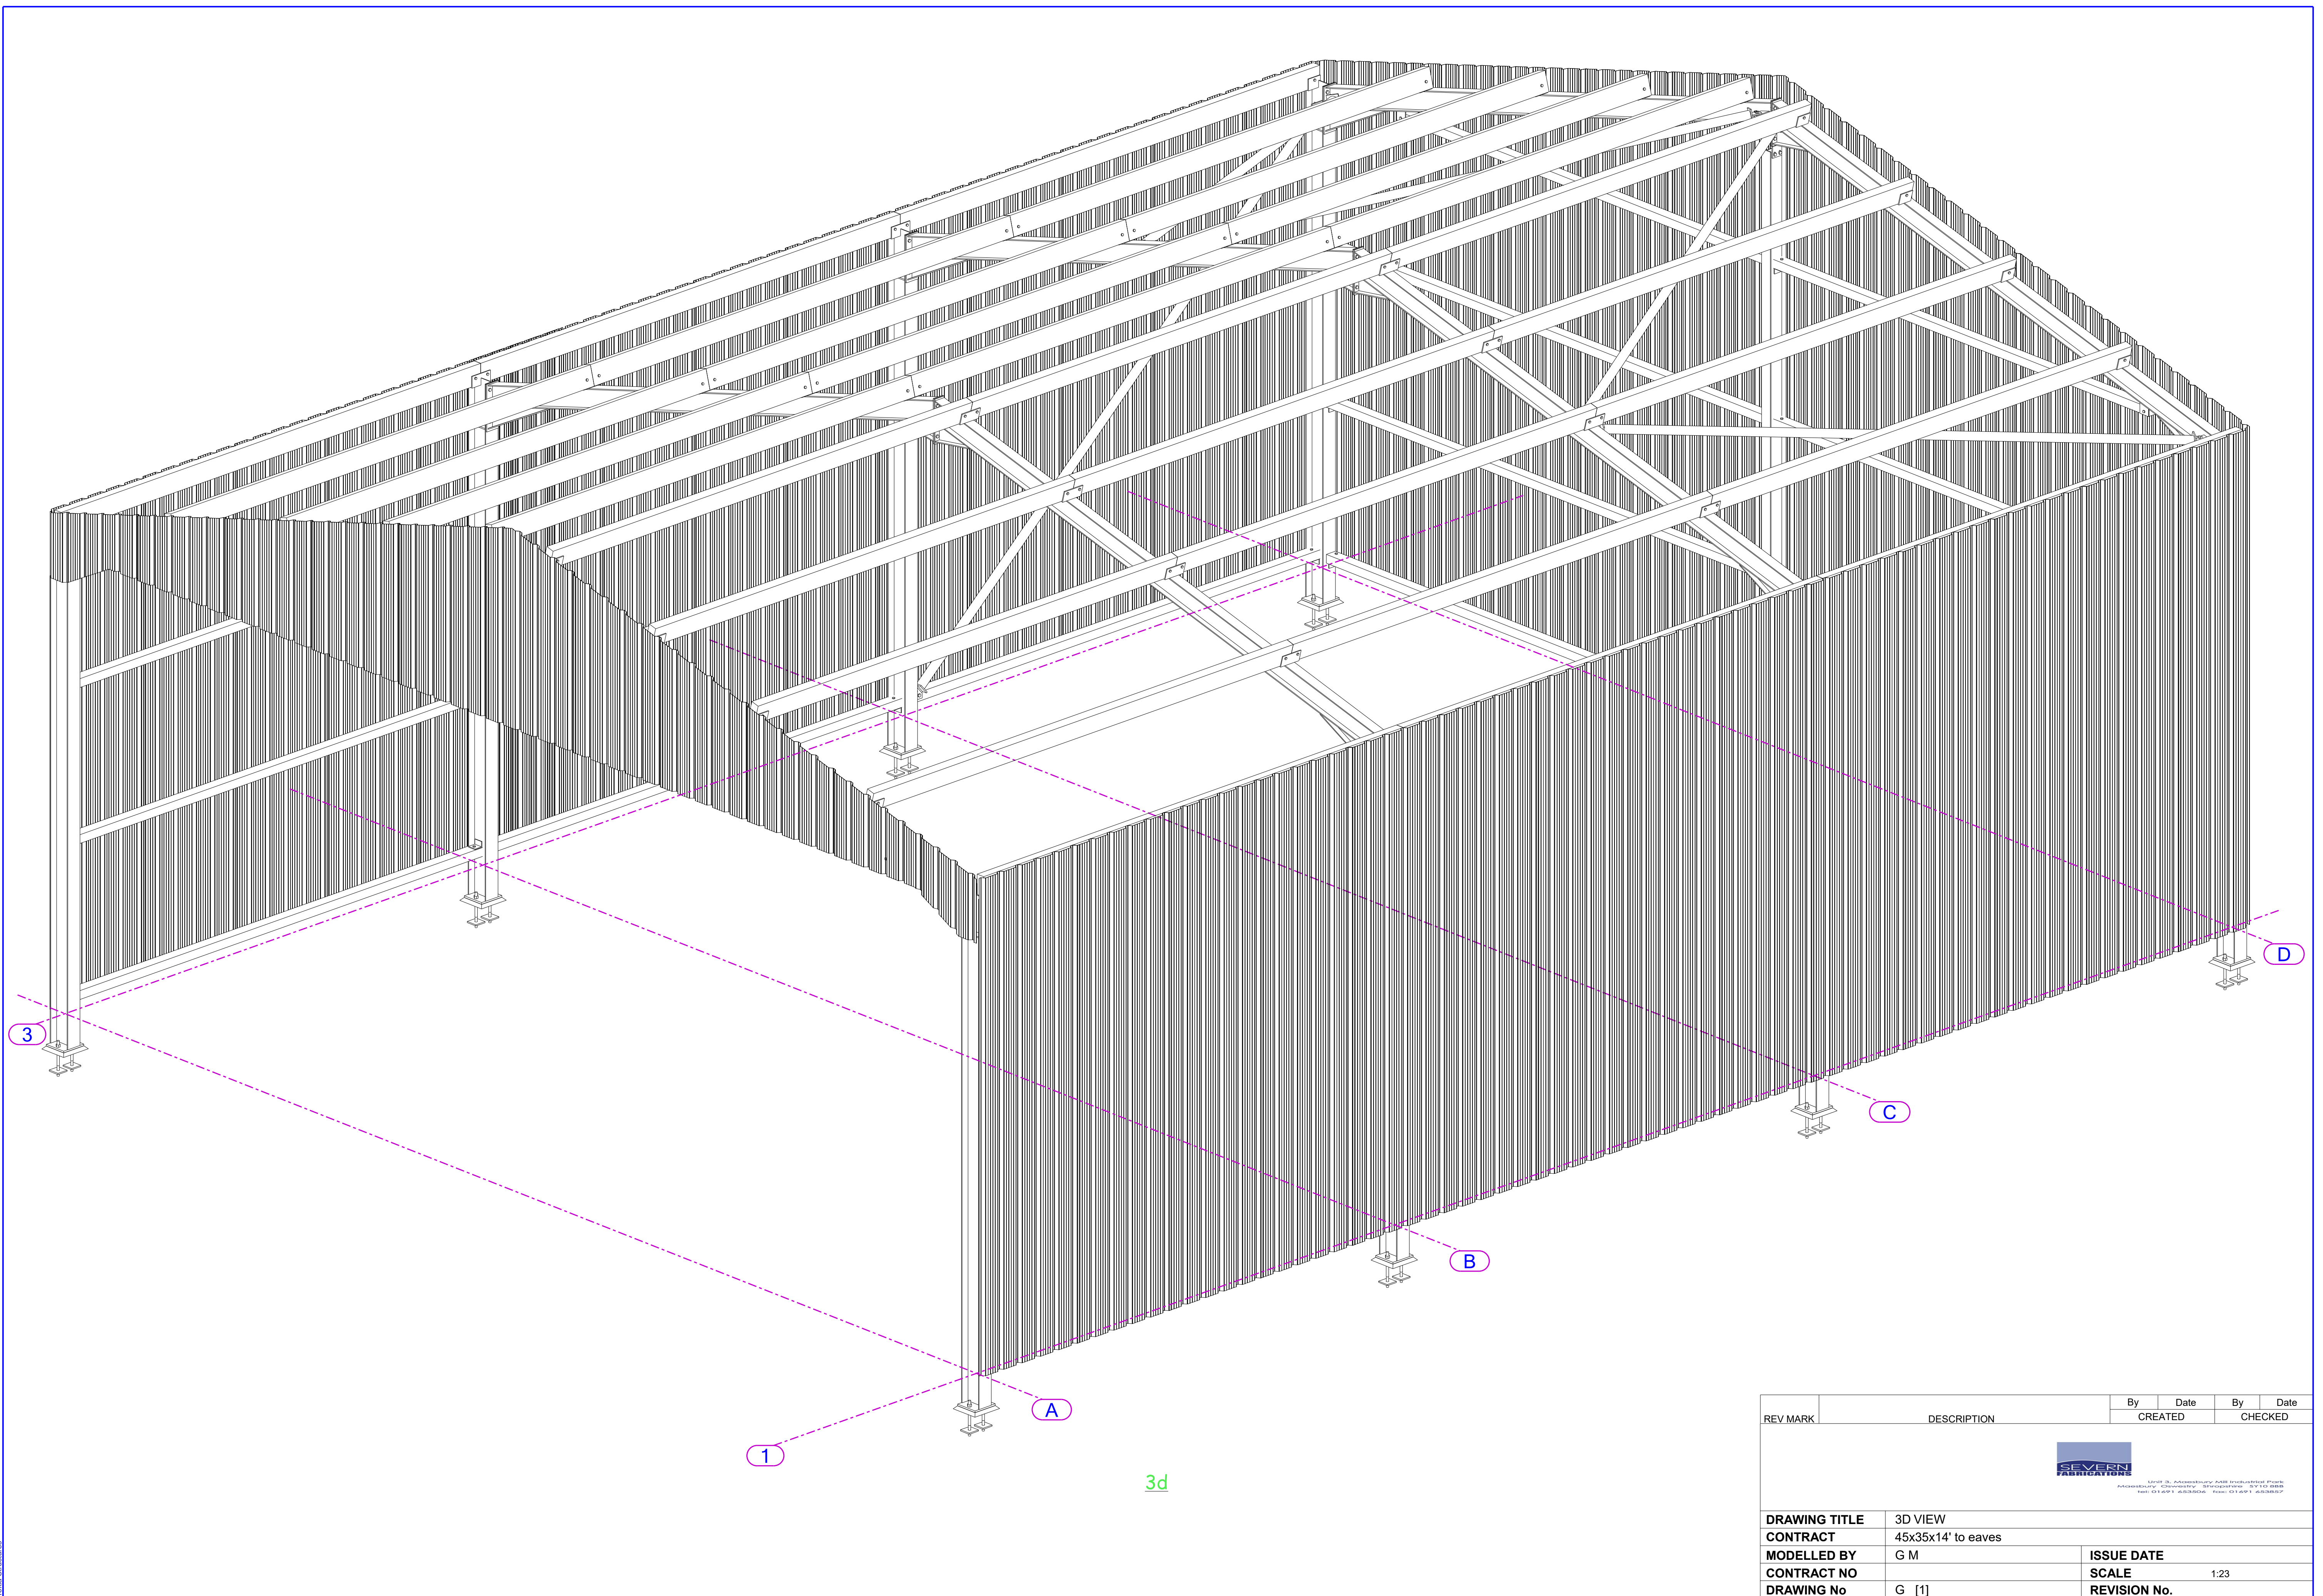

| REV MARK   | DESCRIPTION        | By                  | Date         | By      | Date |
|---|--------------------|---------------------|--------------|---------|------|
|   |                    | CREATED             |              | CHECKED |      |
| <b>DRAWING TITLE</b>   | 3D VIEW            |                     |              |         |      |
| <b>CONTRACT</b>   | 45x35x14' to eaves |                     |              |         |      |
| <b>MODELLED BY</b>   | G M                | <b>ISSUE DATE</b>   |              |         |      |
| <b>CONTRACT NO</b>   |                    |                     | <b>SCALE</b> | 1:23    |      |
| <b>DRAWING No</b>   | G [1]              | <b>REVISION No.</b> |              |         |      |