
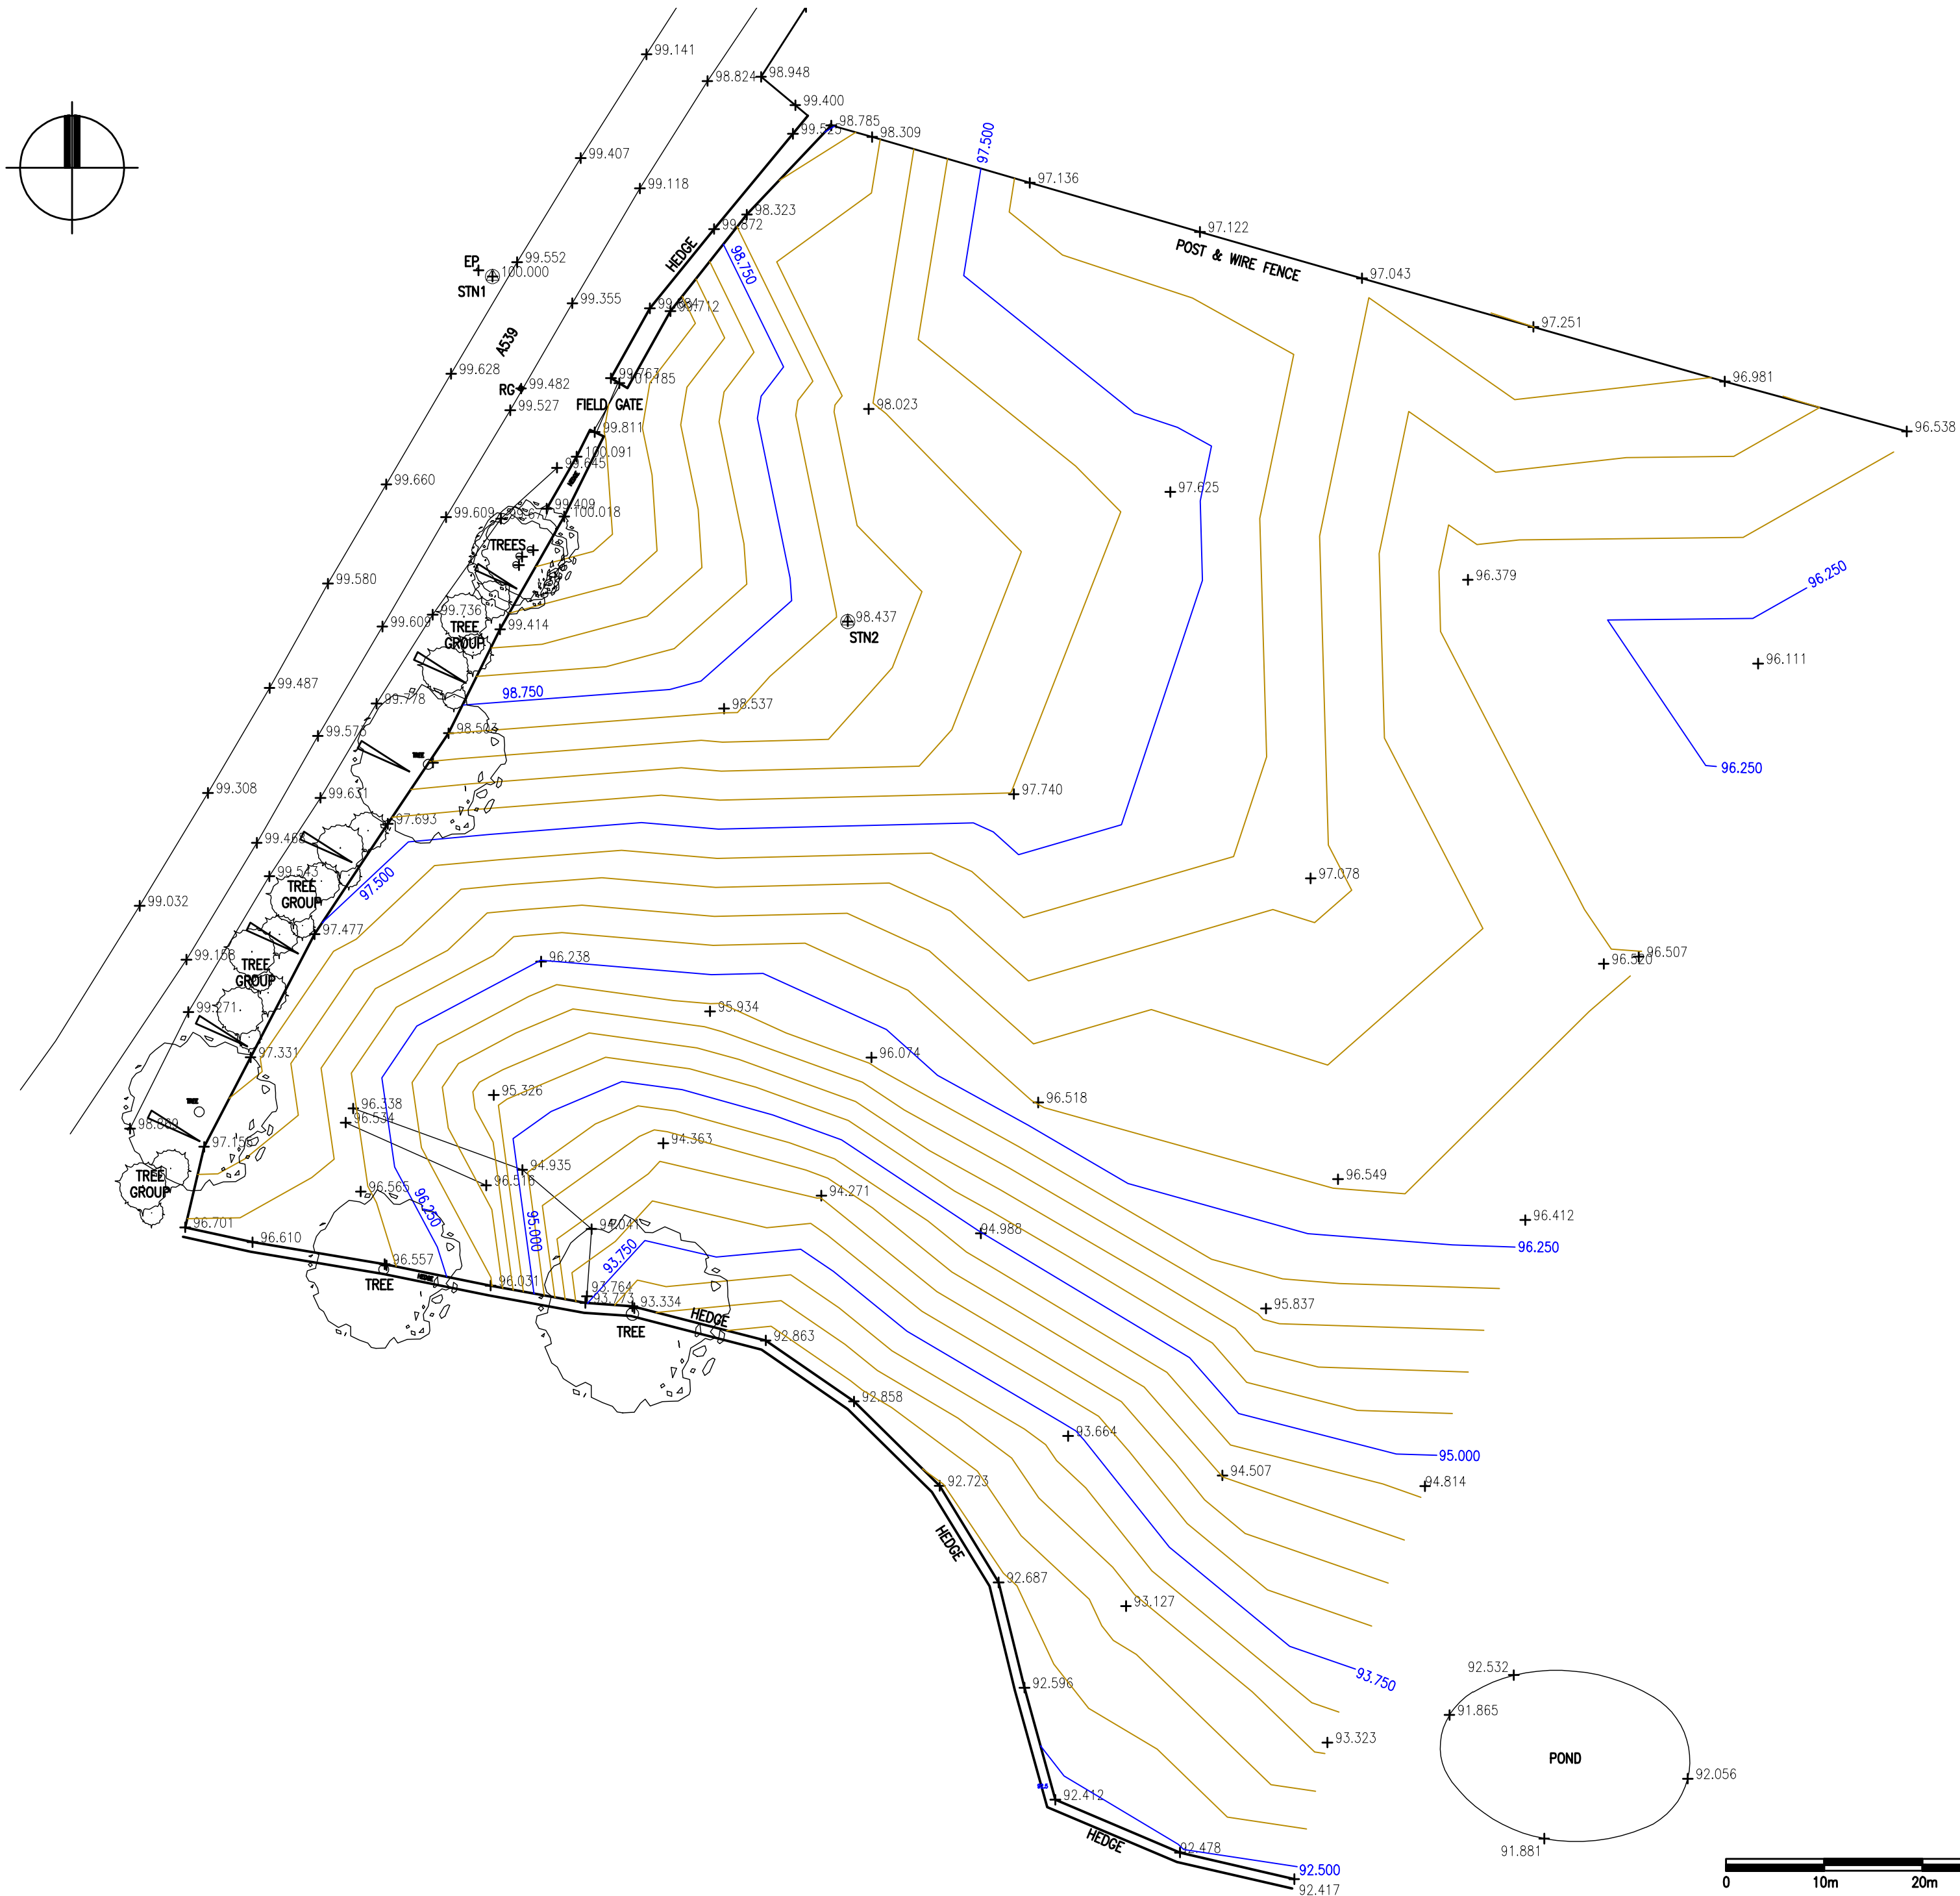


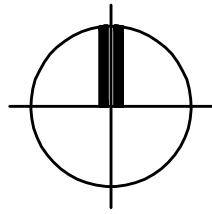

©
THIS DRAWING AND THE BUILDING WORKS DEPICTED ARE
COPYRIGHT OF THE ARCHITECTS AND MAY NOT BE REPRODUCED
EXCEPT BY WRITTEN PERMISSION. ALL DIMENSIONS MUST BE
CHECKED ON SITE AND NOT SCALED FROM THIS DRAWING.

REVISIONS			
LETTER	REVISION	DATE	BY

BOWER EDLESTON
ARCHITECTS
SWEETBRIAR HALL, NANTWICH, CHESHIRE CW5 5RW
TELEPHONE: 01270 624129 FACSIMILE: 01270 627684
EMAIL: ADMIN @ BOWER - EDLESTON .COM
WEBSITE: WWW . BOWER - EDLESTON .COM

PROJECT
LAND OFF A539, HANMER
TITLE
TOPOGRAPHICAL SURVEY

SCALE	1:500@A2	DRAWN BY	MLT
DATE	MAR 2018	STAGE	
DRG.No	6869 01	REVISION	