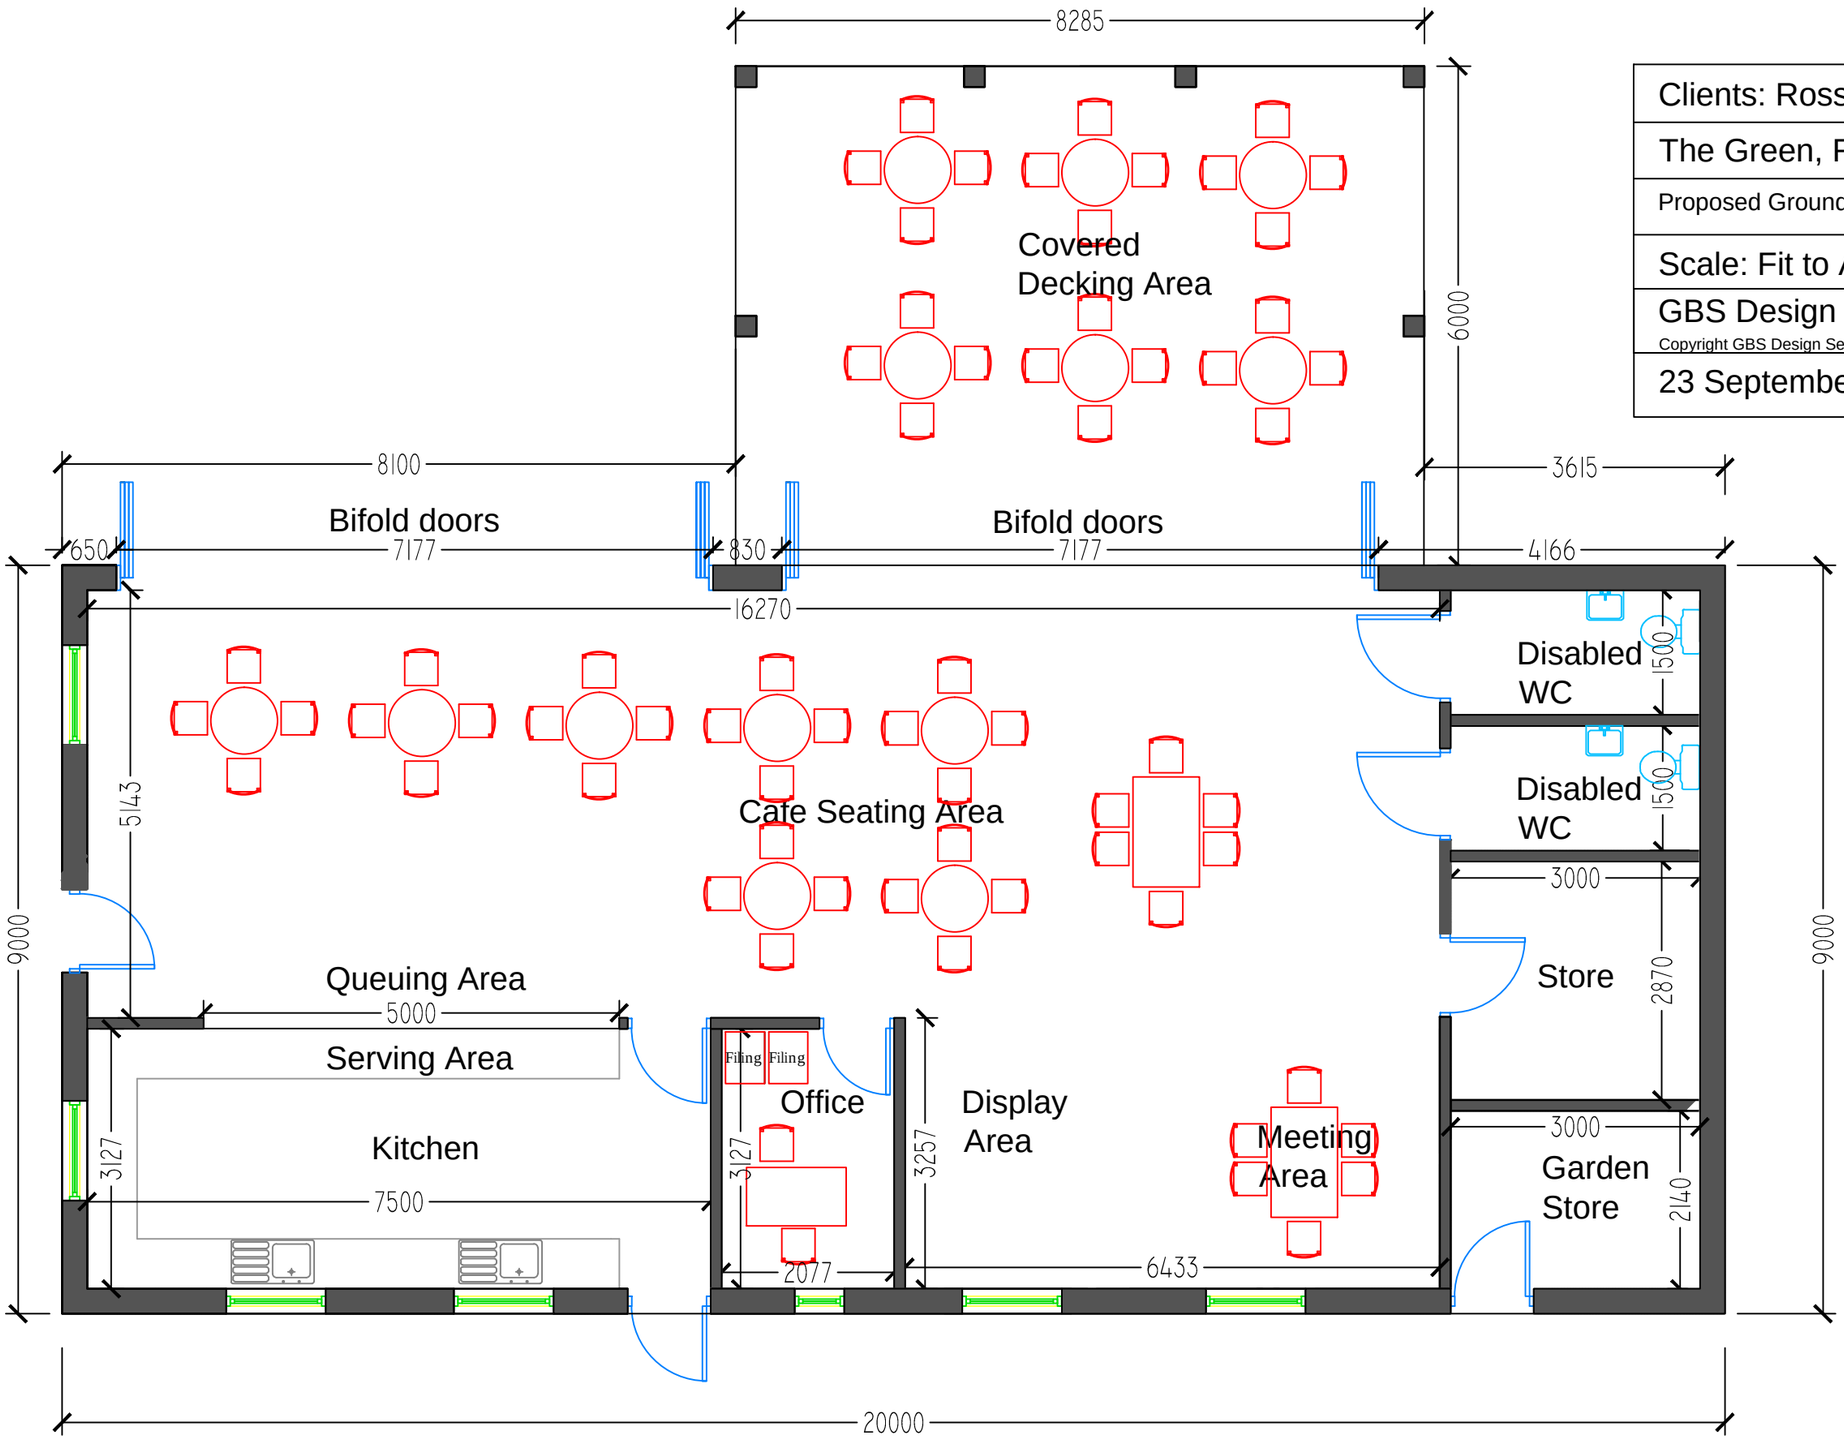


Clients: Rossett Community Centre	
The Green, Rossett	
Proposed Ground Floor Plan 6	
Scale: Fit to A3	These plans are for planning application only.
GBS Design Services	Tel: 07918 638 510
Copyright GBS Design Services 2020	E: glawrencebrown@aol.com
23 September 2020	Geoff Brown MCIAT