Category B crown

Category C crown

Tree to be removed shown as dotted outline (colour according to category)


Root Protection Area

Protective Barrier

Hand Dig Area

RPAs of T1 and T4 offset by 20% to field (concrete drive between tree and site has been in place since the 1960s, so likely that the majority of the tree roots have grown into the field, rather than struggle to grow through the compacted ground beneath the drive area)

Special measures in the form of hand dig/Airspade trench excavation to check for significant roots from T9.

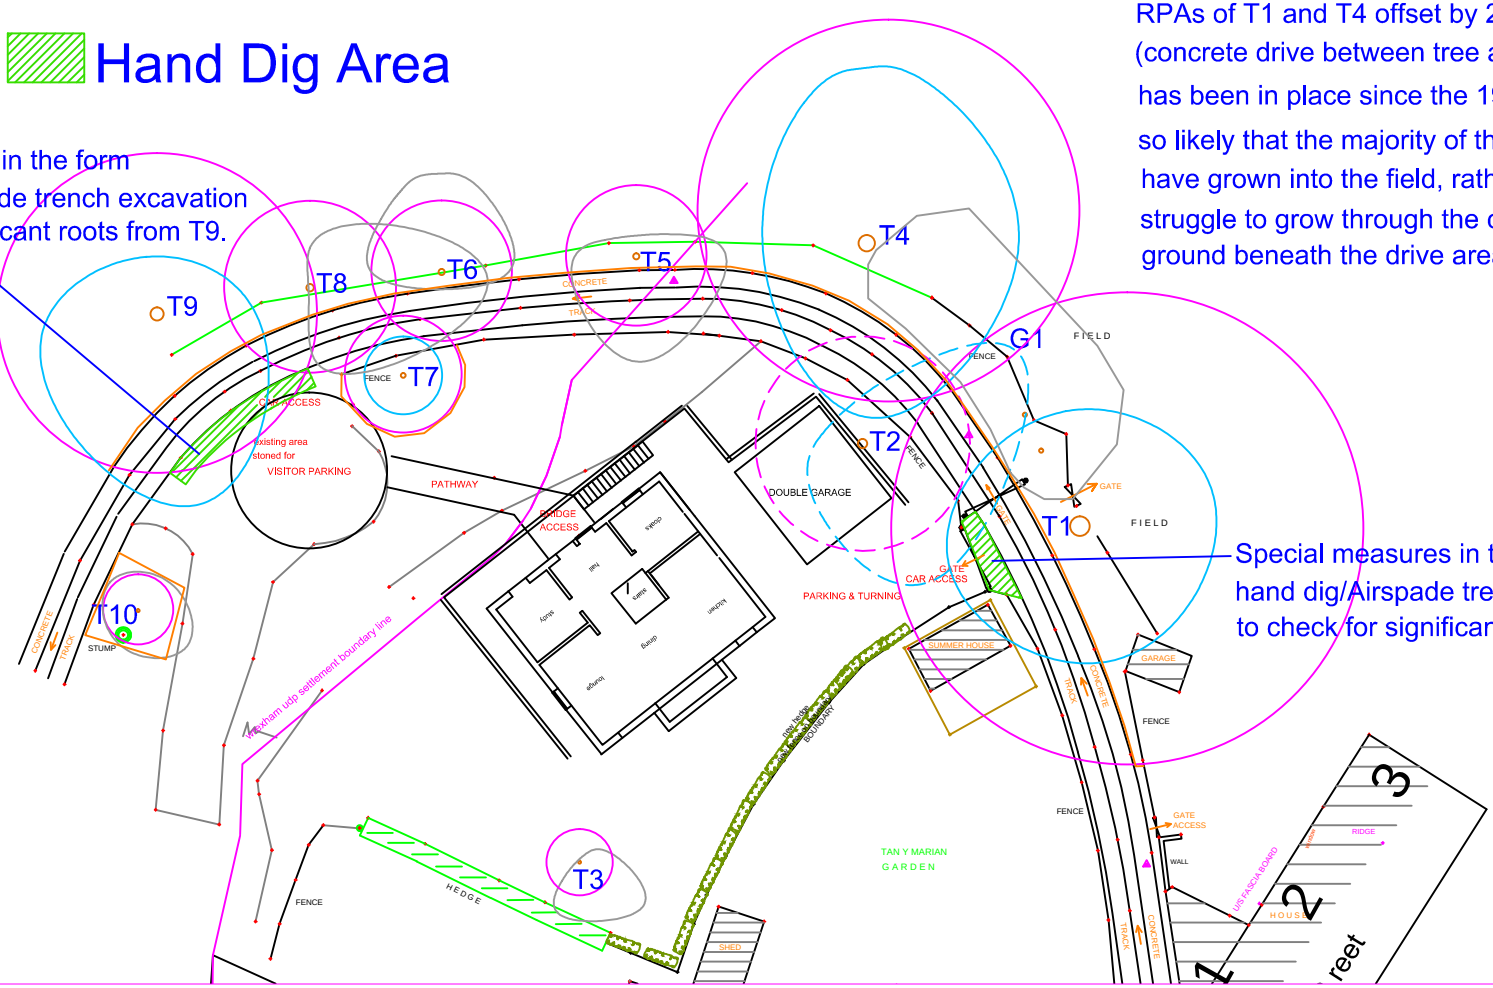


Special measures in the form of hand dig/Airspade trench excavation to check for significant roots from T1.