
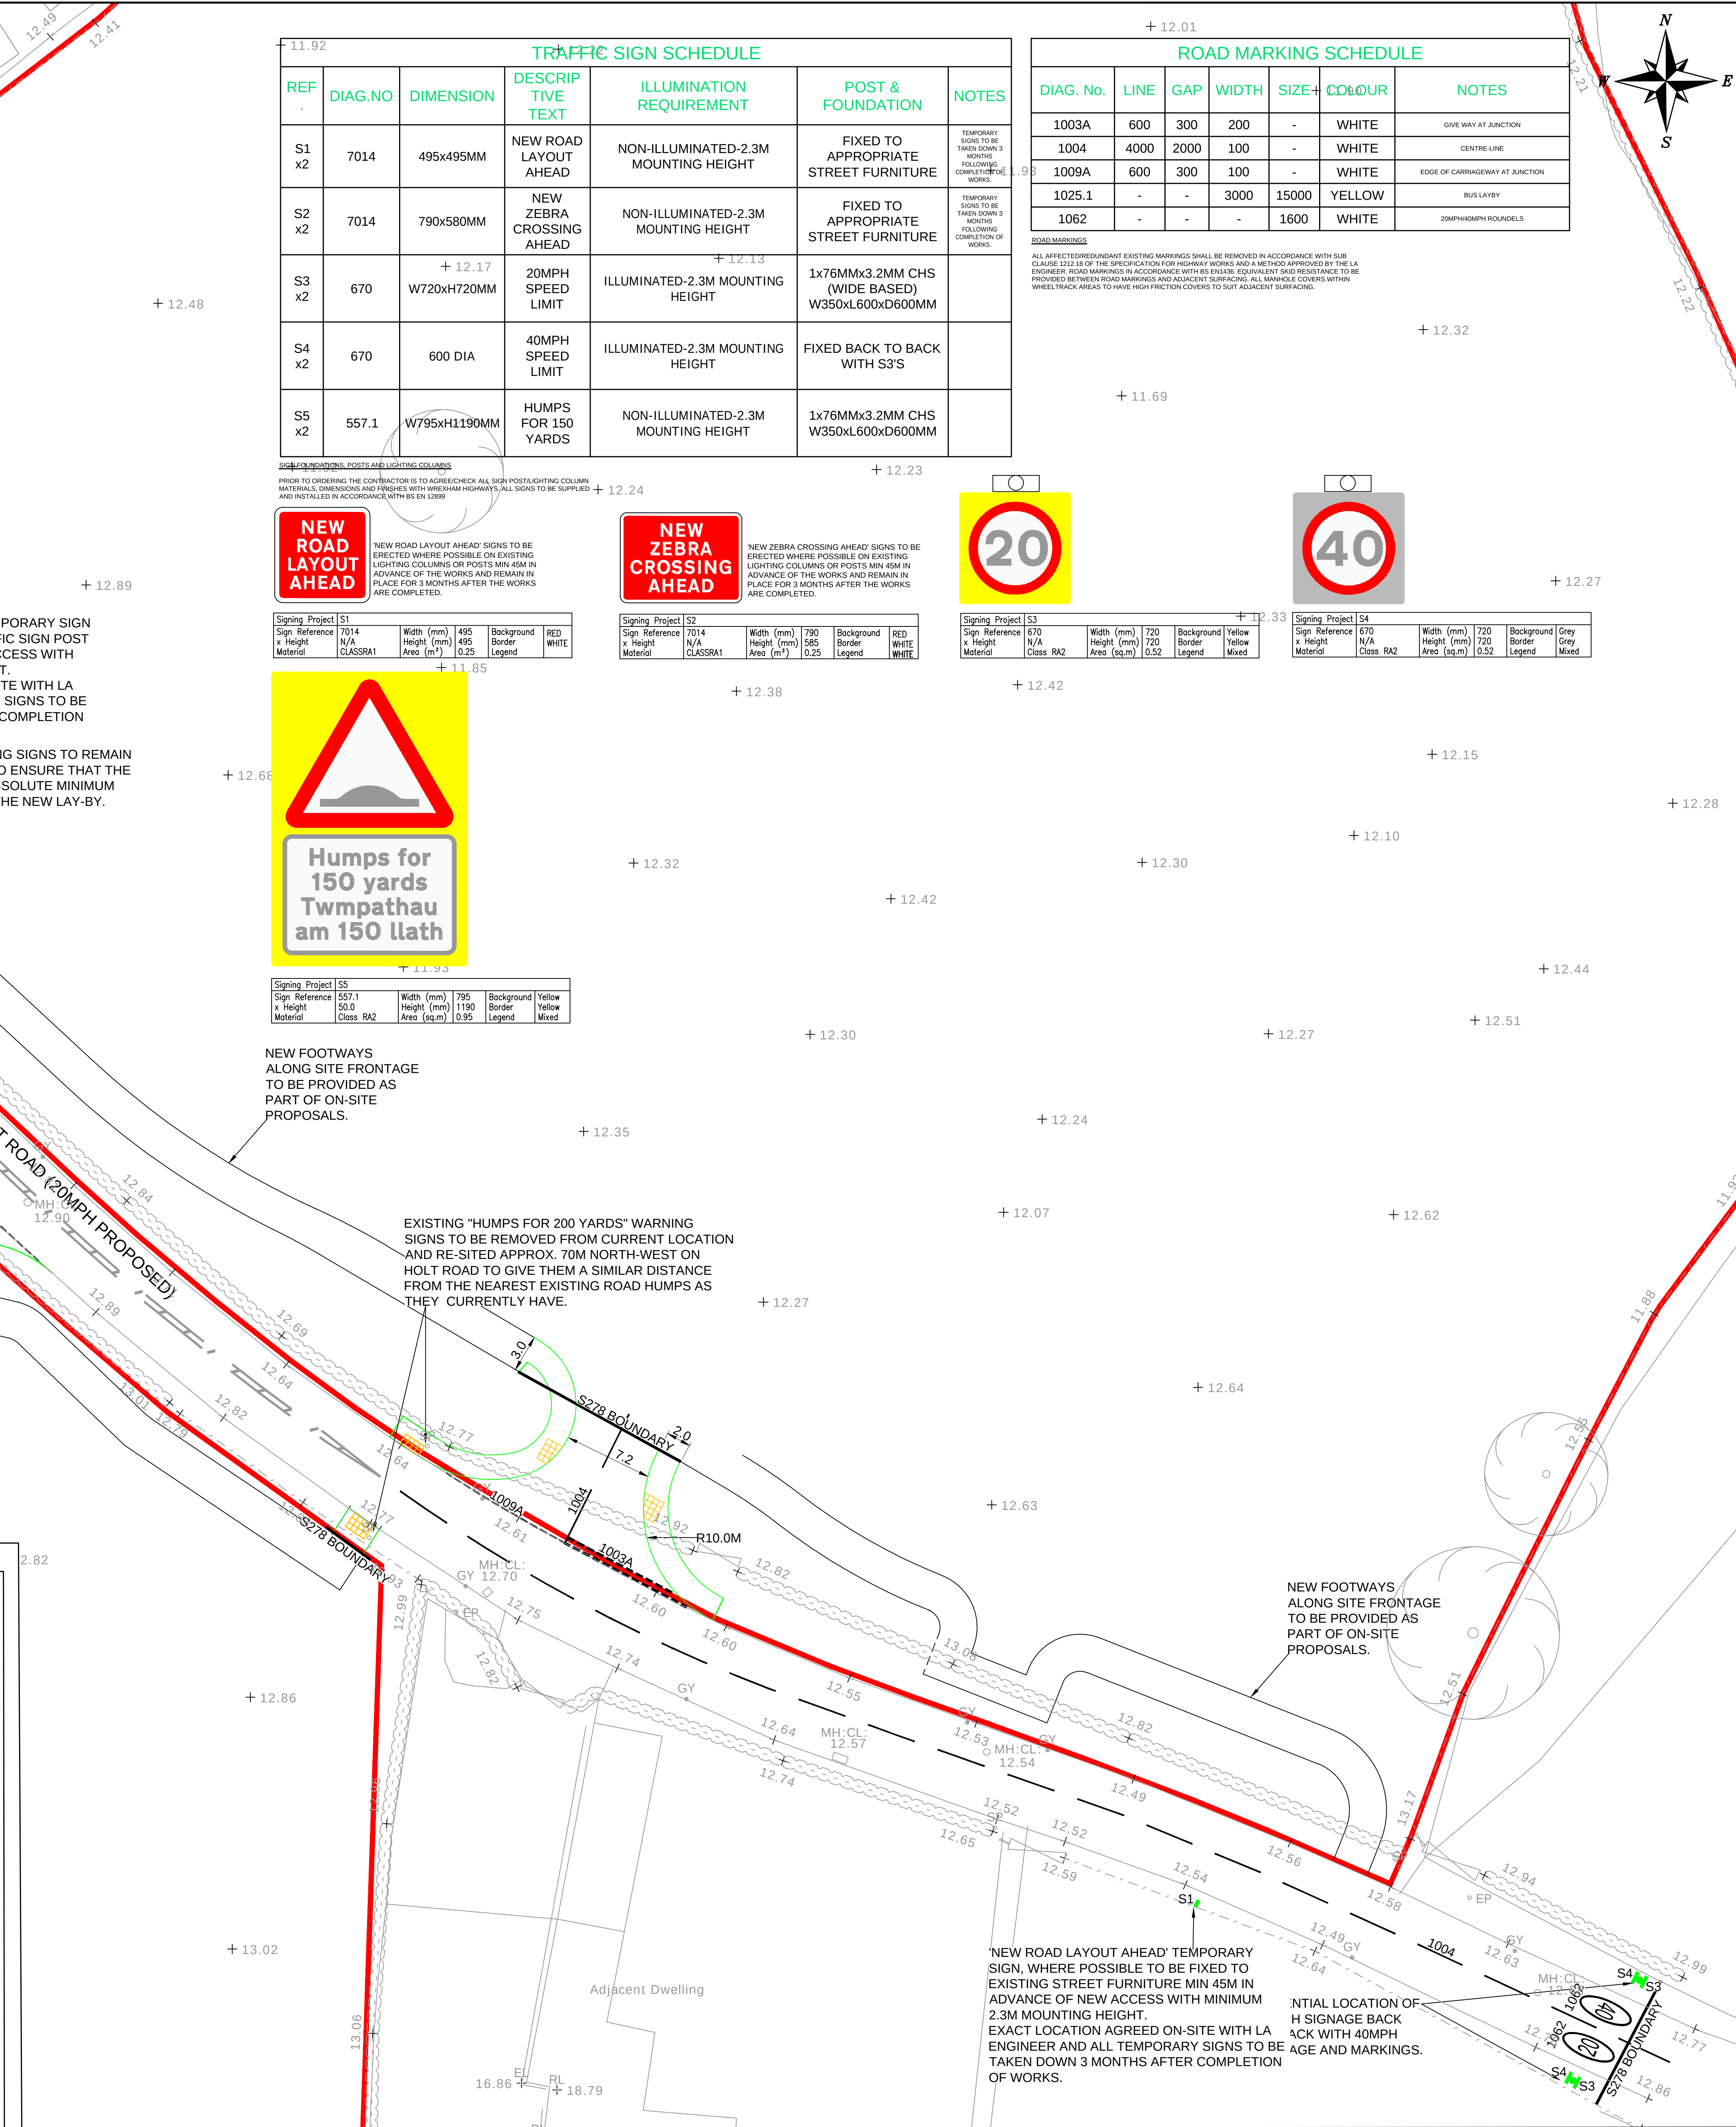


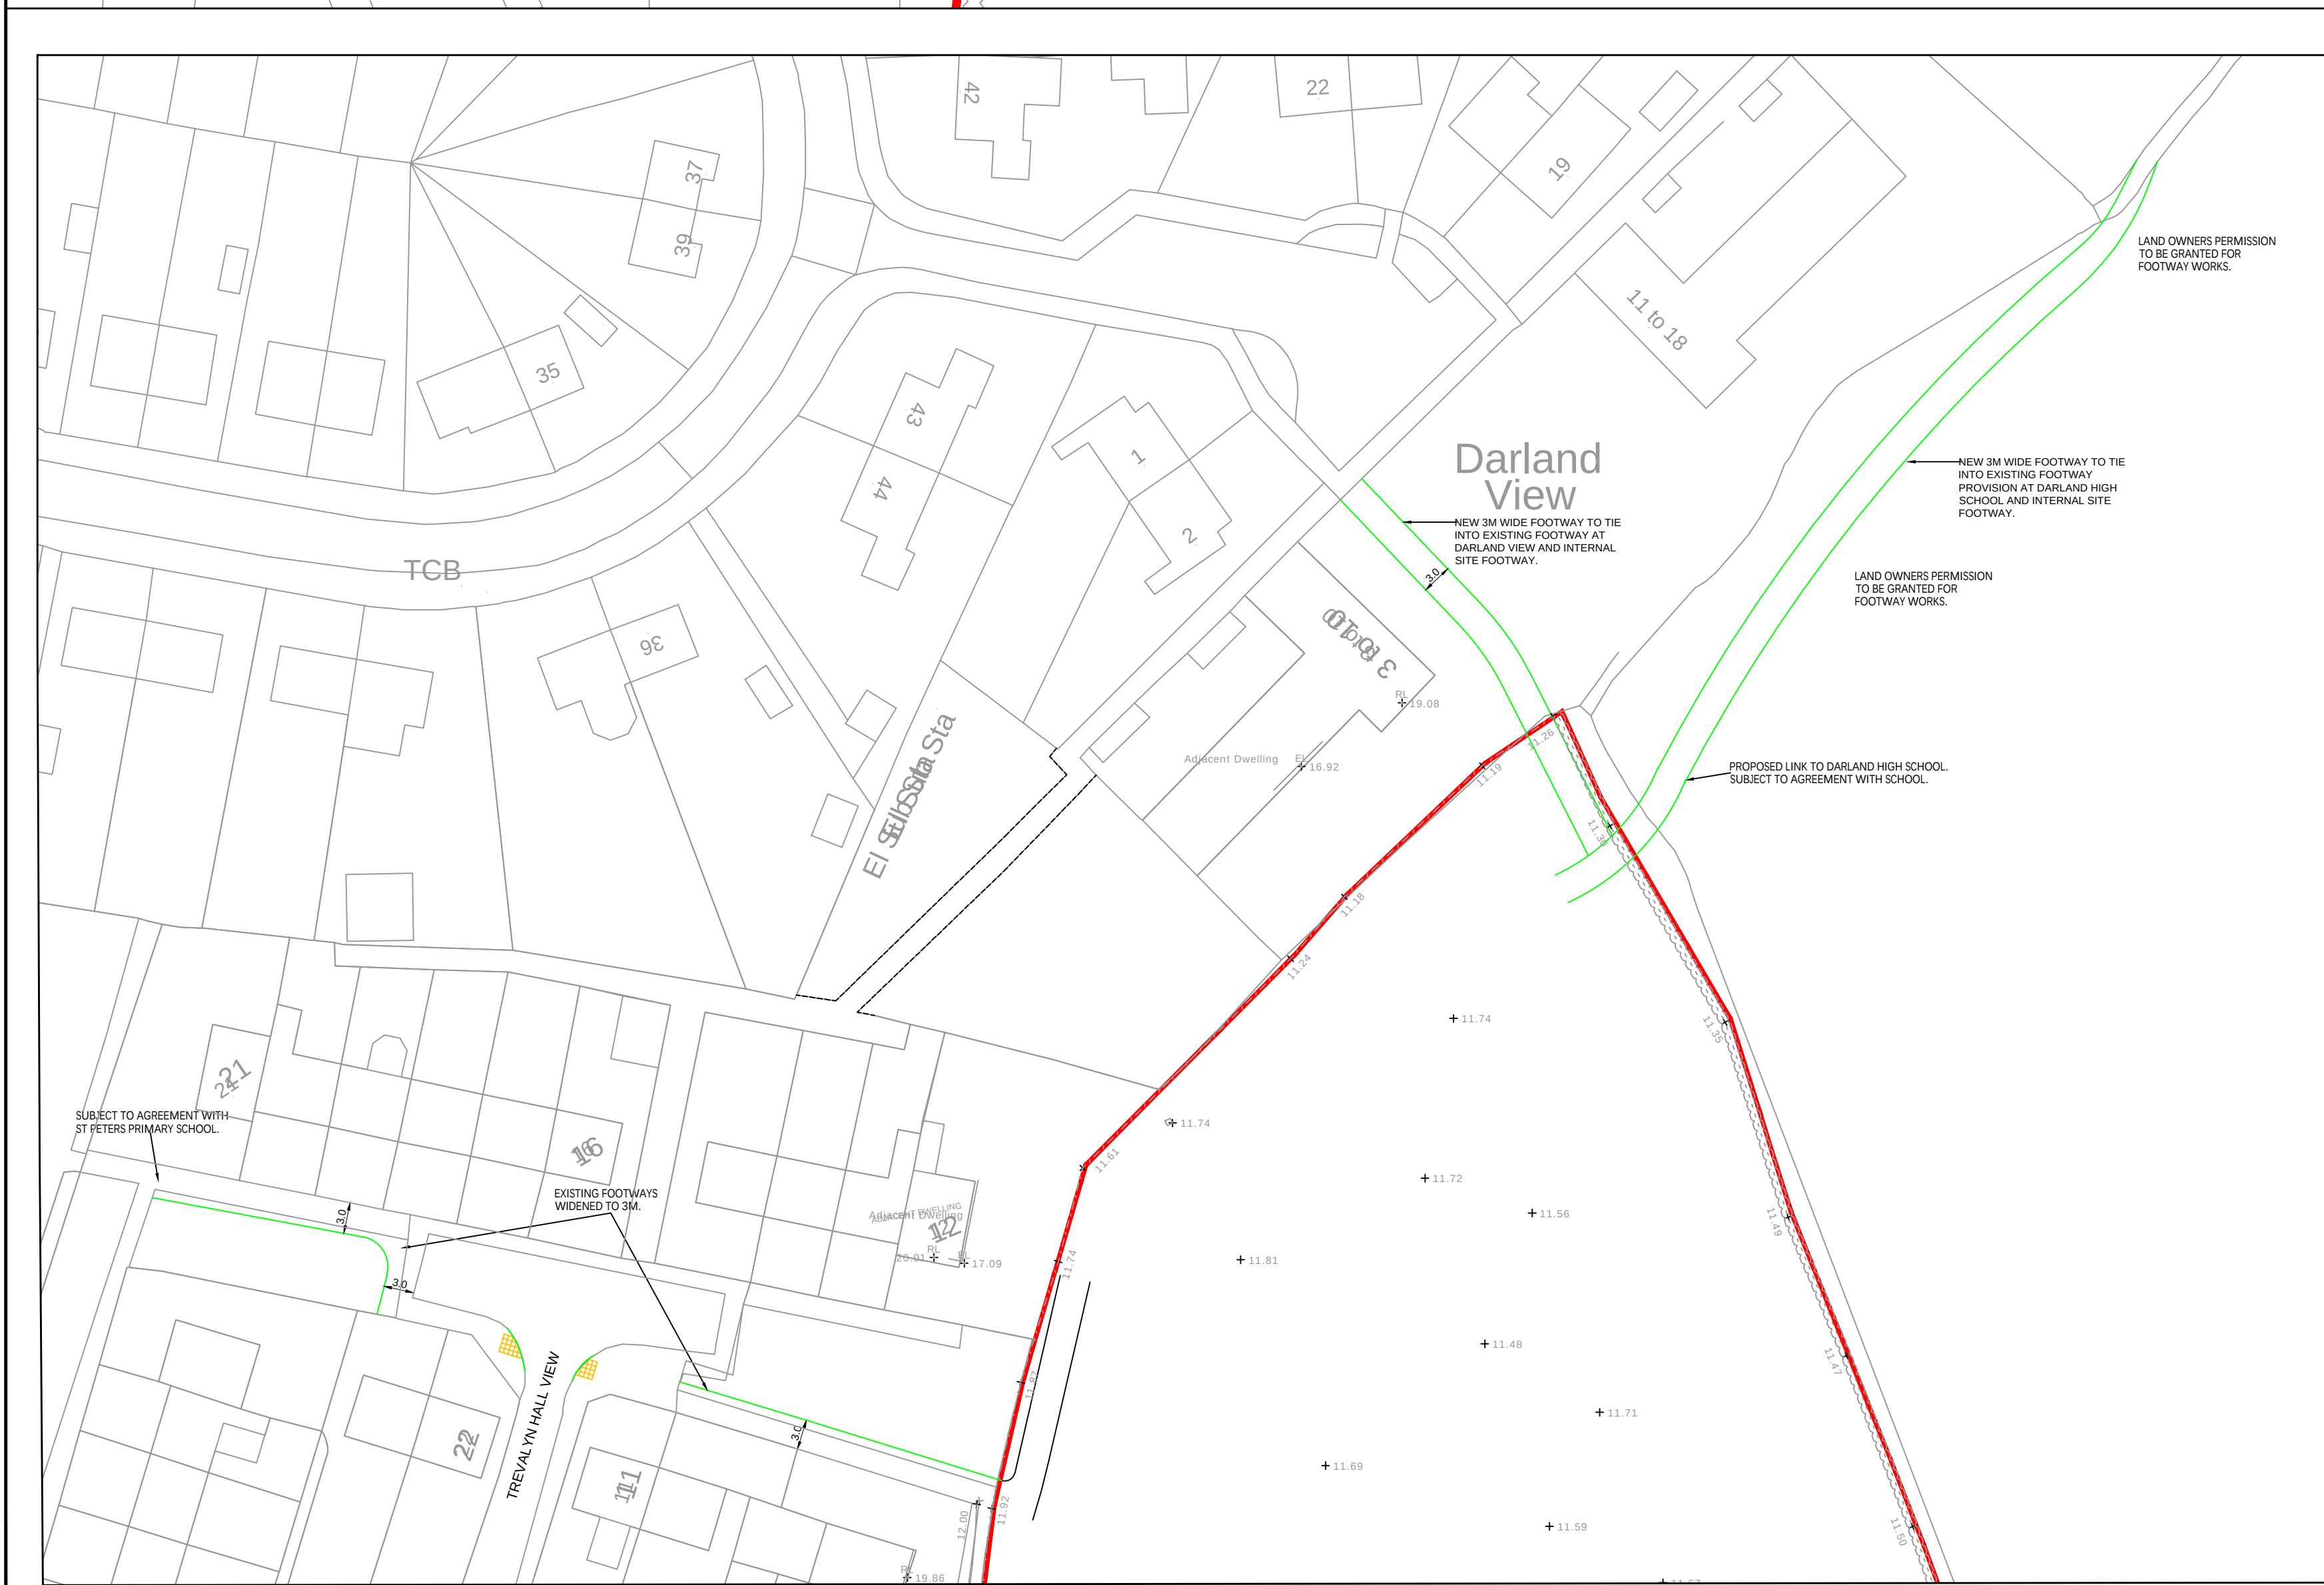

11.92		TRAFFIC SIGN SCHEDULE				
REF.	DIAG.NO	DIMENSION	DESCRIPTIVE TEXT	ILLUMINATION REQUIREMENT	POST & FOUNDATION	NOTES
S1 x2	7014	495x495MM	NEW ROAD LAYOUT AHEAD	NON-ILLUMINATED-2.3M MOUNTING HEIGHT	FIXED TO APPROPRIATE STREET FURNITURE	COMPLETION DATE TO BE TAKEN DOWN & REMOVED. COMPLETION OF WORKS
S2 x2	7014	790x580MM	NEW ZEBRA CROSSING AREA	NON-ILLUMINATED-2.3M MOUNTING HEIGHT	FIXED TO APPROPRIATE STREET FURNITURE	COMPLETION DATE TO BE TAKEN DOWN & REMOVED. COMPLETION OF WORKS
S3 x2	670	+ 12.17 W720xH720MM	20MPH SPEED LIMIT	ILLUMINATED-2.3M MOUNTING HEIGHT	1x76MMx3.2MM CHS (WIDE BASED) W350xL600xD600MM	
S4 x2	670	600 DIA	40MPH SPEED LIMIT	ILLUMINATED-2.3M MOUNTING HEIGHT	FIXED BACK TO BACK WITH S3'S	
S5 x2	557.1	W795xH1190MM	HUMPS FOR 150 YARDS	NON-ILLUMINATED-2.3M MOUNTING HEIGHT	1x76MMx3.2MM CHS W350xL600xD600MM	

ROAD MARKING SCHEDULE						
DIAG. No.	LINE	GAP	WIDTH	SIZE	COLOR	NOTES
1003A	600	300	200	-	WHITE	GIVE WAY AT JUNCTION
1004	4000	2000	100	-	WHITE	CENTRE LINE
1009A	600	300	100	-	WHITE	EDGE OF CARRIAGEWAY AT JUNCTION
1025.1	-	-	3000	15000	YELLOW	BLUE LIVERY
1062	-	-	-	1600	WHITE	COMPRESSANT HORIZONTALS

Signing Project	S1				
Sign Reference	7014	Width (mm)	495	Background	RED
x Height	N/A	Height (mm)	495	Border	WHITE
Material	CLASSRA1	Area (m ²)	0.25	Legend	

Signing Project	S5				
Sign Reference	557.1	Width (mm)	795	Background	Yellow
x Height	50.0	Height (mm)	1190	Border	Yellow
Material	Class RA2	Area (sq.m)	0.95	Legend	Mixed

Signing Project	S2				
Sign Reference	7014	Width (mm)	790	Background	RED
x Height	N/A	Height (mm)	585	Border	WHIT
Material	CLASSRA1	Area (m ²)	0.25	Legend	WHIT

Signing Project	S3				
Sign Reference	670	Width (mm)	720	Background	Yellow
x Height	N/A	Height (mm)	720	Border	Yellow
Material	Class RA2	Area (sq.m)	0.52	Legend	Mixed

Signing Project	S4				
Sign Reference	670	Width (mm)	720	Background	Grey
x Height	N/A	Height (mm)	720	Border	Grey
Material	Class RA2	Area (sq.m)	0.52	Legend	Mixed

[illegible]