

Technical drawing of a window frame section, showing dimensions and components. The drawing is divided into two main parts: the top rail and the bottom rail, both highlighted in light blue.

Top Rail Section:

- head:** The top part of the frame, shown in cross-section.
- top rail:** The upper horizontal rail, with a width of 57.
- 41:** The height of the top rail section.
- 16:** The width of the top rail section.
- 9:** The width of the top rail section.
- 24:** The width of the top rail section.

Bottom Rail Section:

- bottom rail:** The lower horizontal rail, with a width of 24.
- 13:** The width of the bottom rail section.
- 16:** The width of the bottom rail section.
- 59:** The height of the bottom rail section.
- 8:** The width of the bottom rail section.
- 7:** The width of the bottom rail section.
- 45:** The height of the bottom rail section.

Other Components:

- slot for draught strip:** Indicated on both the top and bottom rails.
- hardwood cill:** The base of the window frame.
- 120:** The total width of the window frame.



KEY :

-	-	-
Rev	Date	Revisions
Drawn by : R SHENTON		Date : OCT 2020

 **Shenton Owen**
PLANNING & DESIGN

2 St Catherine's
23a Dodington
Whitchurch
Shropshire
SY13 1EE

Tel: (01948) 663004

e-mail
info@shenton-owen.co.uk

© copyright

This drawing must not be reproduced without first obtaining written permission.


Client :
MR & MRS LATHAM

Job Title :

CONVERSION OF OUTBUILDING INTO
DWELLING AND USE OF DUTCH BARN
FOR GARAGING AND DOMESTIC STORAGE
AT KNOLTON FARM,
OSWESTRY ROAD,
OVERTON,
WREXHAM,
LL13 0LG

Drawing Title :
DETAIL C -
TRIPLE CASEMENT DETAIL

Drg No : W20/2703/CC04	Scale : As Shown @ A1	Rev : -
---------------------------	--------------------------	------------

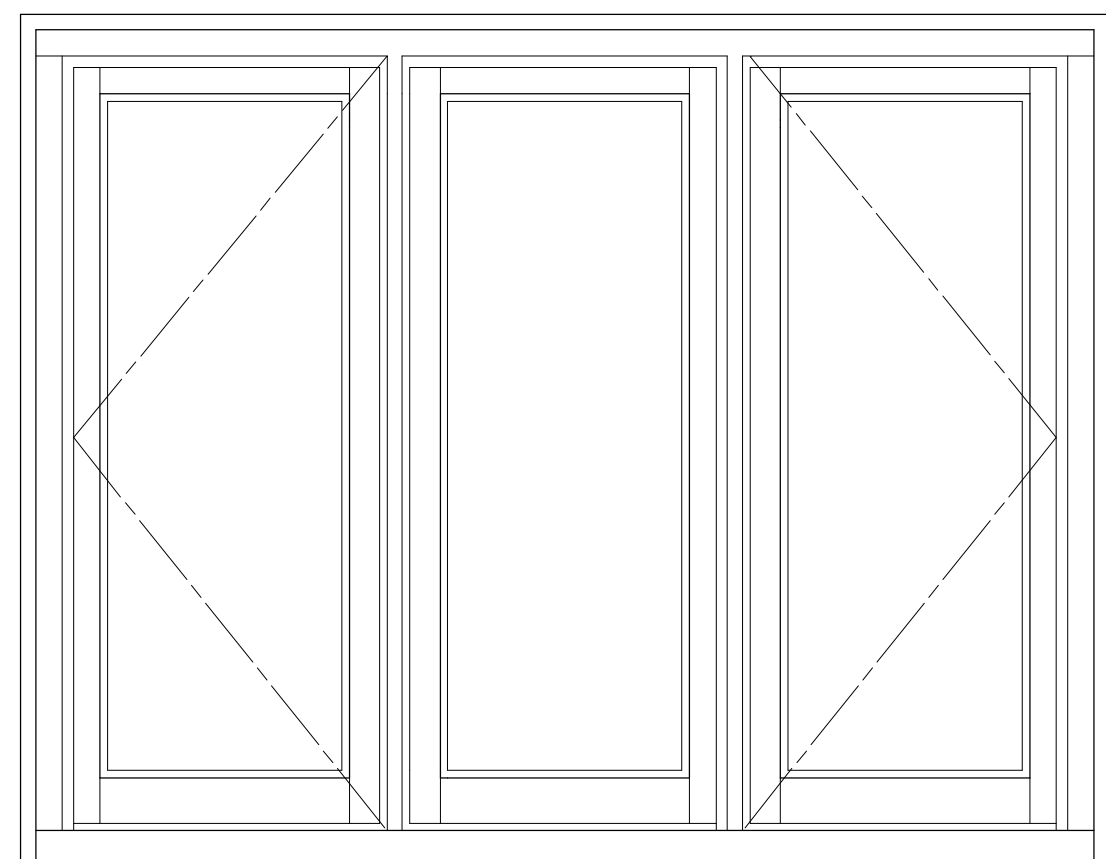

WINDOW TYPE C VARIABLE DIMENSIONS

MATERIALS

1. HARDWOOD (EUROPEAN OAK PROTECTED WITH CLEAR 'OSMO' SATIN PROTECTION)
2. JOINERY COMPONENTS TO BE PRESERVATIVE TREATED BY DOUBLE VACUM IMPREGNATED IN ACCORDANCE WITH PRESERVATIVE MANUFACTURERS INSTRUCTIONS
3. ADHESIVE: WBP RESORINCOL RESIN TYPE COMPLYING WITH BS 1204: PART 1
4. SCREWS, NAILS AND FIXINGS GENERALLY TO BE SHERADIZED IN ACCORDANCE WITH BS 1202: PART 1
5. TRICKLE VENTS ARE NOT ACCEPTABLE. INSTEAD CASEMENTS TO BE FITTED WITH DUAL POSITION FASTENERS CAPABLE OF SECURING WINDOWS SLIGHTLY OPEN TO PROVIDE BACKGROUND VENTILATION
6. OVERALL DIMENSIONS TO SUIT EXISTING OPENINGS
7. ALL LARGE GLAZED OPENINGS TO HAVE TOUGHENED SAFETY GLASS FITTED AS STANDARD