




[illegible]

Existing - First Floor Plan

PC-24152
 COOP RECORD ID
 Inspire No. Originator Volume Level Type Role Number Stage Revision
 194270 - IDL - 01 - 01 - DR - A - E2003 - P01

Scale	1:50 @ A1
Date	31/07/20

inspire
design

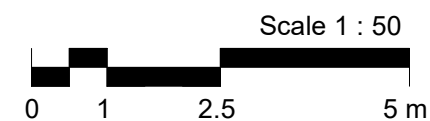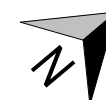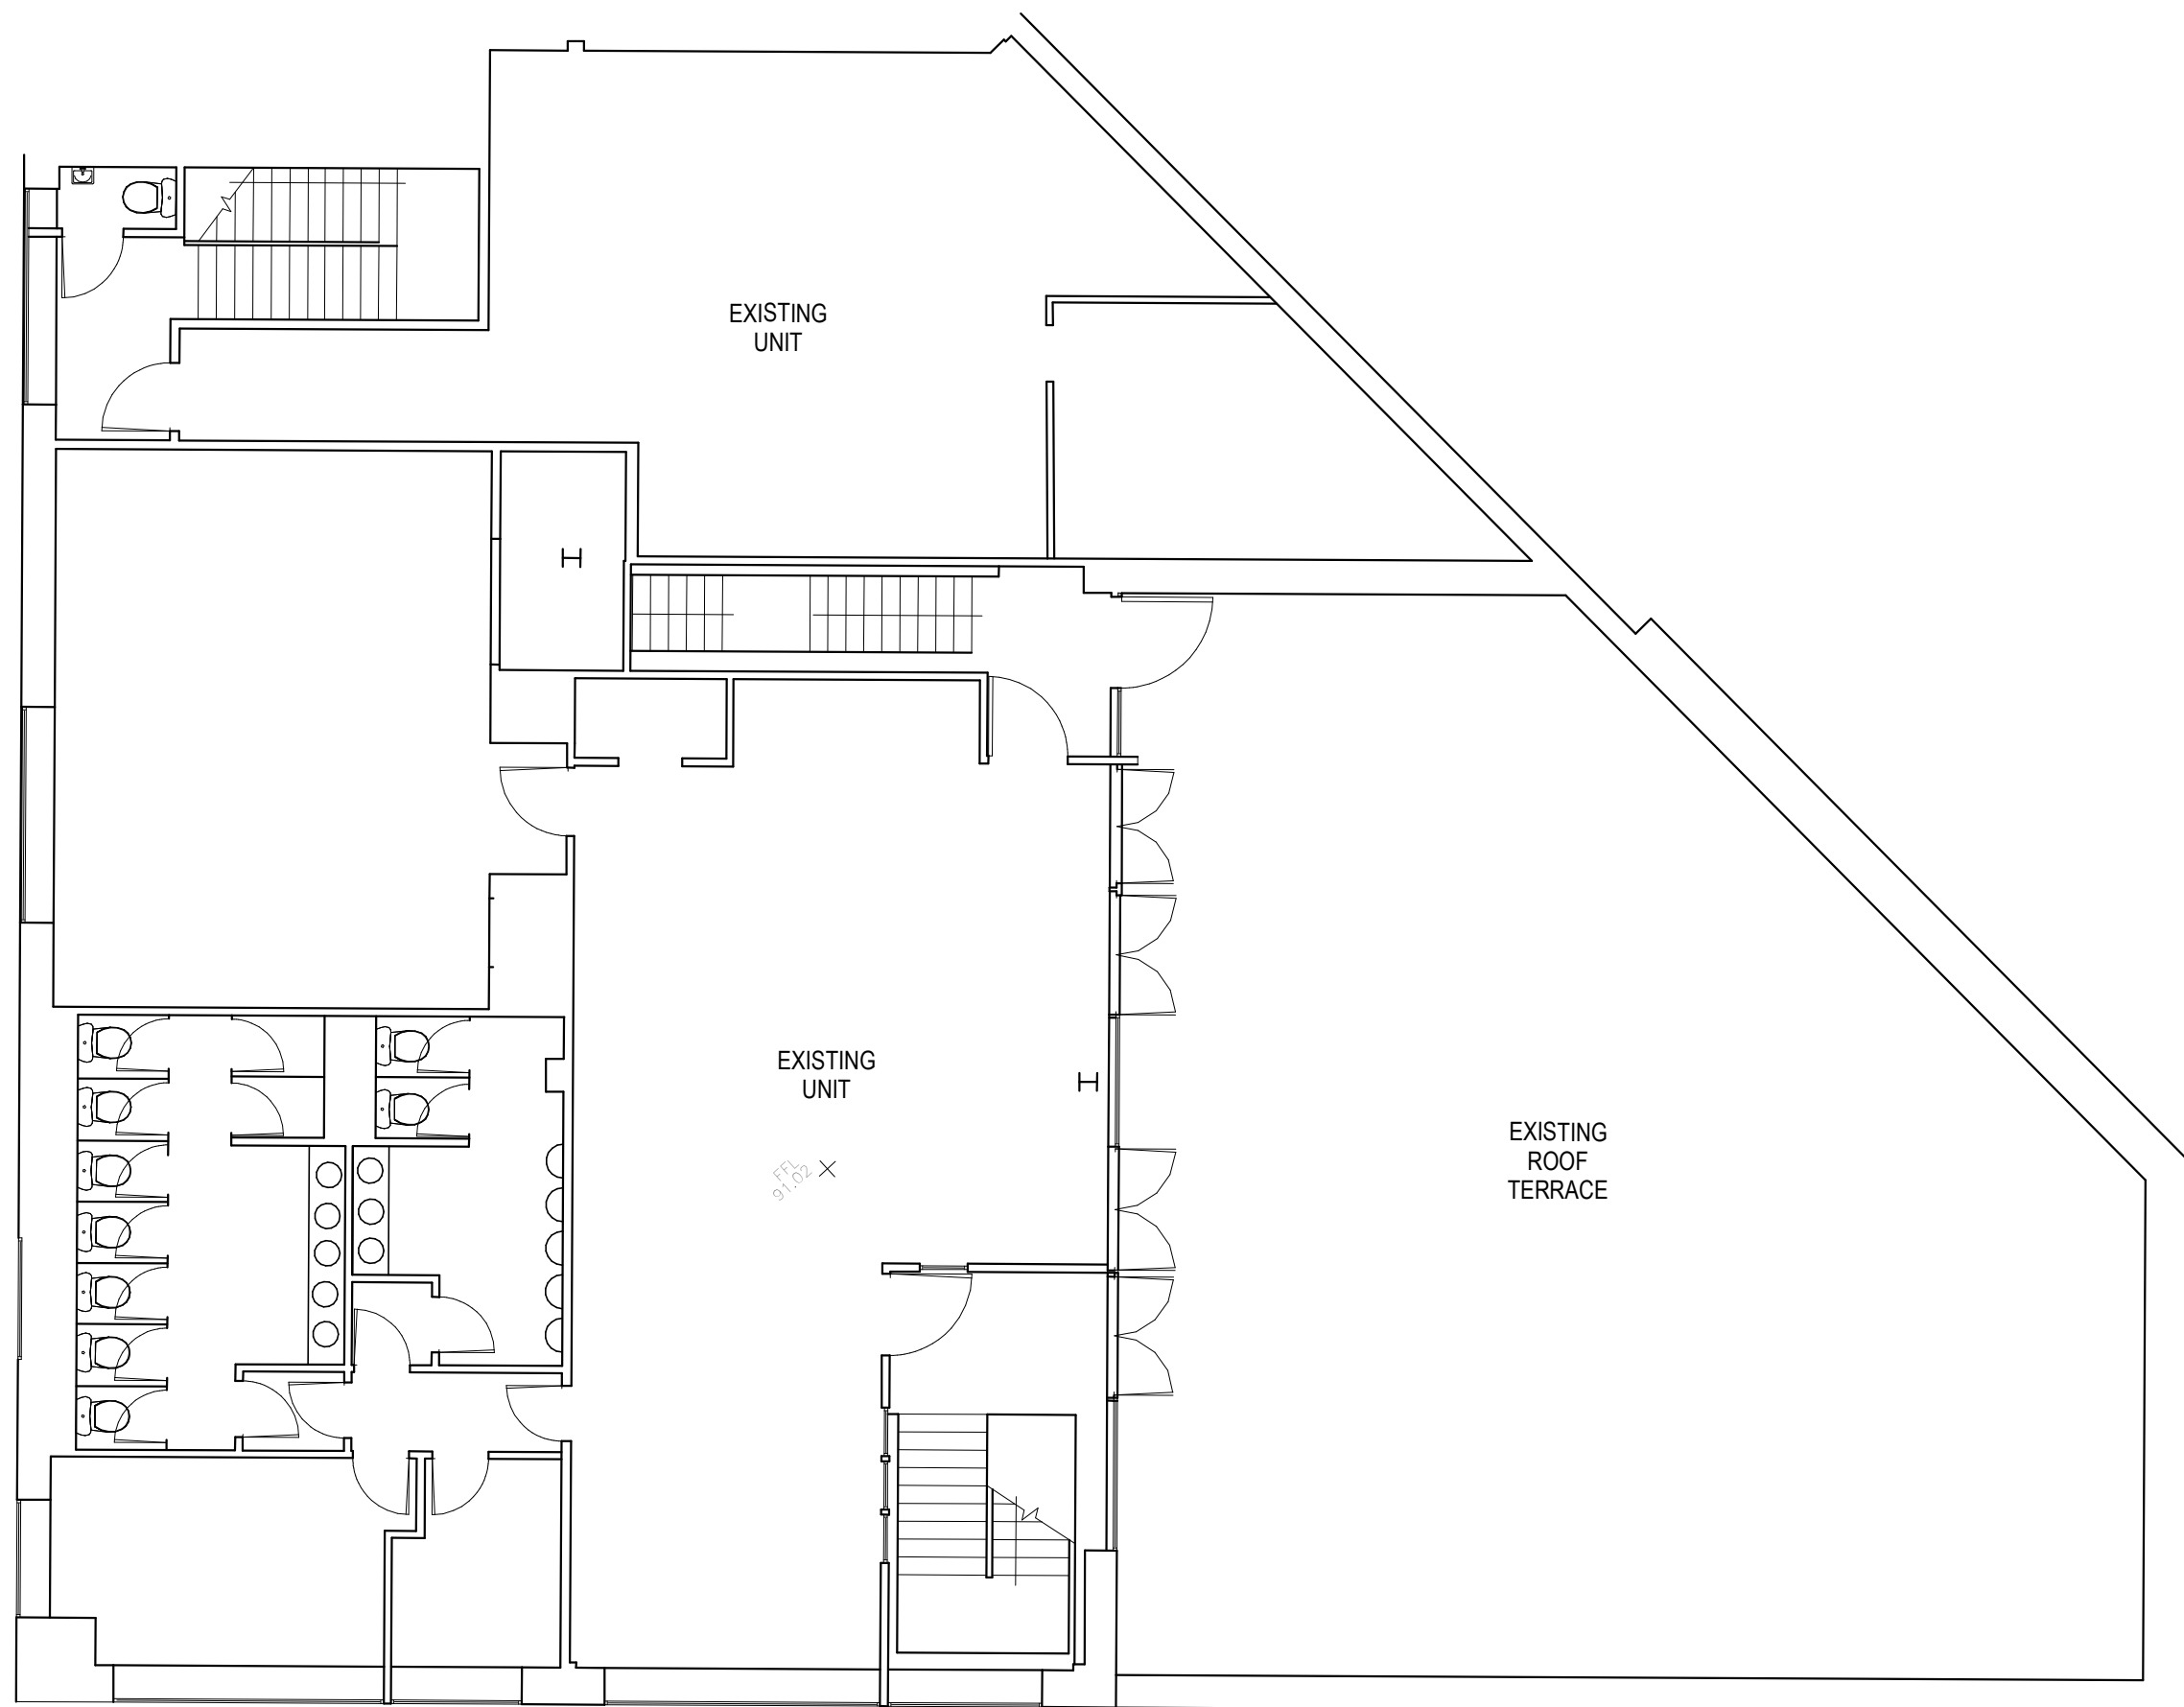

EXISTING FIRST FLOOR PLAN