
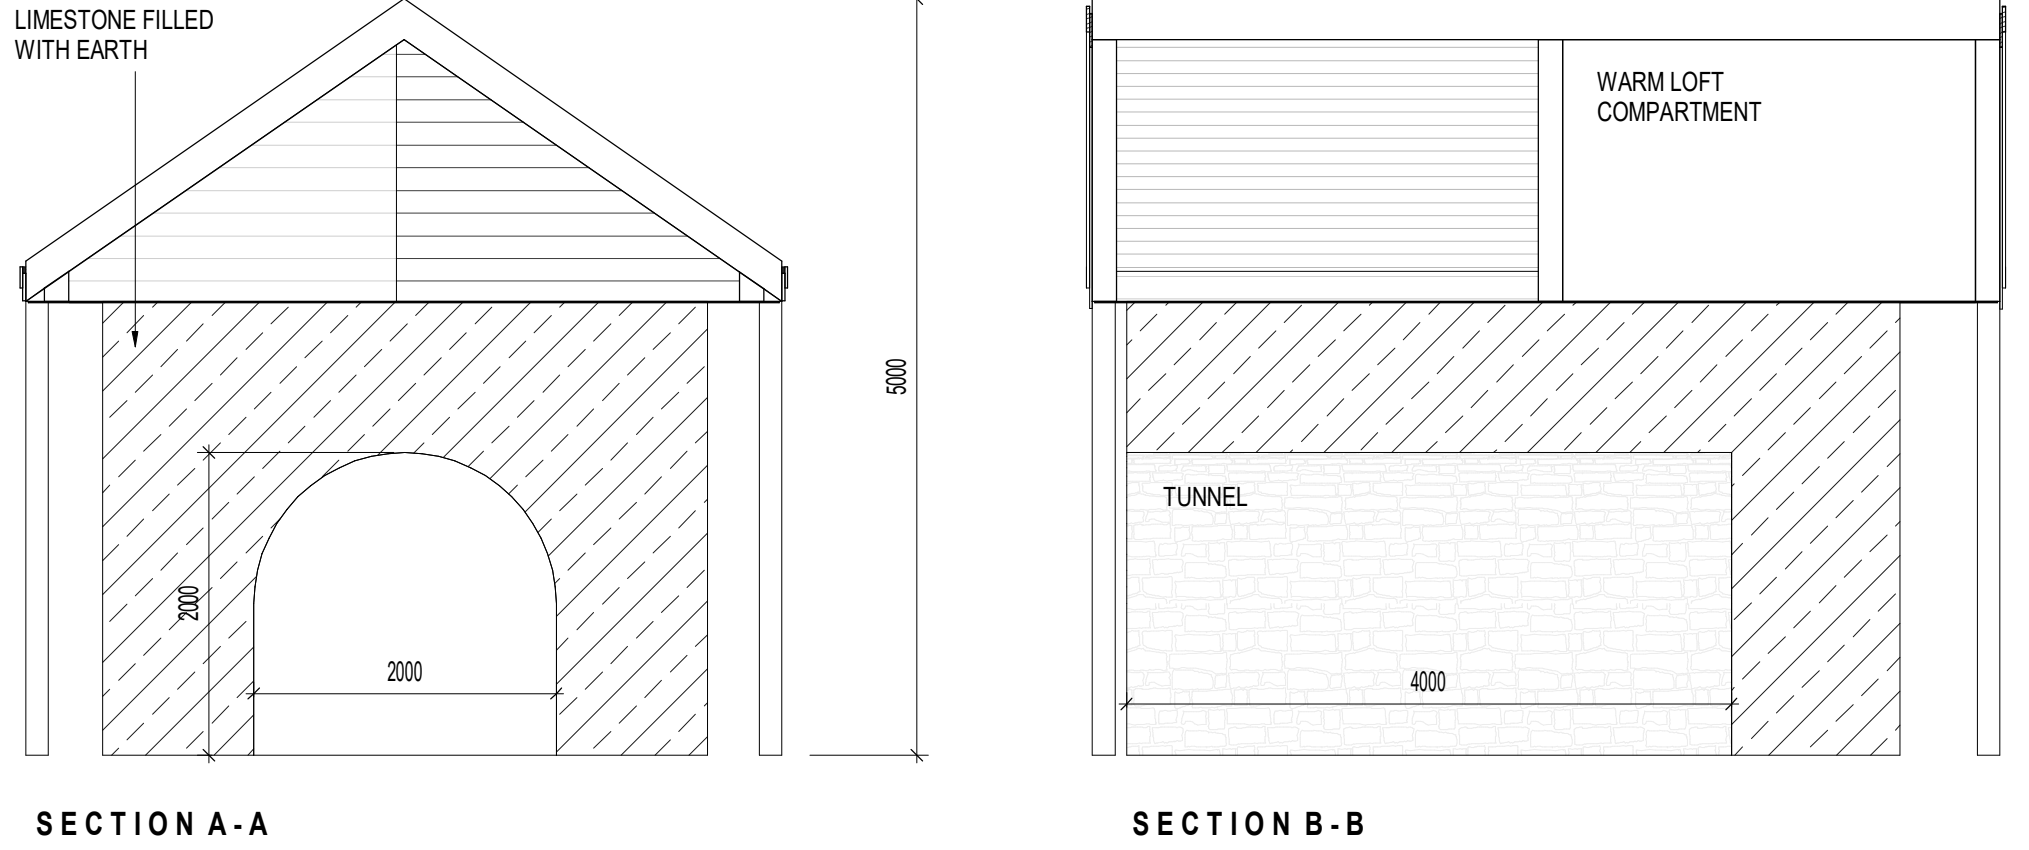
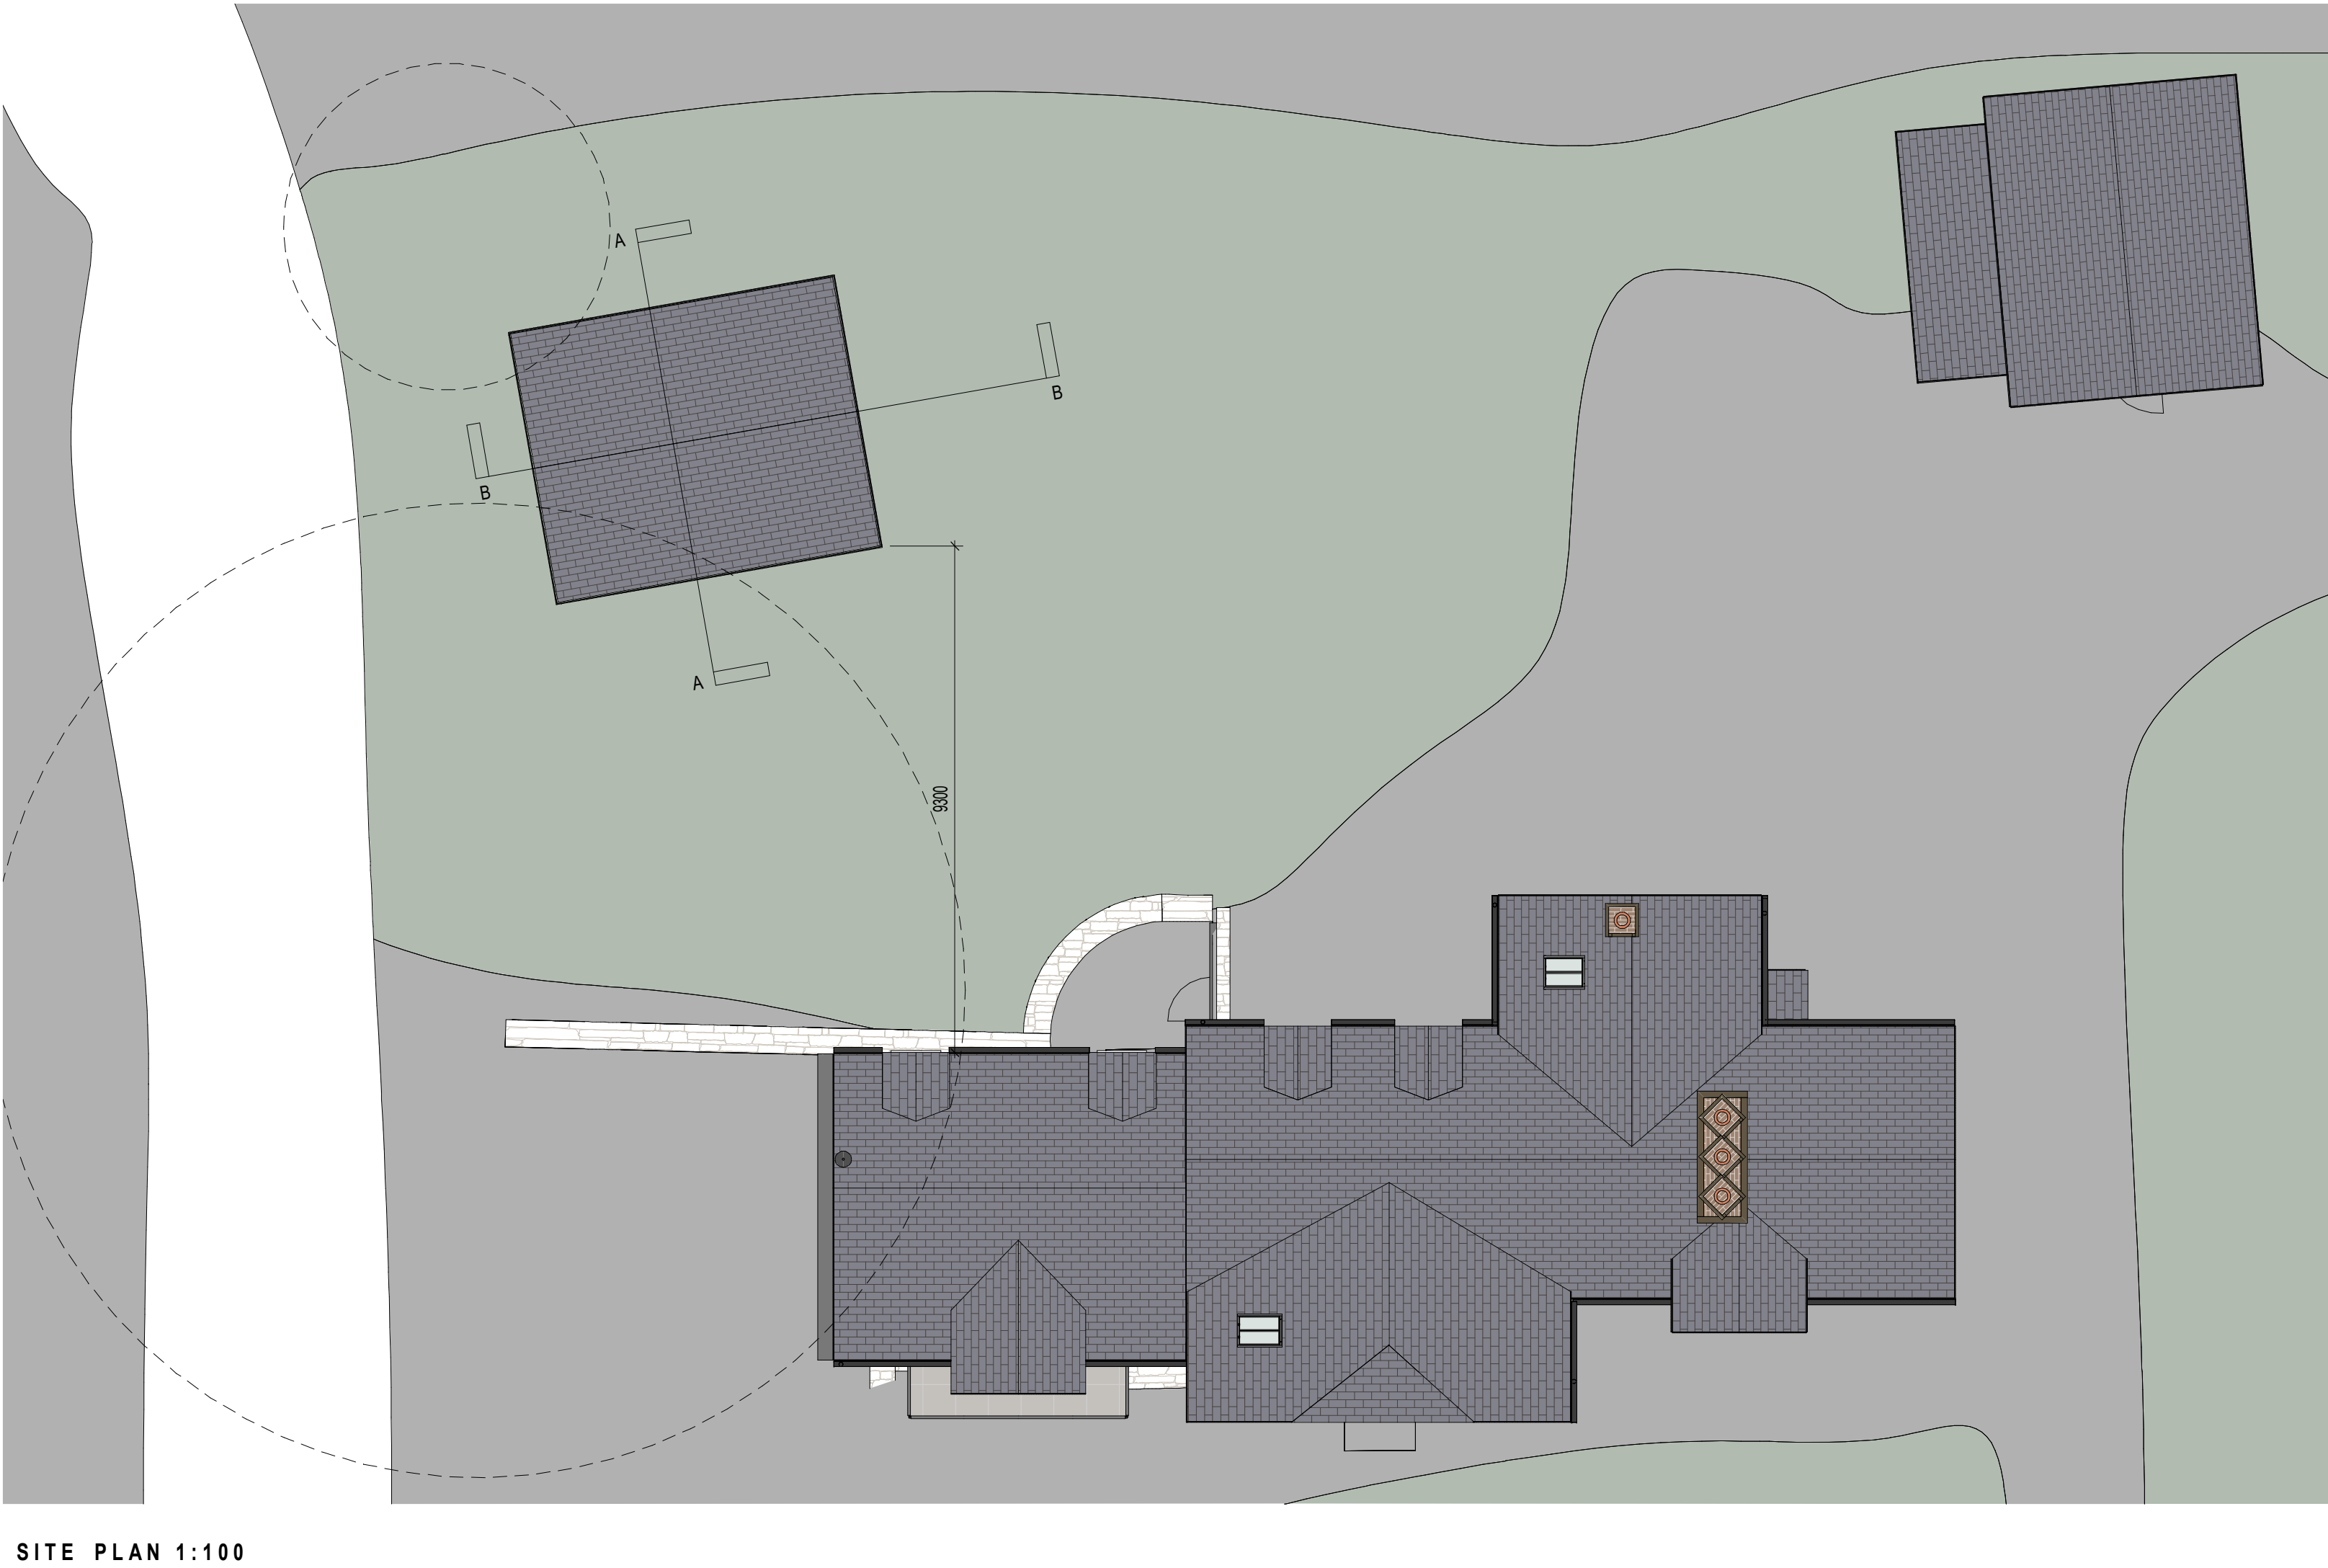


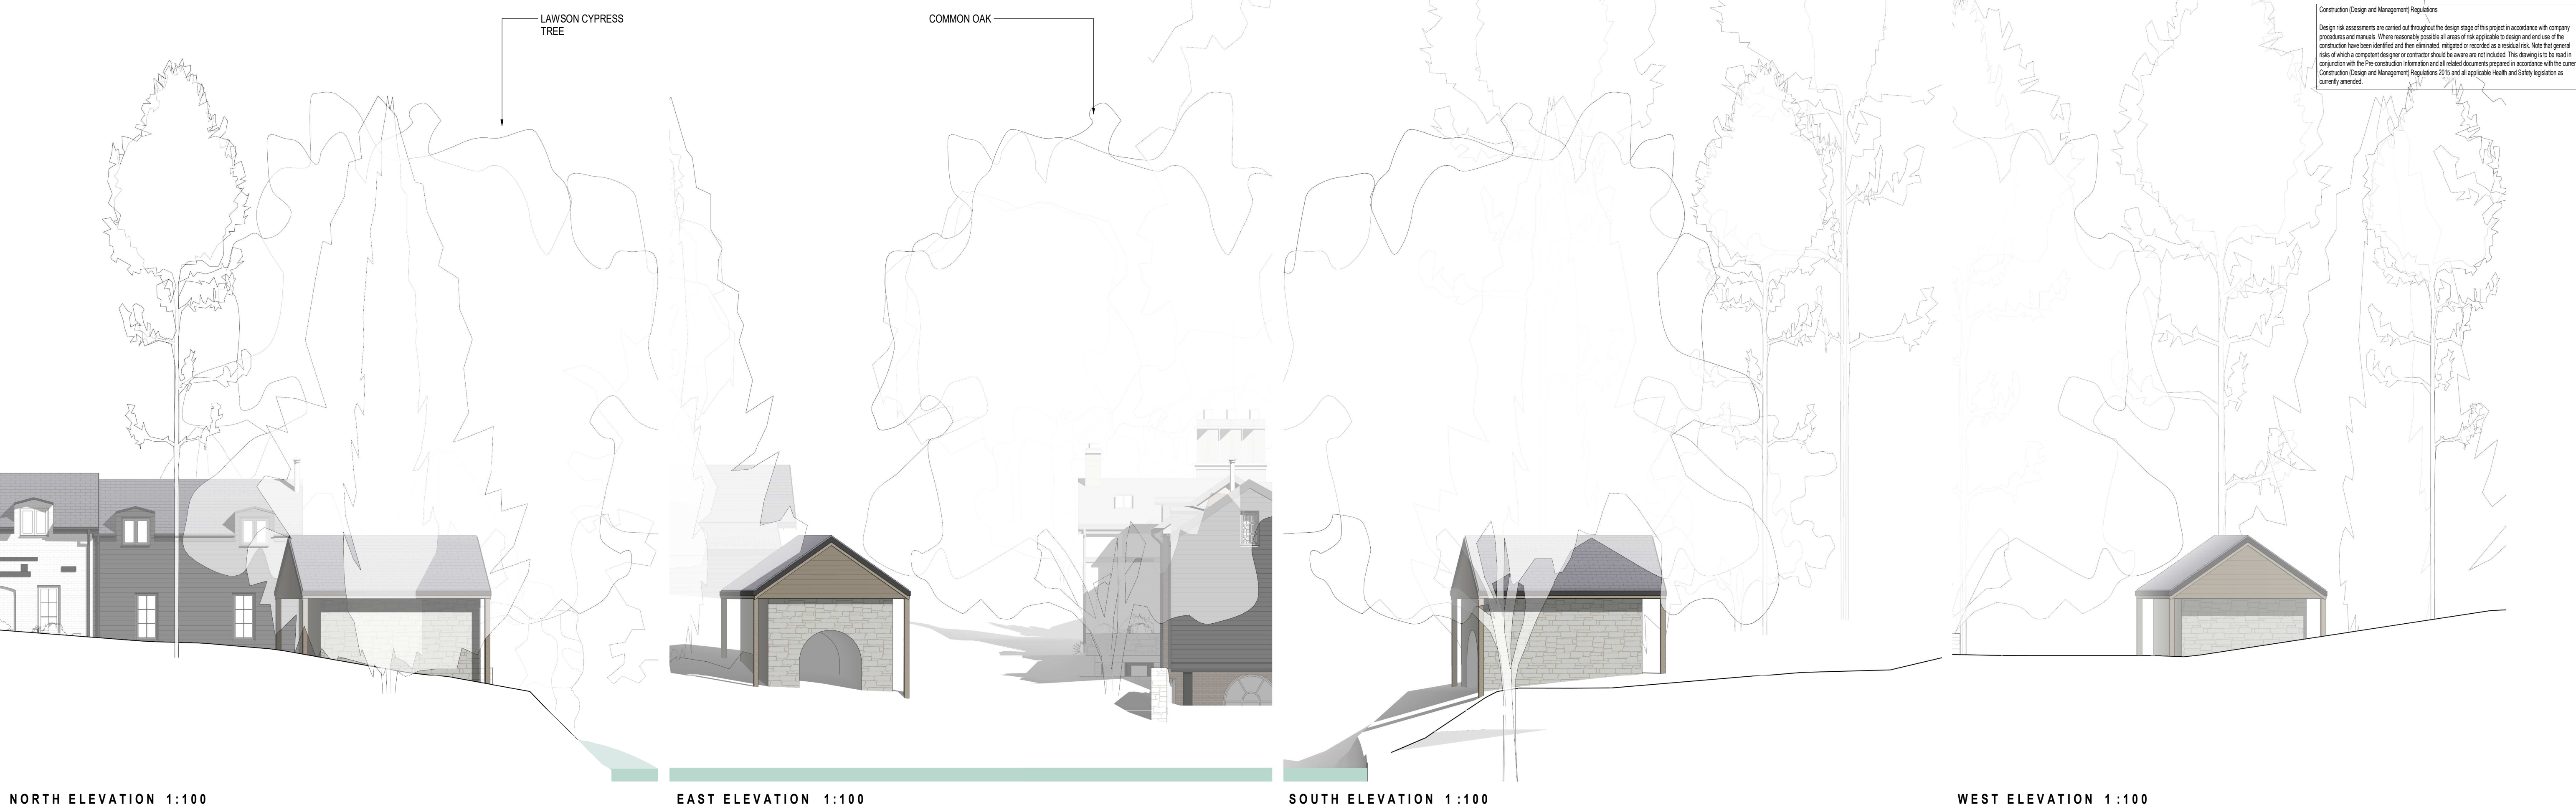

REV.	DESCRIPTION	[DRAWN BY]	[CHECKED BY]	[APPROVED BY]	DATE
RIBA PLAN OF WORK 2013 WORKSTAGE	LEVEL OF MODEL DEFINITION (LoD)				
Stage 3 - Developed Design	LoD 3 - Approximate Model				
PURPOSE OF ISSUE - SUITABLE FOR...	BS1192 STATUS				
Design Intent Only	Status A - Approved				

lawray architects
penseiri

CARDIFF 029 2052 8140
LONDON 0207 138 3560
WREXHAM 01978 357 887
www.lawray.co.uk
CLIENT
Mark Creighton and Megan Boreham

PROJECT TITLE
Mill Cottage, Marchwiell Hall

DRAWING TITLE
BAT ROOST DETAILS

PROJECT No 19086	SCALE @ A1 As indicated
DRAWING No 18178-001	PROJECT - ORIGINATOR - VOLUME - LEVEL - TYPE - ROLE - NUMBER - REVISION
18178-001	XX-LAW-XX-XX-DLG- A-220013
18178-001	Any discrepancy or query concerning this drawing should be referred to the Architect
18178-001	Copyright © LAWRA Y LIMITED
18178-001	Registered Office: Greenmeadow Springs, 1 Cae Gwynedd, Trefyniwl, CARDIFF CF15 7AB
18178-001	Reg. Co. No. 2724178, VAT Reg. No. 134 2148 06