


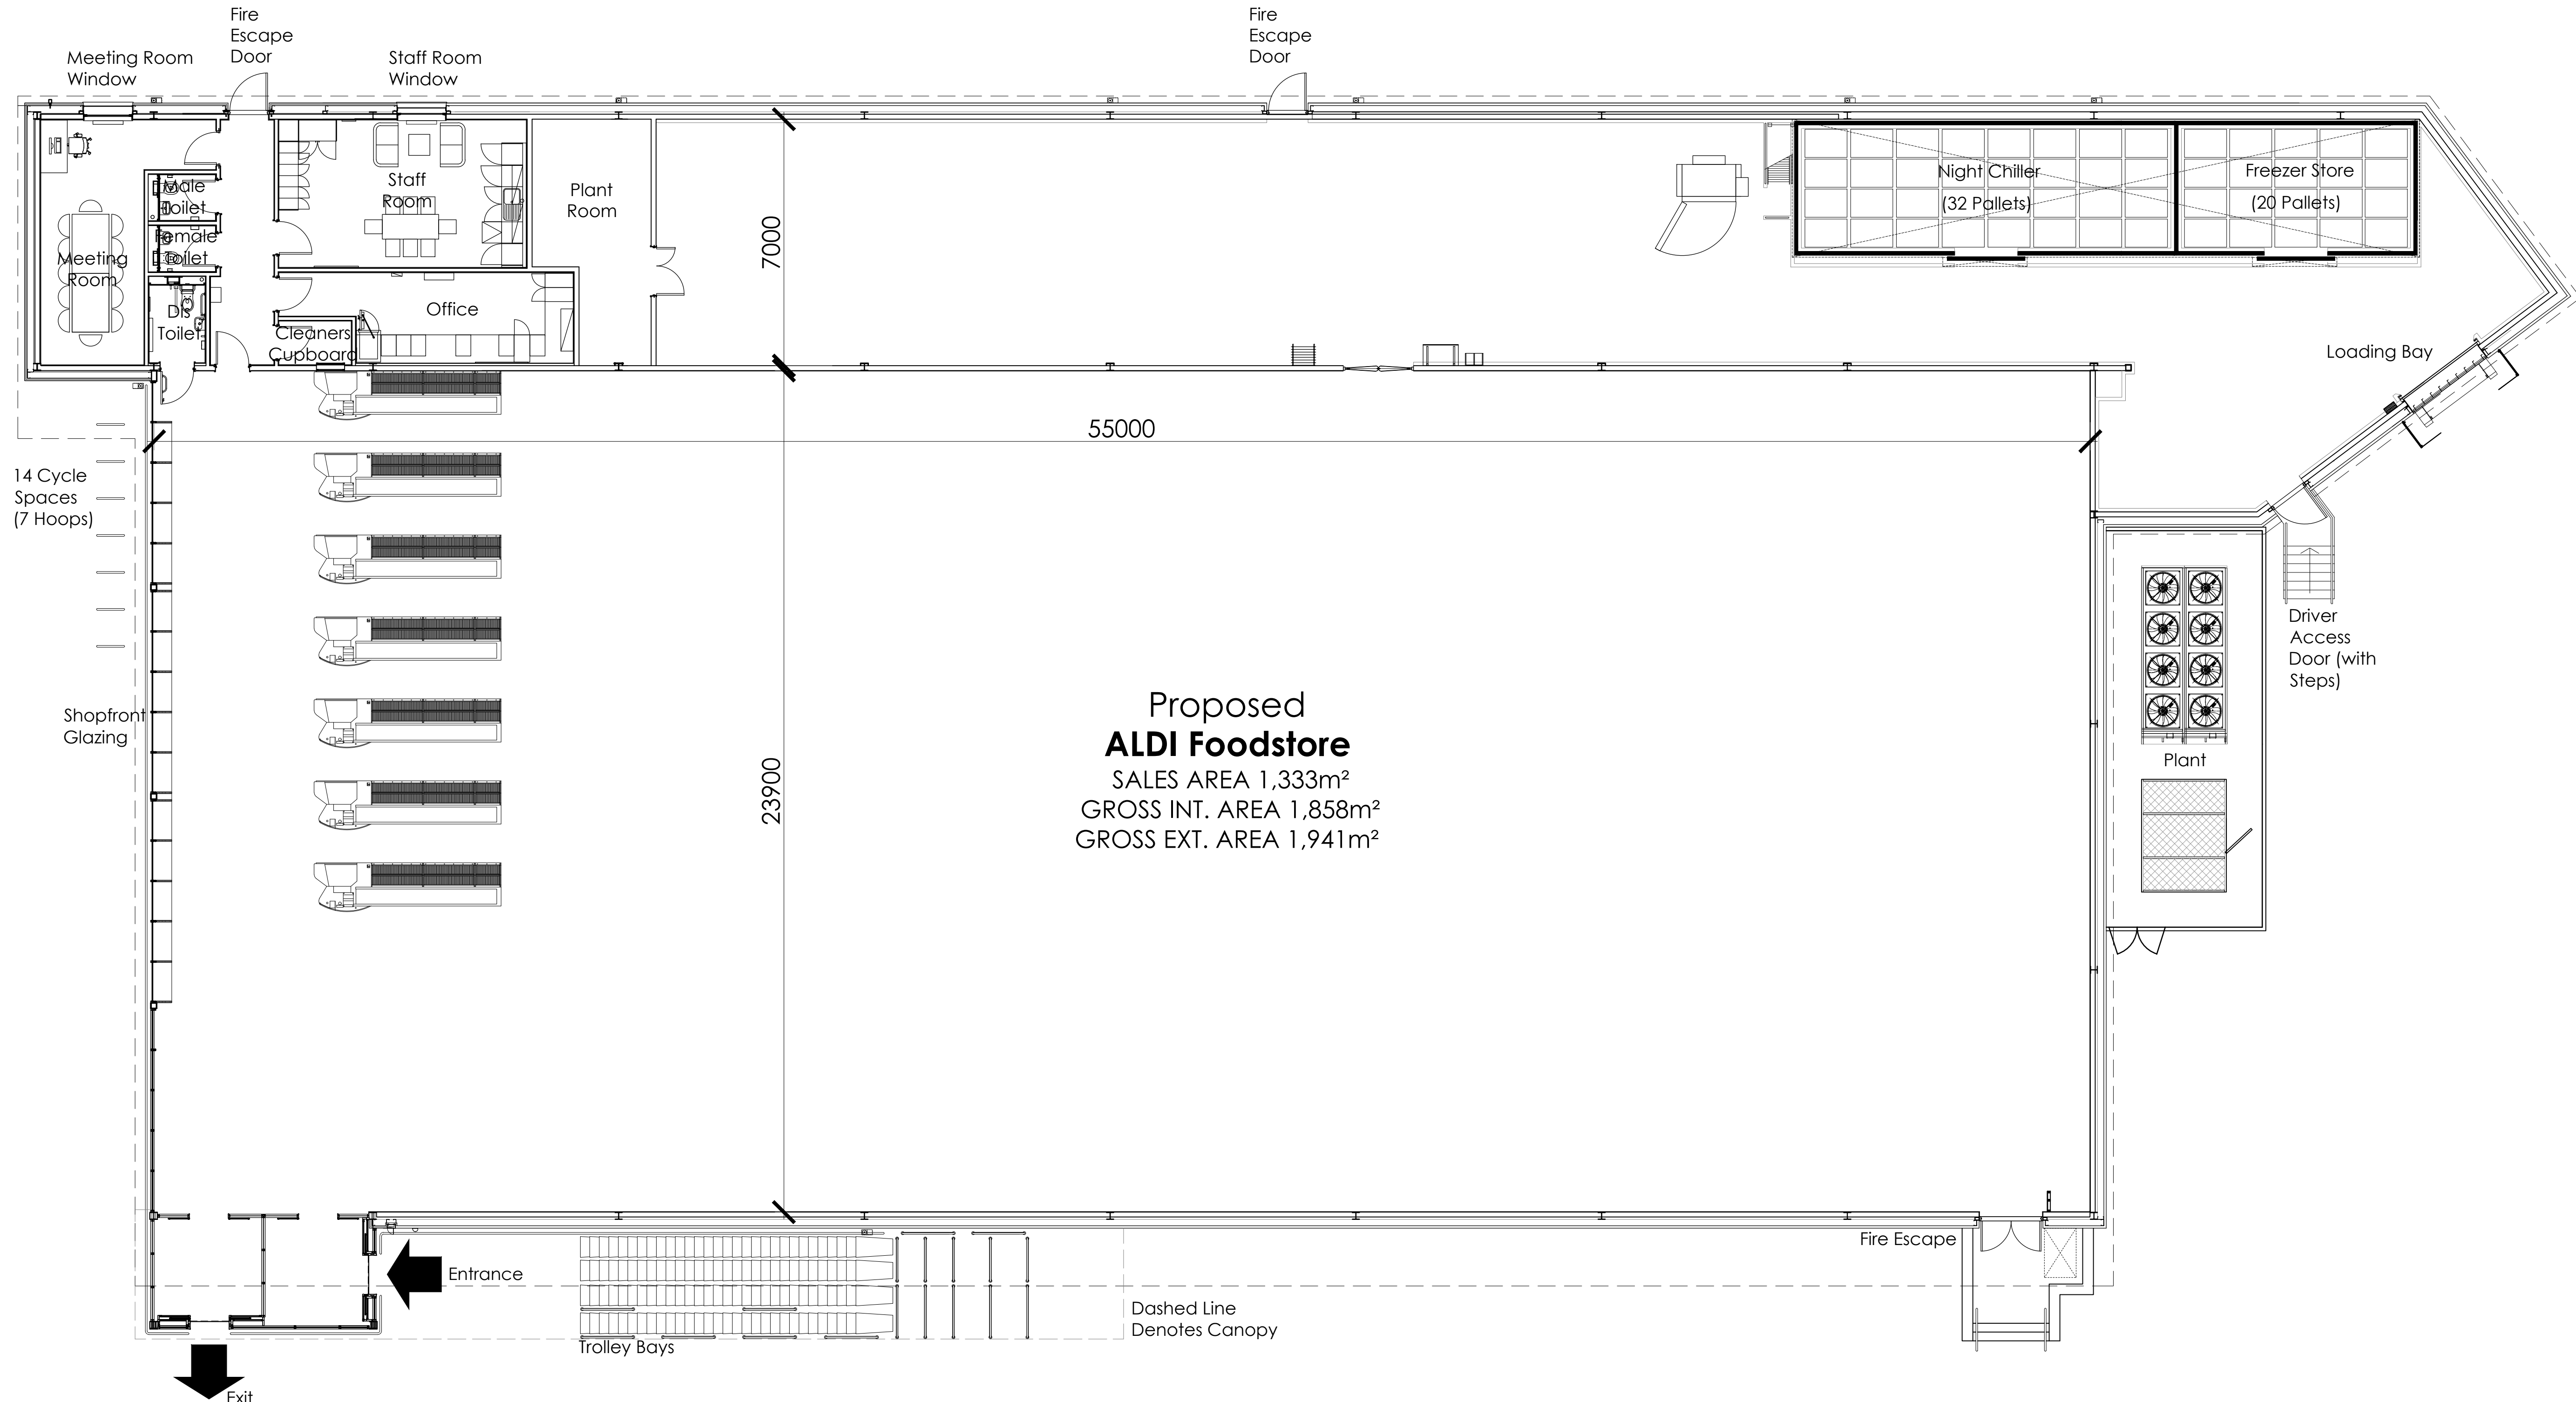

Proposed General Arrangement Plan  
Scale 1:100 @ A1

0 1000 2000 3000 4000 5000mm  
SCALE 1:100

|               |                      |              |    |
|---------------|----------------------|--------------|----|
| Project Title | PROPOSED DEVELOPMENT |              |    |
|               | GRESFORD ROAD LLAY   |              |    |
| Client        | ALDI STORES LTD.     |              |    |
| Status        | PLANNING             |              |    |
| Scale         | 1:100                | Drawing Size | A1 |
| Date          | SEPT 2020            | Drawn By     | MS |
|               |                      | Checked      | MS |



|   |                                   |       |
|---|-----------------------------------|-------|
| Drawing Title   | PROPOSED GENERAL ARRANGEMENT PLAN |       |
| Job/Dwg No   | 2636NESW-123                      | Rev - |
| <div><input type="checkbox"/> 2 St. Johns North, Wakefield, WF1 3QA t. 01924 291800</div> <div><input checked="" type="checkbox"/> Carvers Warehouse, 77 Dale Street, Manchester, M1 2HG t. 0161 2386555</div> <div><input type="checkbox"/> The Old Rectory, 79 High Street, Newport Pagnell, MK16 6AB t. 01908 211577</div> <div><input type="checkbox"/> 101 London Road, Reading, RG1 3BY t. 0118 9507700</div> <div><input type="checkbox"/> 10 Green Court, St Christophers Place, London, W1U 1JJ t. 0207 4091215</div> |                                   |       |

