


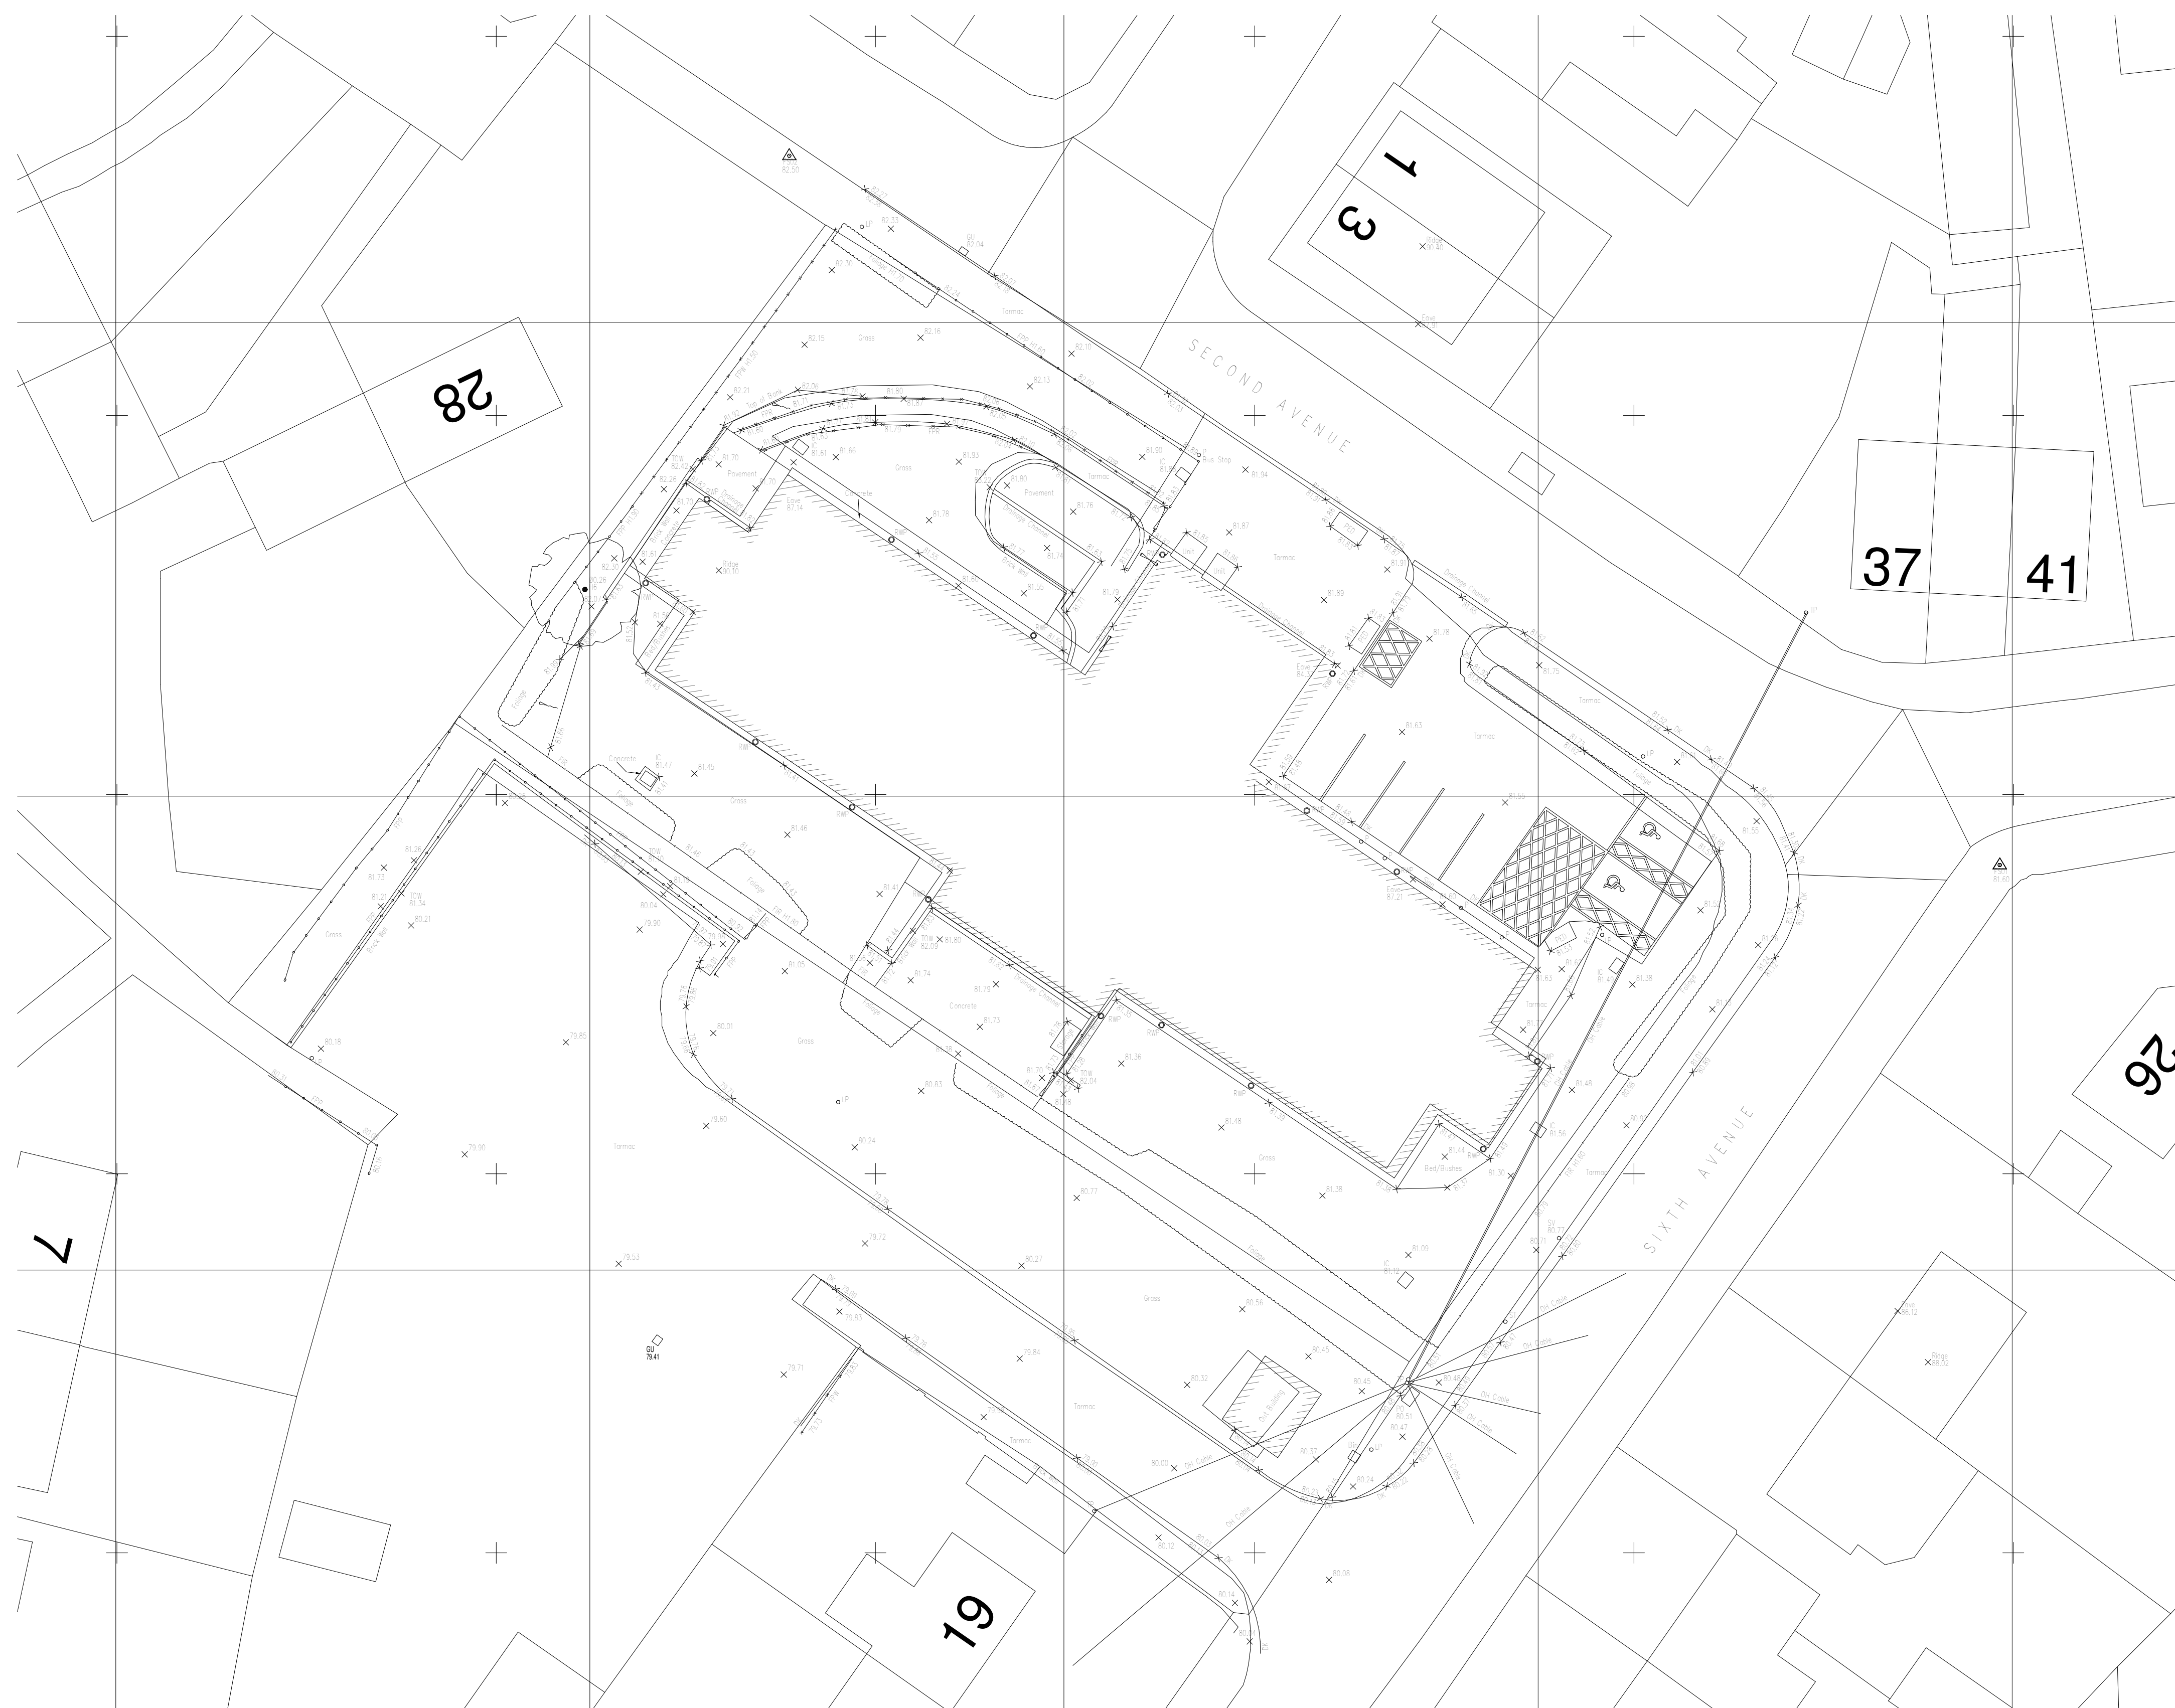

Existing Site & Topo Survey Plan

P1	04/12/20	Issued For Planning						JH	DG
REV	DATE	REVISION NOTE						BY	CHECK