


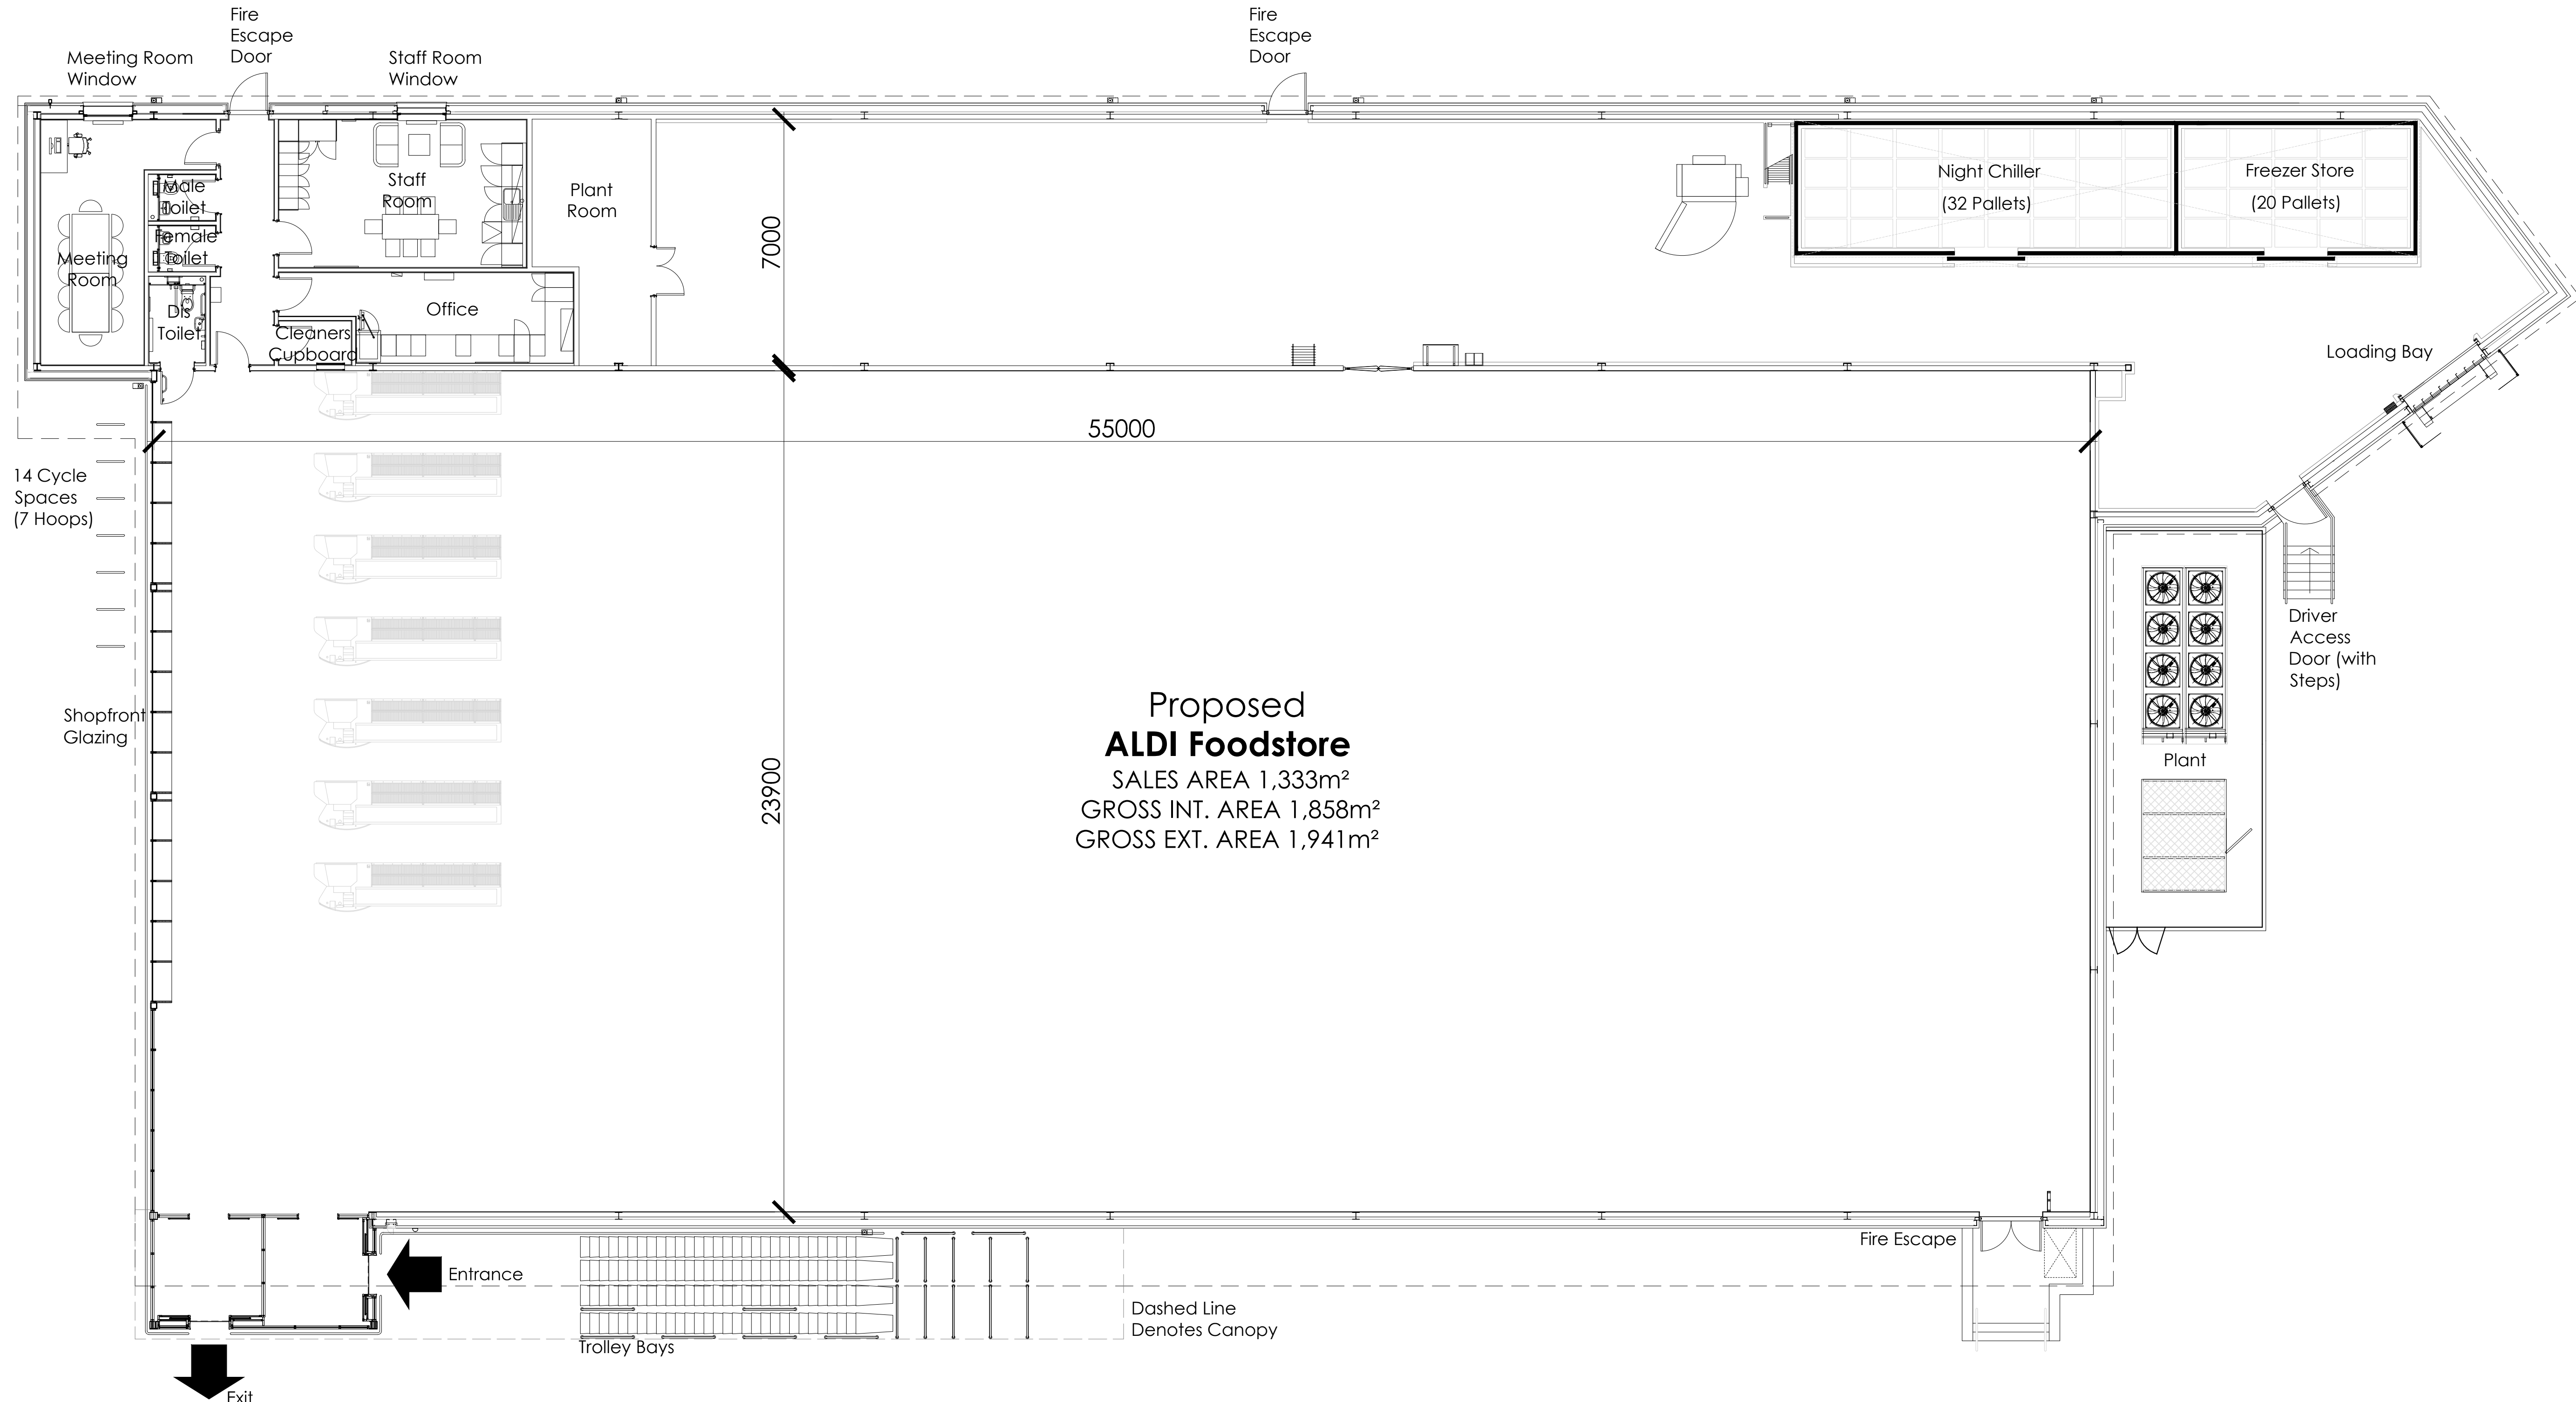

Proposed
ALDI Foodstore
SALES AREA 1,333m²
GROSS INT. AREA 1,858m²
GROSS EXT. AREA 1,941m²

Proposed General Arrangement Plan
Scale 1:100 @ A1

0 1000 2000 3000 4000 5000mm
SCALE 1:100

CAD file reference J:\2636NESW - Straight Mile, Llay\17.0 DWG & I.S\100 Series Planning

This drawing is copyright and may not be reproduced in whole or part without written authority. Do not scale off this drawing.

Project Title	PROPOSED DEVELOPMENT		
	GRESFORD ROAD		
	LLAY		
Client	ALDI STORES LTD.		
Status	PLANNING		
Scale	1:100	Drawing Size	A1
Date	MAY 2019	Drawn By	MS
		Checked	MS



D	15/01/20	External Lobby Reduced To Single Story	JA	MS	
C	20/11/19	External lobby added to plan.	AS	MS	
B	10/07/19	General Update.	MS	MS	
A	29/05/19	Address updated.	AS	MS	
Rev	Date	Description	Rev By	Chk'd By	
Drawing Title			PROPOSED GENERAL ARRANGEMENT PLAN		
Job-Dwg No	2636NESW-103			Rev	D
☐	2 St. Johns North, Wakefield, WF1 3QA t. 01924 291800				
☒	Carvers Warehouse, 77 Dale Street, Manchester, M1 2HG t. 0161 2386555				
☐	The Old Rectory, 79 High Street, Newport Pagnell, MK16 6AB t. 01908 211577				
☐	101 London Road, Reading, RG1 3BY t. 0118 9507700				
☐	10 Green Court, St Christophers Place, London, W1U 1JJ t. 0207 4091215				