


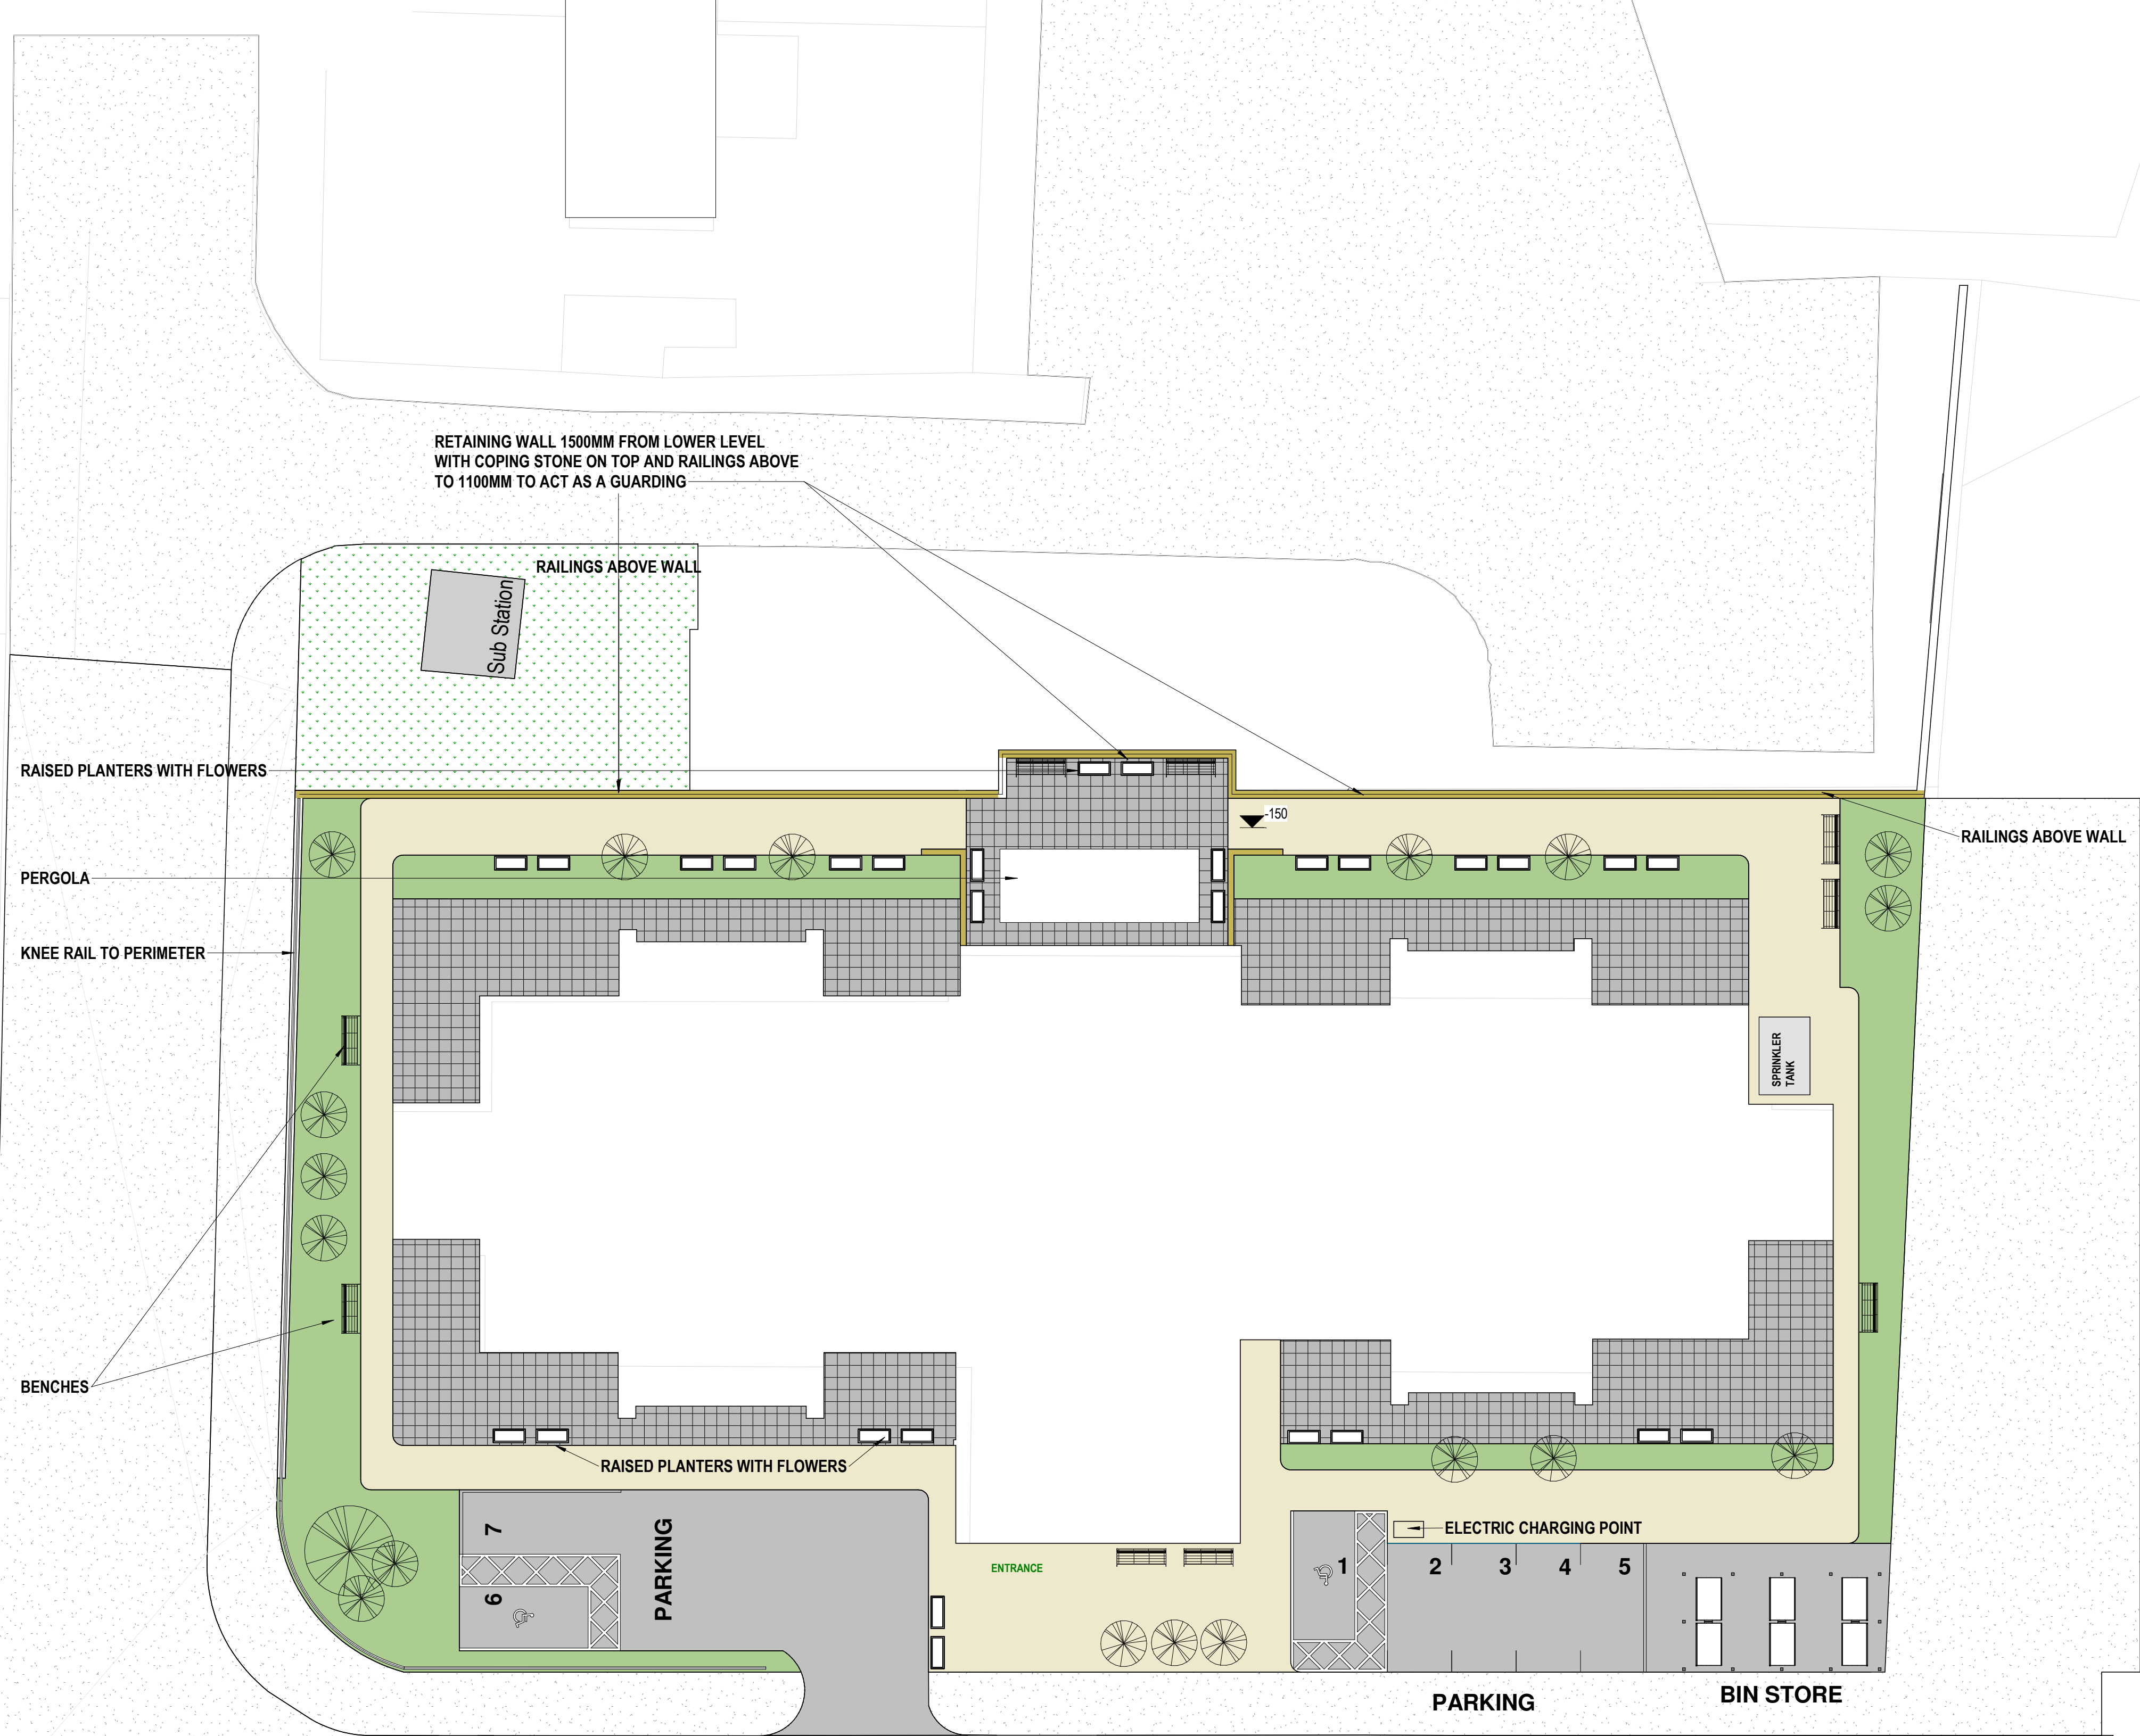

KEY	
HARDWORKS	
	LARGE PAVING FLAGS - Light Sandstone
	RESIN BONDED GRAVEL - Light Honey Colour
	MACADAM Light Grey
	KNEE FENCE TO PERIMETER
SOFTWORKS	
	PROPOSED TREE PLANTING Semi mature trees - Cherry Blossom
	PROPOSED (MULTI-STEM) TREE PLANTING
	LAWN Rolled turf laid onto minimum depth of 200mm topsoil.
	PROPOSED UNDERSTOREY SHRUB PLANTING

P1	30.04.20		ISSUE					RM	??
REV	DATE		REVISION NOTE					BY	CHECK

