


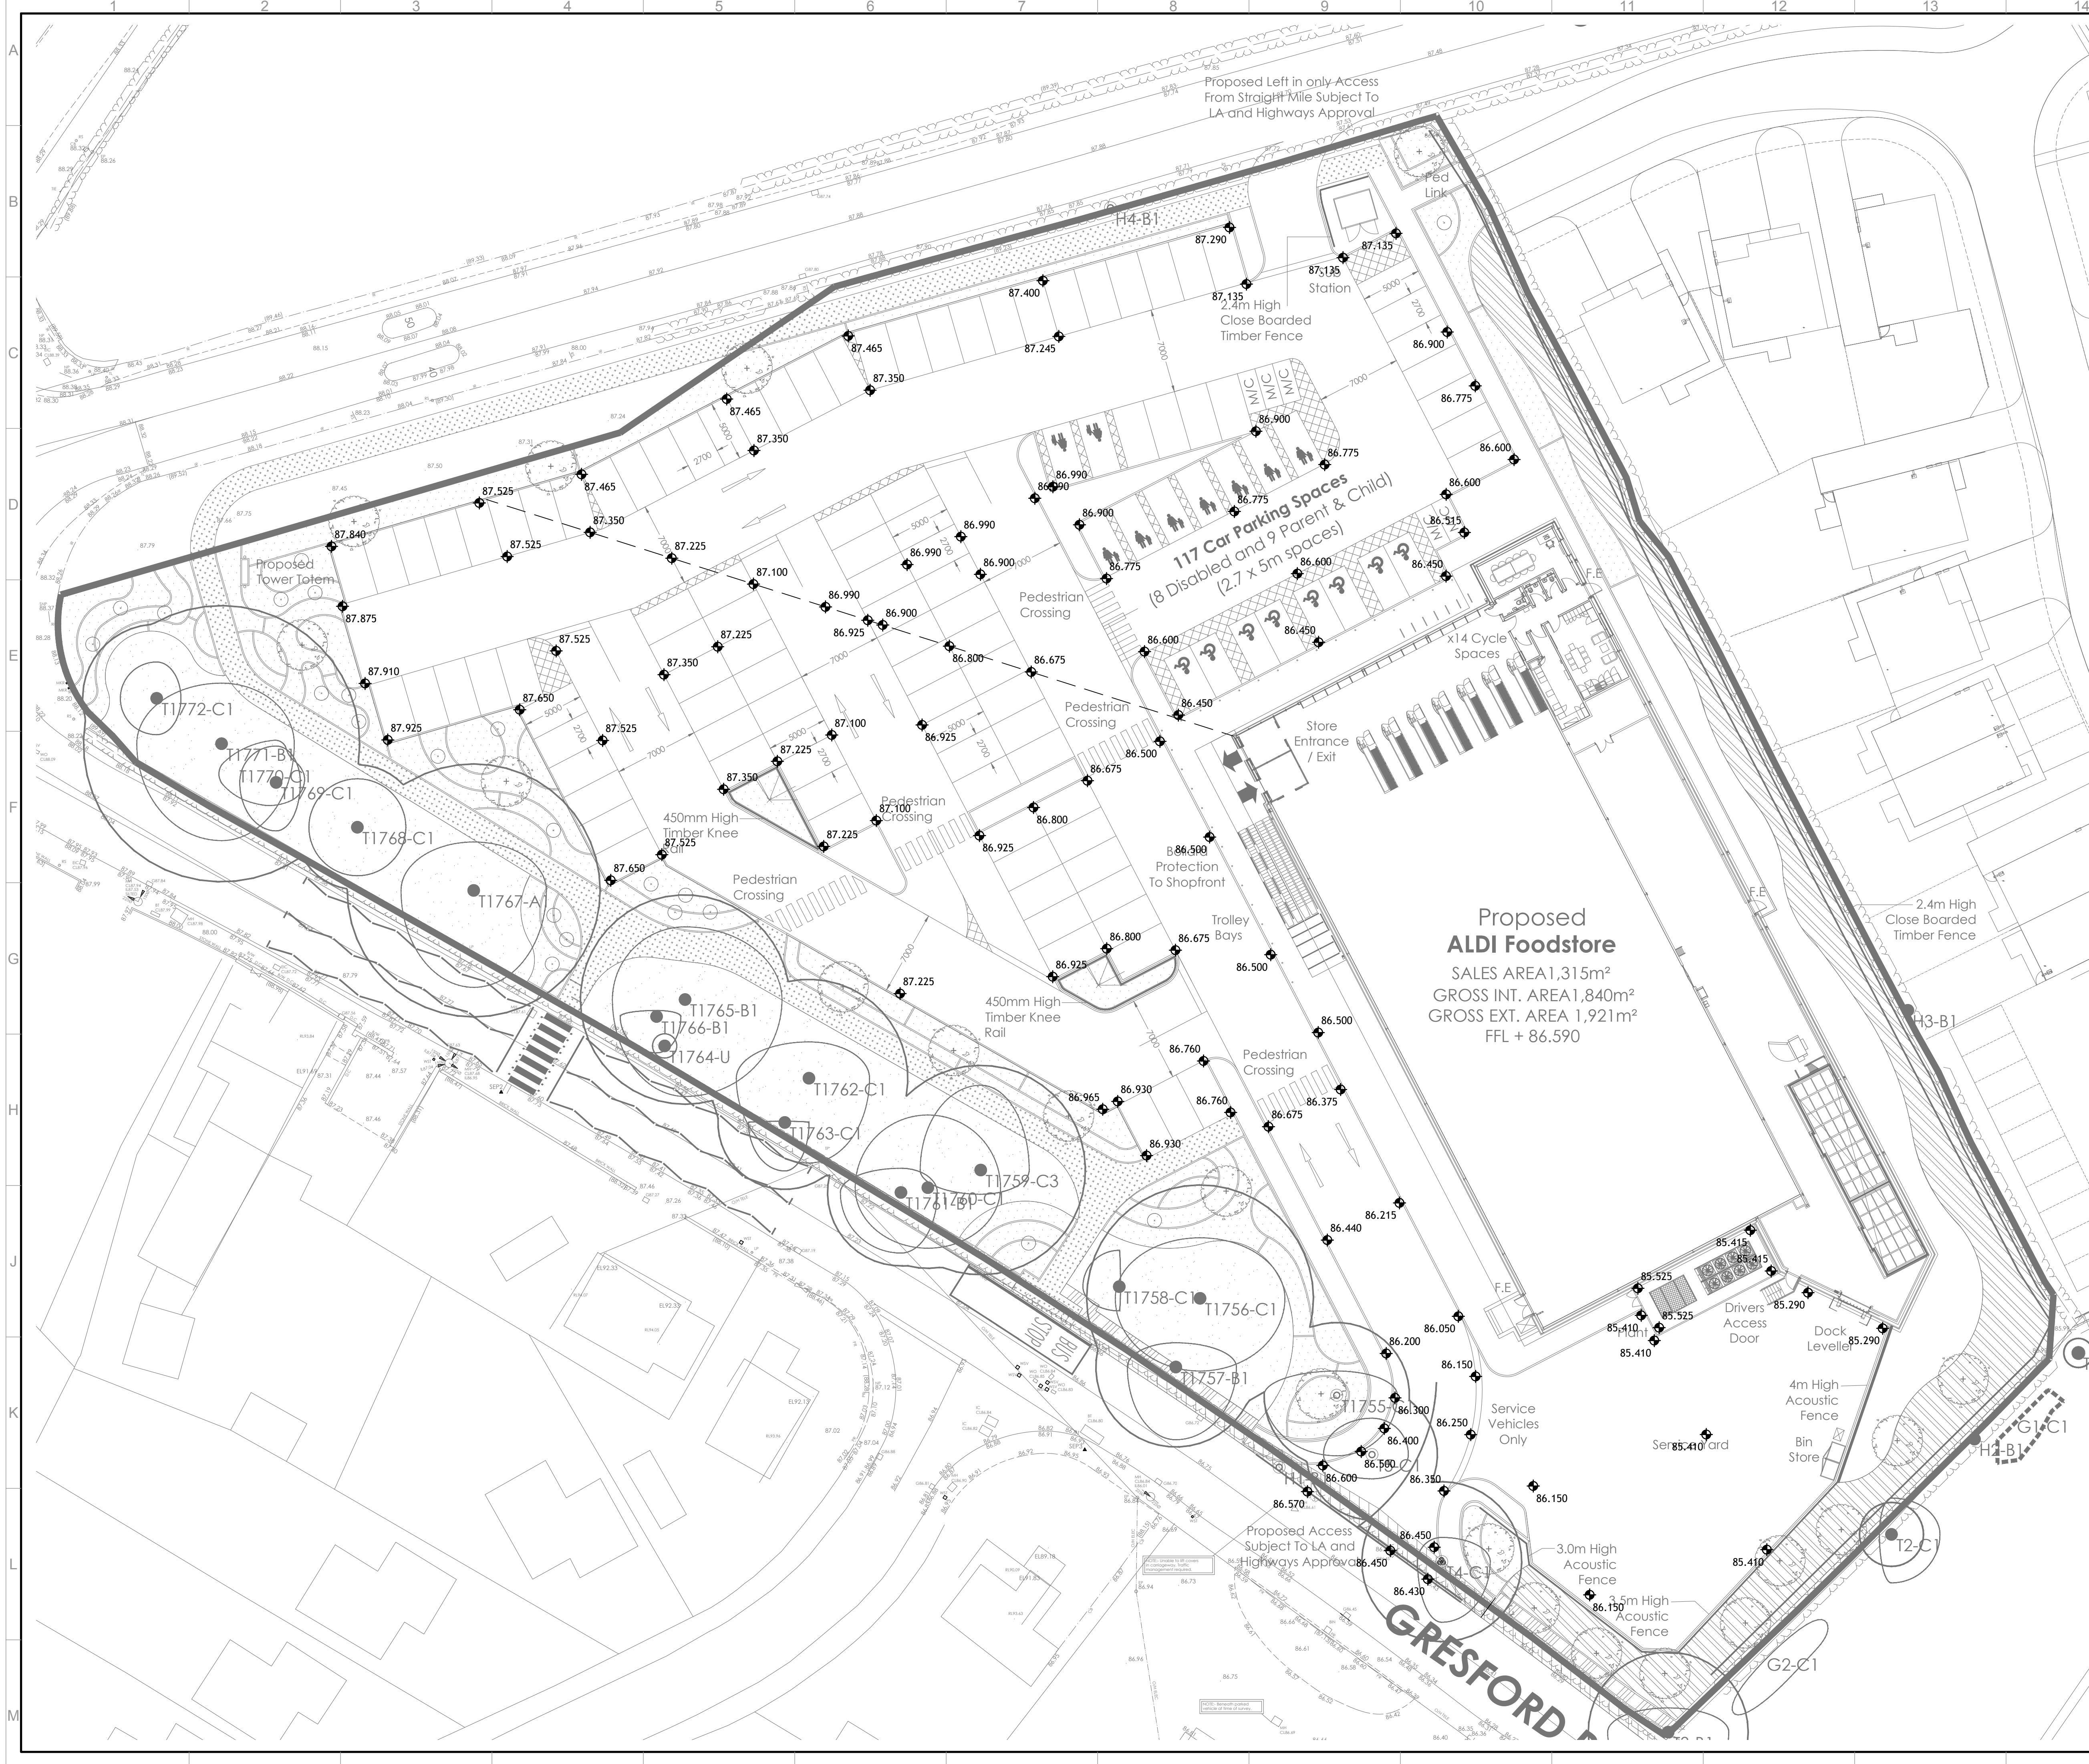

- GENERAL**
1. ALL DRAWINGS TO BE READ IN CONJUNCTION WITH THE SPECIFICATION
 2. ALL DRAWINGS TO BE READ IN CONJUNCTION WITH THE RELEVANT ARCHITECTURAL AND STRUCTURAL DRAWINGS.
 3. ALL DIMENSIONS ARE IN MILLIMETRES UNLESS NOTED OTHERWISE.
 4. ALL LEVELS ARE IN METRES RELATIVE TO ORDNANCE DATUM.
 5. ALL DIMENSIONS ARE TO BE CHECKED ON SITE BY THE CONTRACTOR PRIOR TO THE COMMENCEMENT OF CONSTRUCTION

NOTE
THE ARCHITECTURAL BACKGROUNDS ARE A VISUAL REPRESENTATION OF THE PROPOSED BUILDING LAYOUT, BUT ARE NOT NECESSARILY DIMENSIONALLY ACCURATE AND THUS MAY NOT RELATE TO THE LOCATION OF THE STRUCTURAL MEMBERS

- ABBREVIATIONS**
- FFL - FINISHED FLOOR LEVEL
 - SSL - STRUCTURAL SLAB LEVEL
 - TOC - TOP OF CONCRETE
 - TOS - TOP OF STEEL
 - UOS - UNDERSIDE OF STEEL
 - UOR - UNDERSIDE OF RAIL
 - WP - WIND POST
 - DL - DEAD LOAD
 - IL - IMPOSED LOAD

P1	01/10/19	ISSUED FOR INFORMATION	PSS	PSS
Rev	Date	Description	By	Chkd

Project
**ALDI STORE
STRAIGHT MILE
LLAY, WREXHAM**

Client
ALDI STORES LTD

Drawing Title
**EXTERNAL WORKS
PROPOSED FINISHED LEVELS**

Suitability Status
S1 SUITABLE FOR COORDINATION

Scale 1: 250	@ A1	Date SEPTEMBER 2019	By PSS	Chkd PSS
Project - Originator - Zone - Level - Type - Role - Number				Revision
8945-SWF-XX-XX-DR-C-1102				P1

Unit 4, Millbank House, Riverside Business Park,
Wilmslow, Cheshire. SK9 1BJ.
Tel: 01625 419866
email: mail@swf.uk.com
www.swf.uk.com

SWF CONSULTING
CONSULTING CIVIL & STRUCTURAL ENGINEERS