




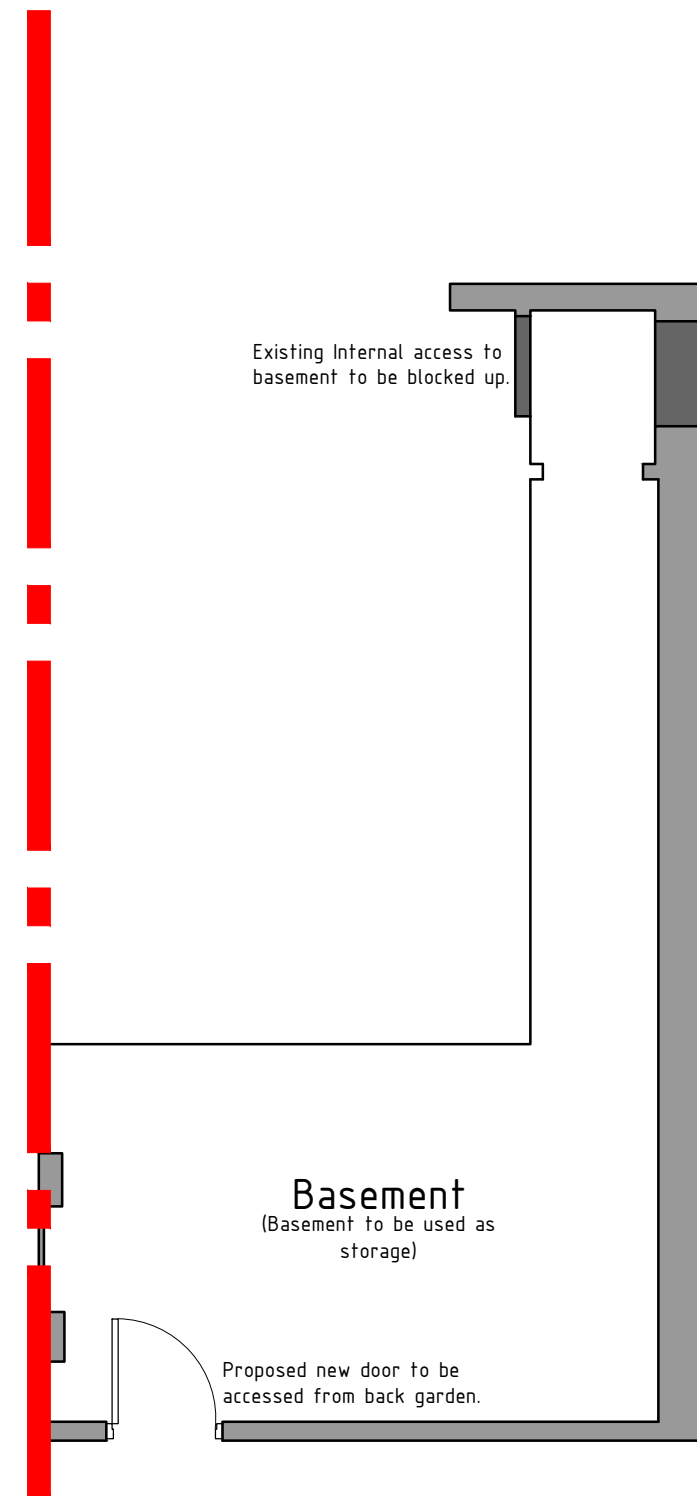


BASEMENT

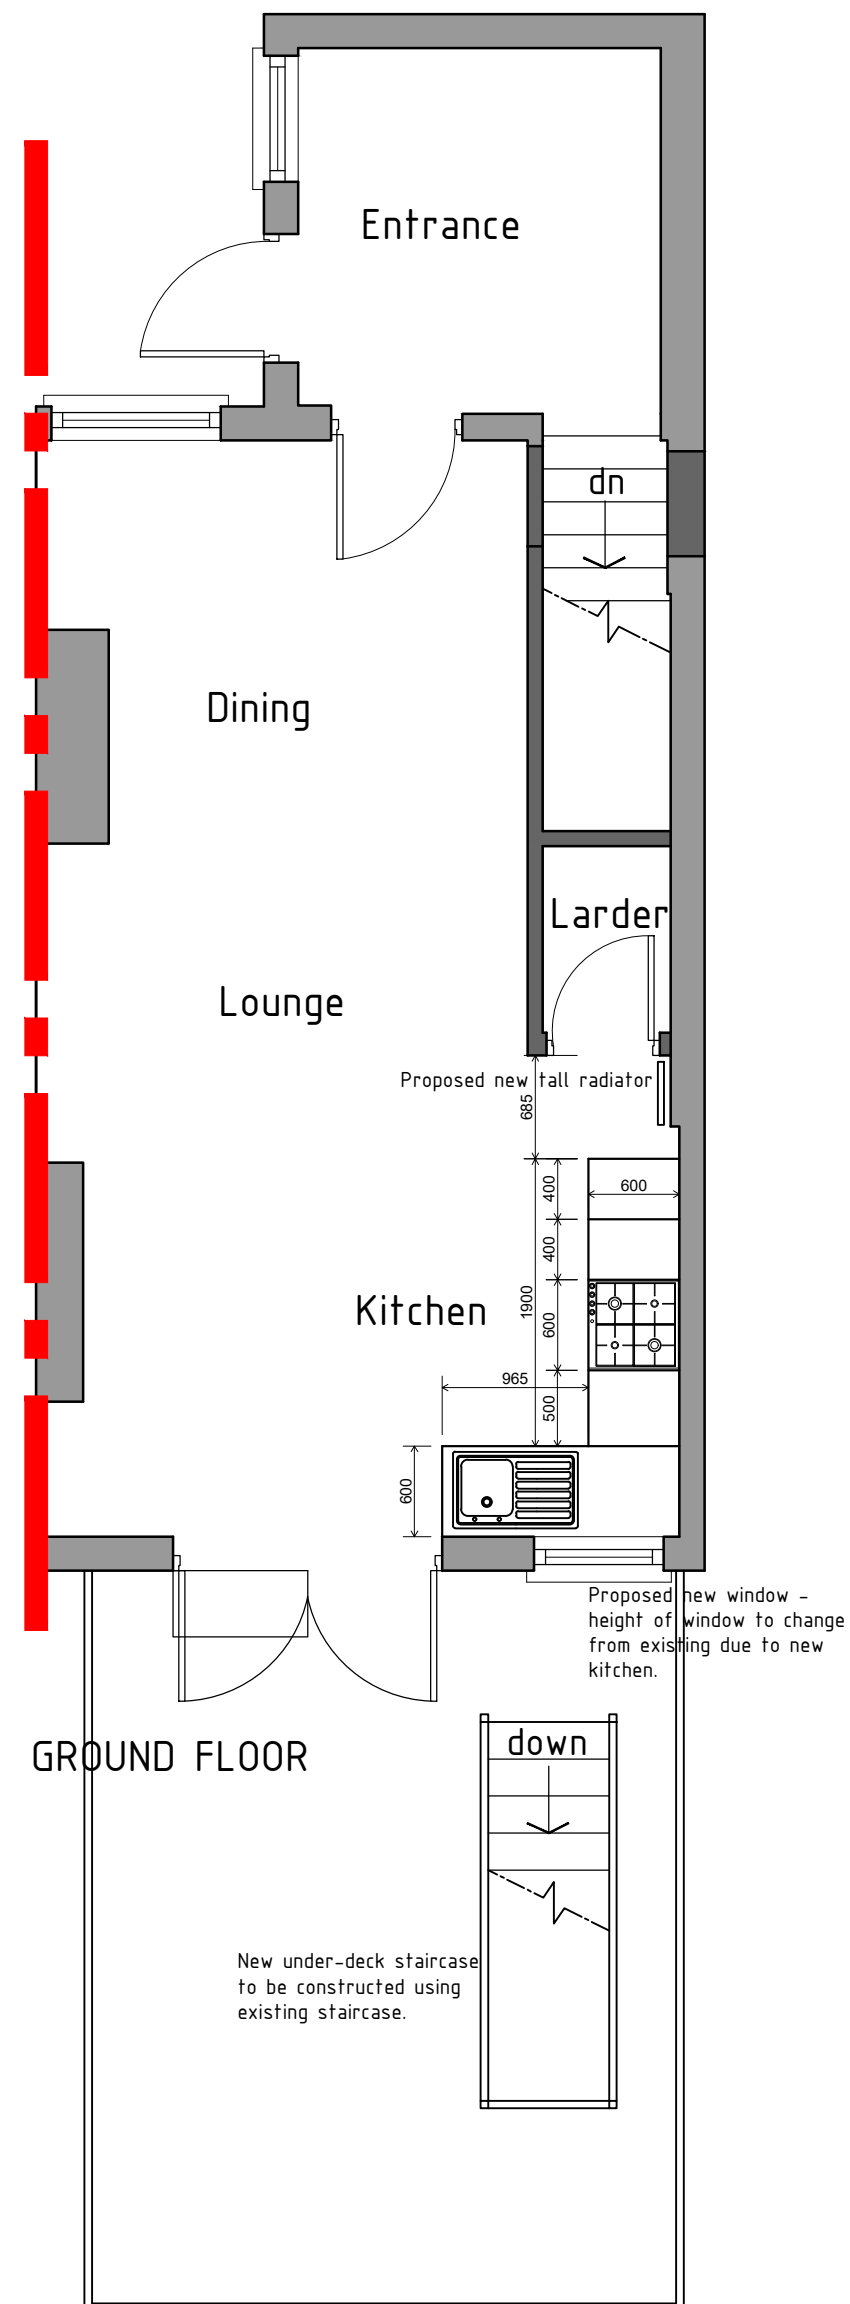

GROUND FLOOR

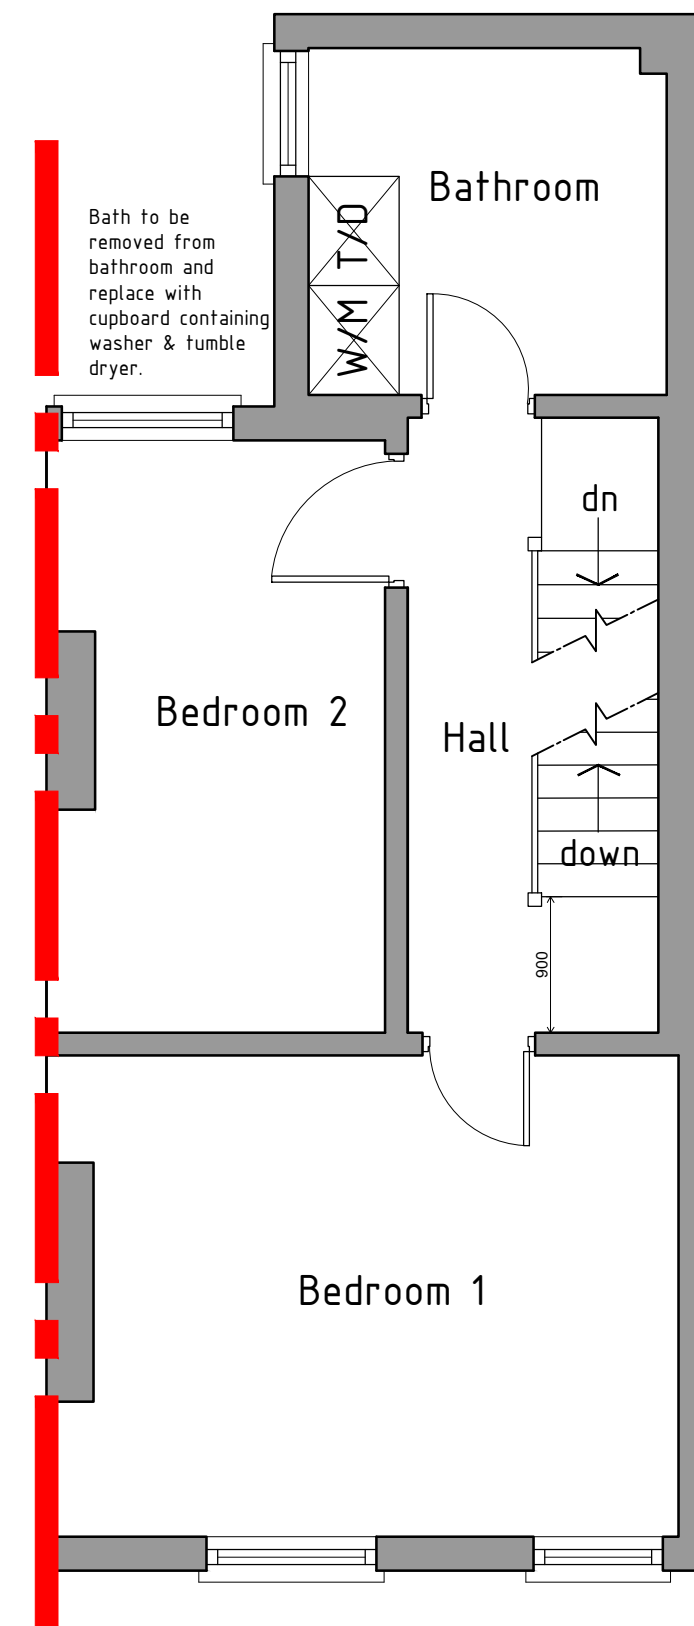

FIRST FLOOR

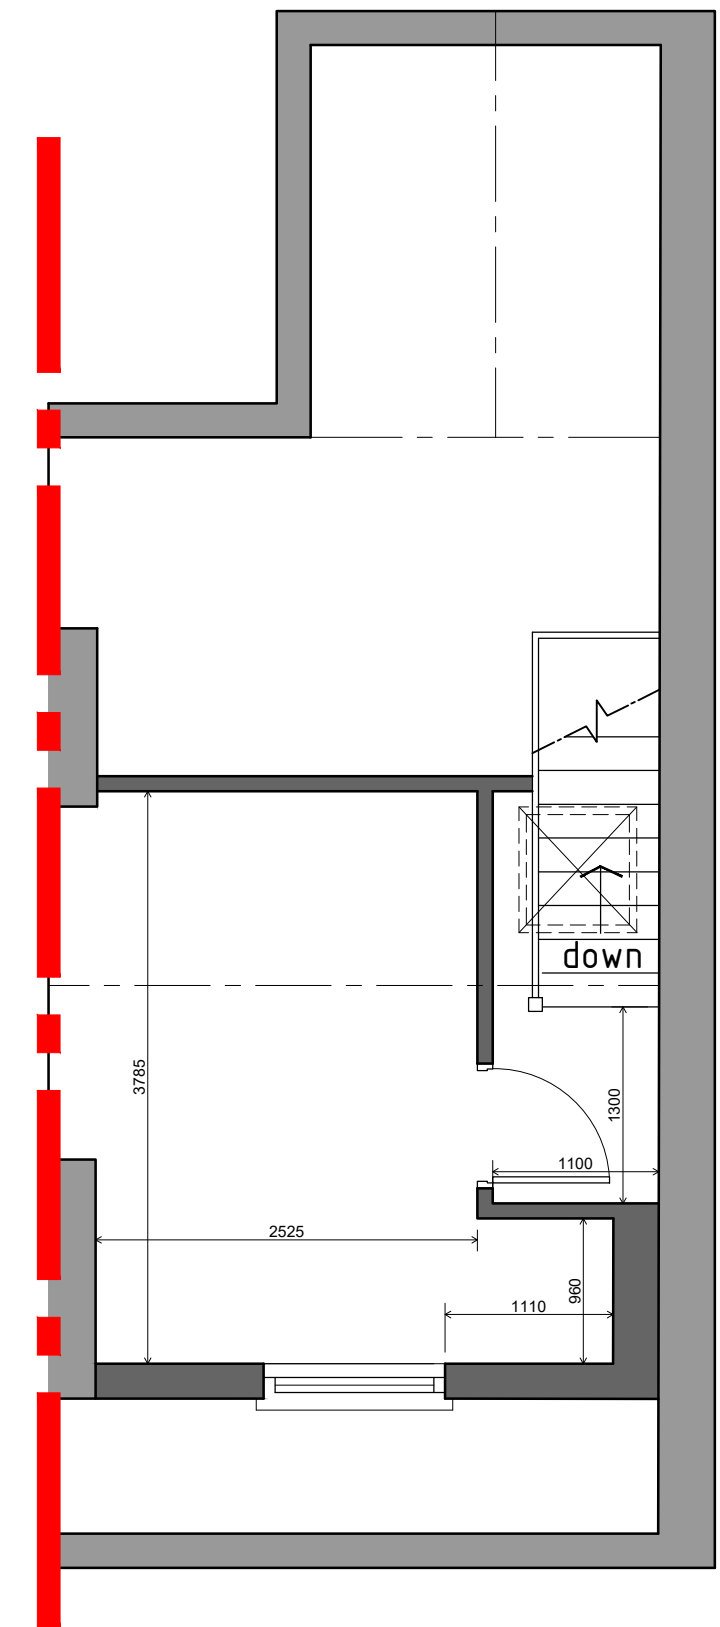

ATTIC