
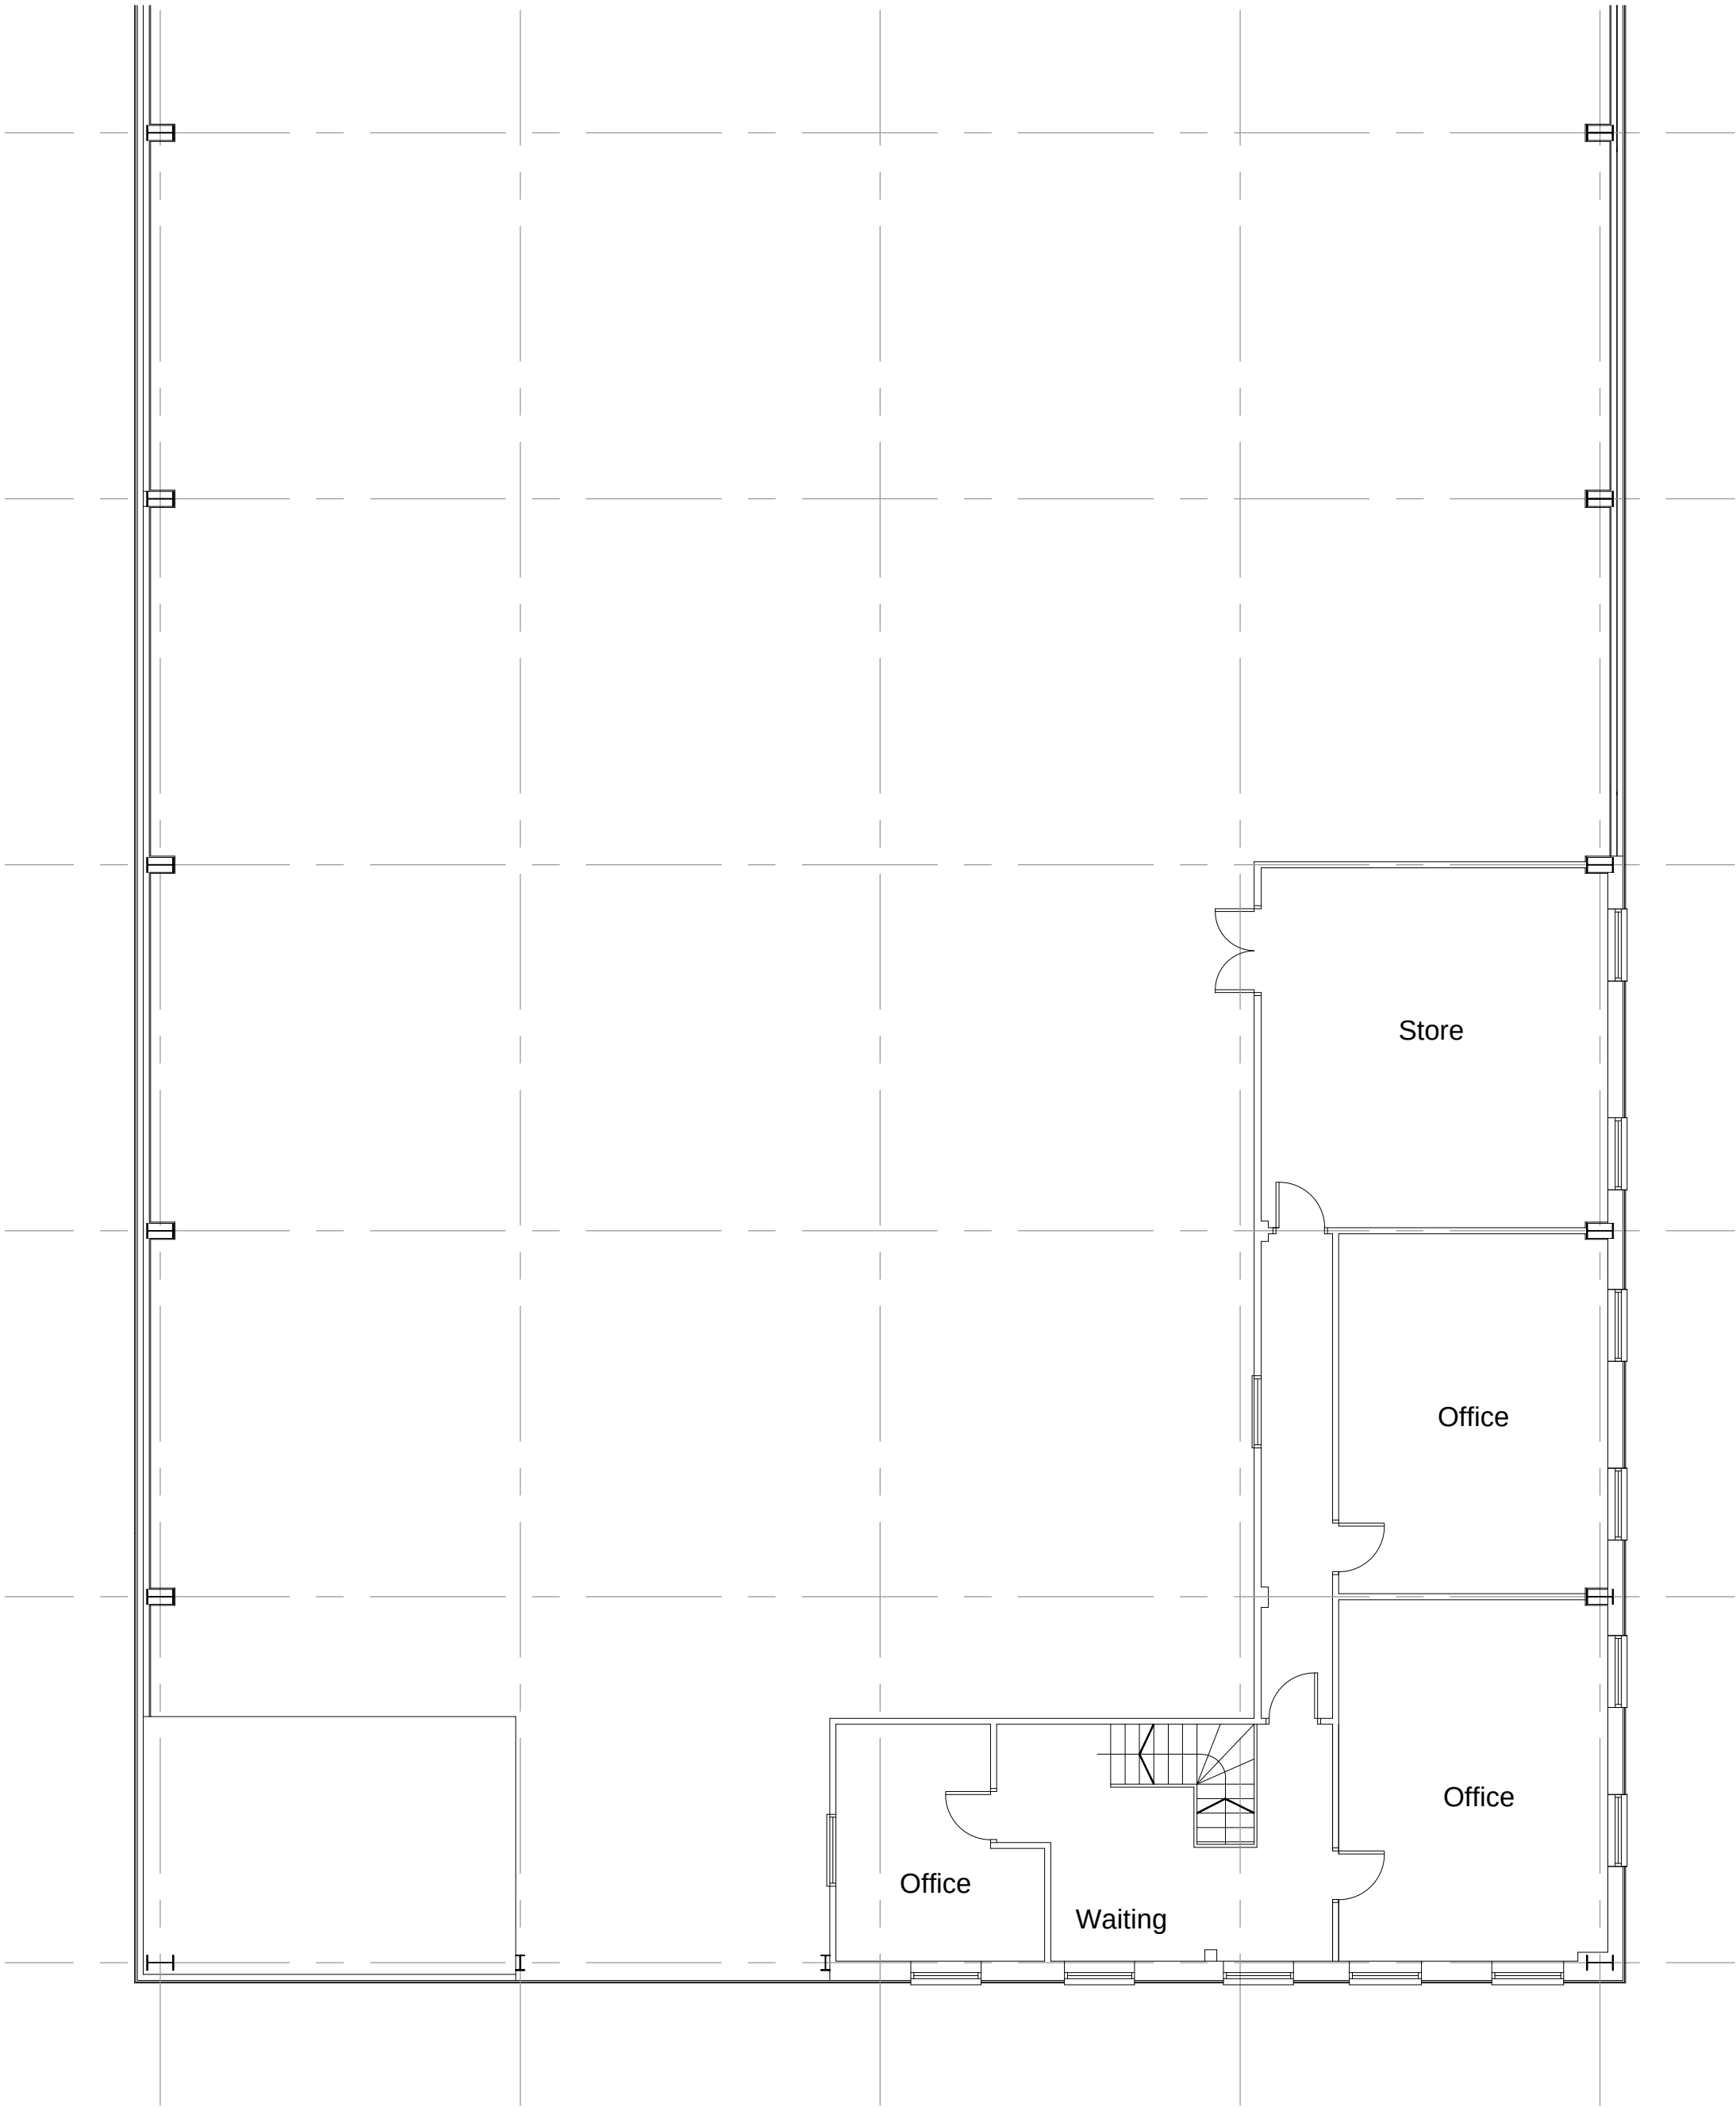


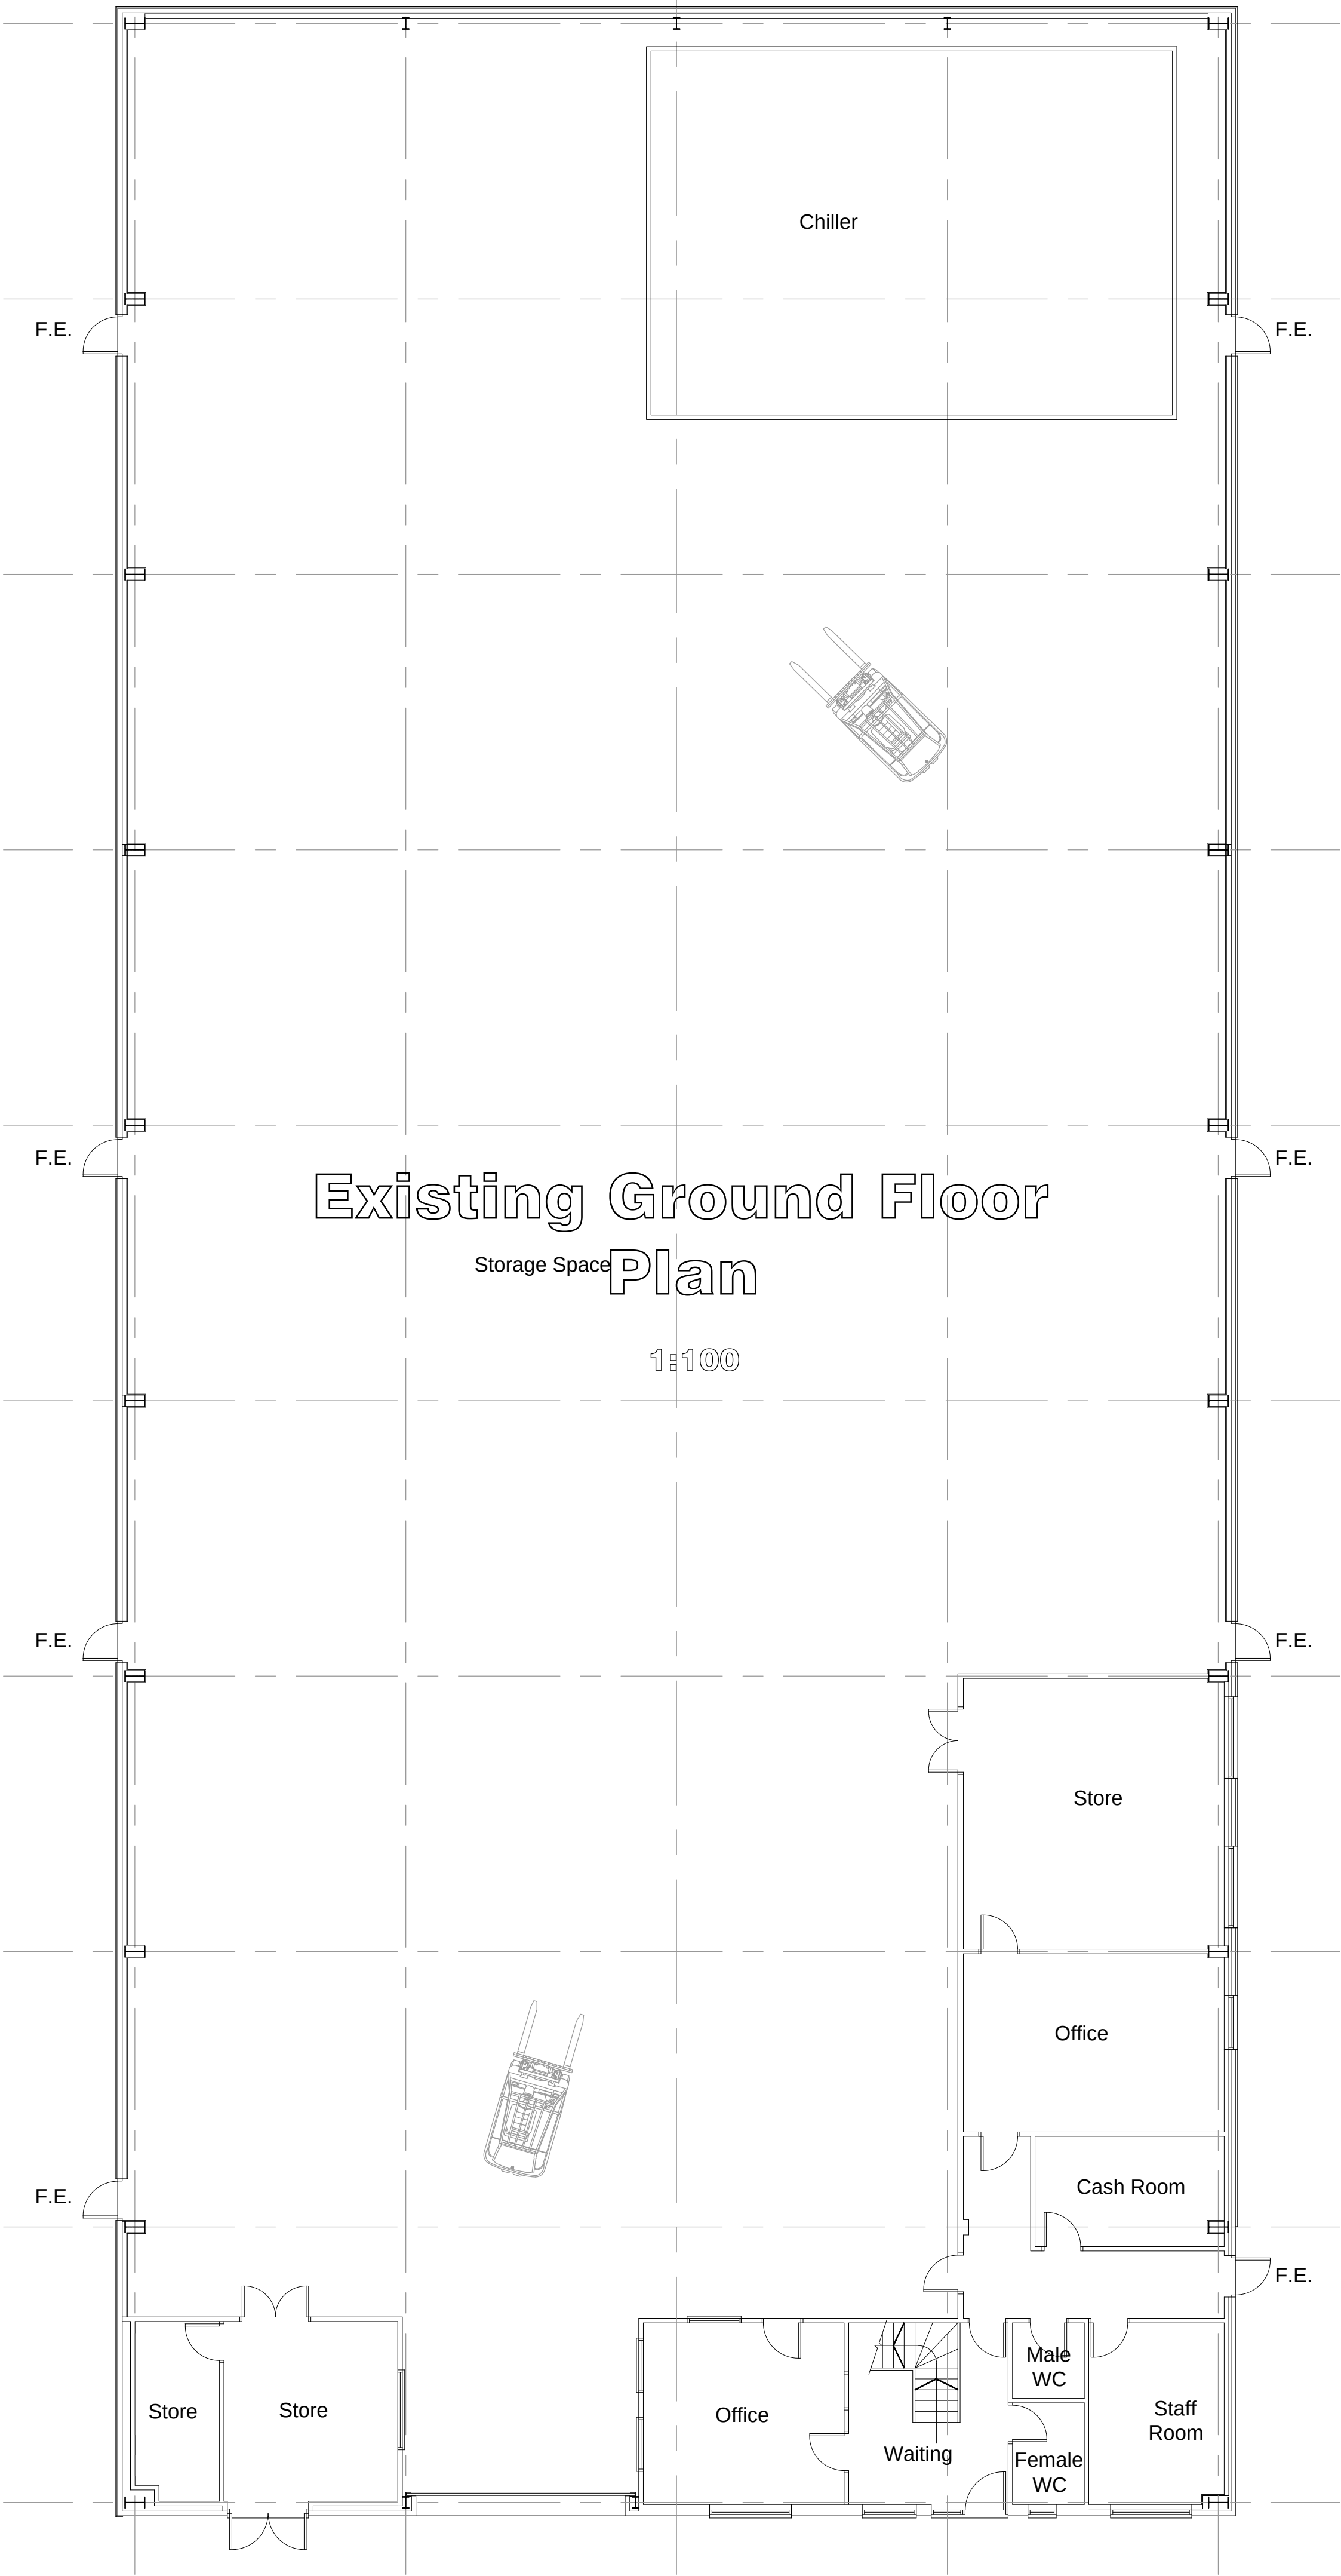

Existing First Floor Plan

1:100