


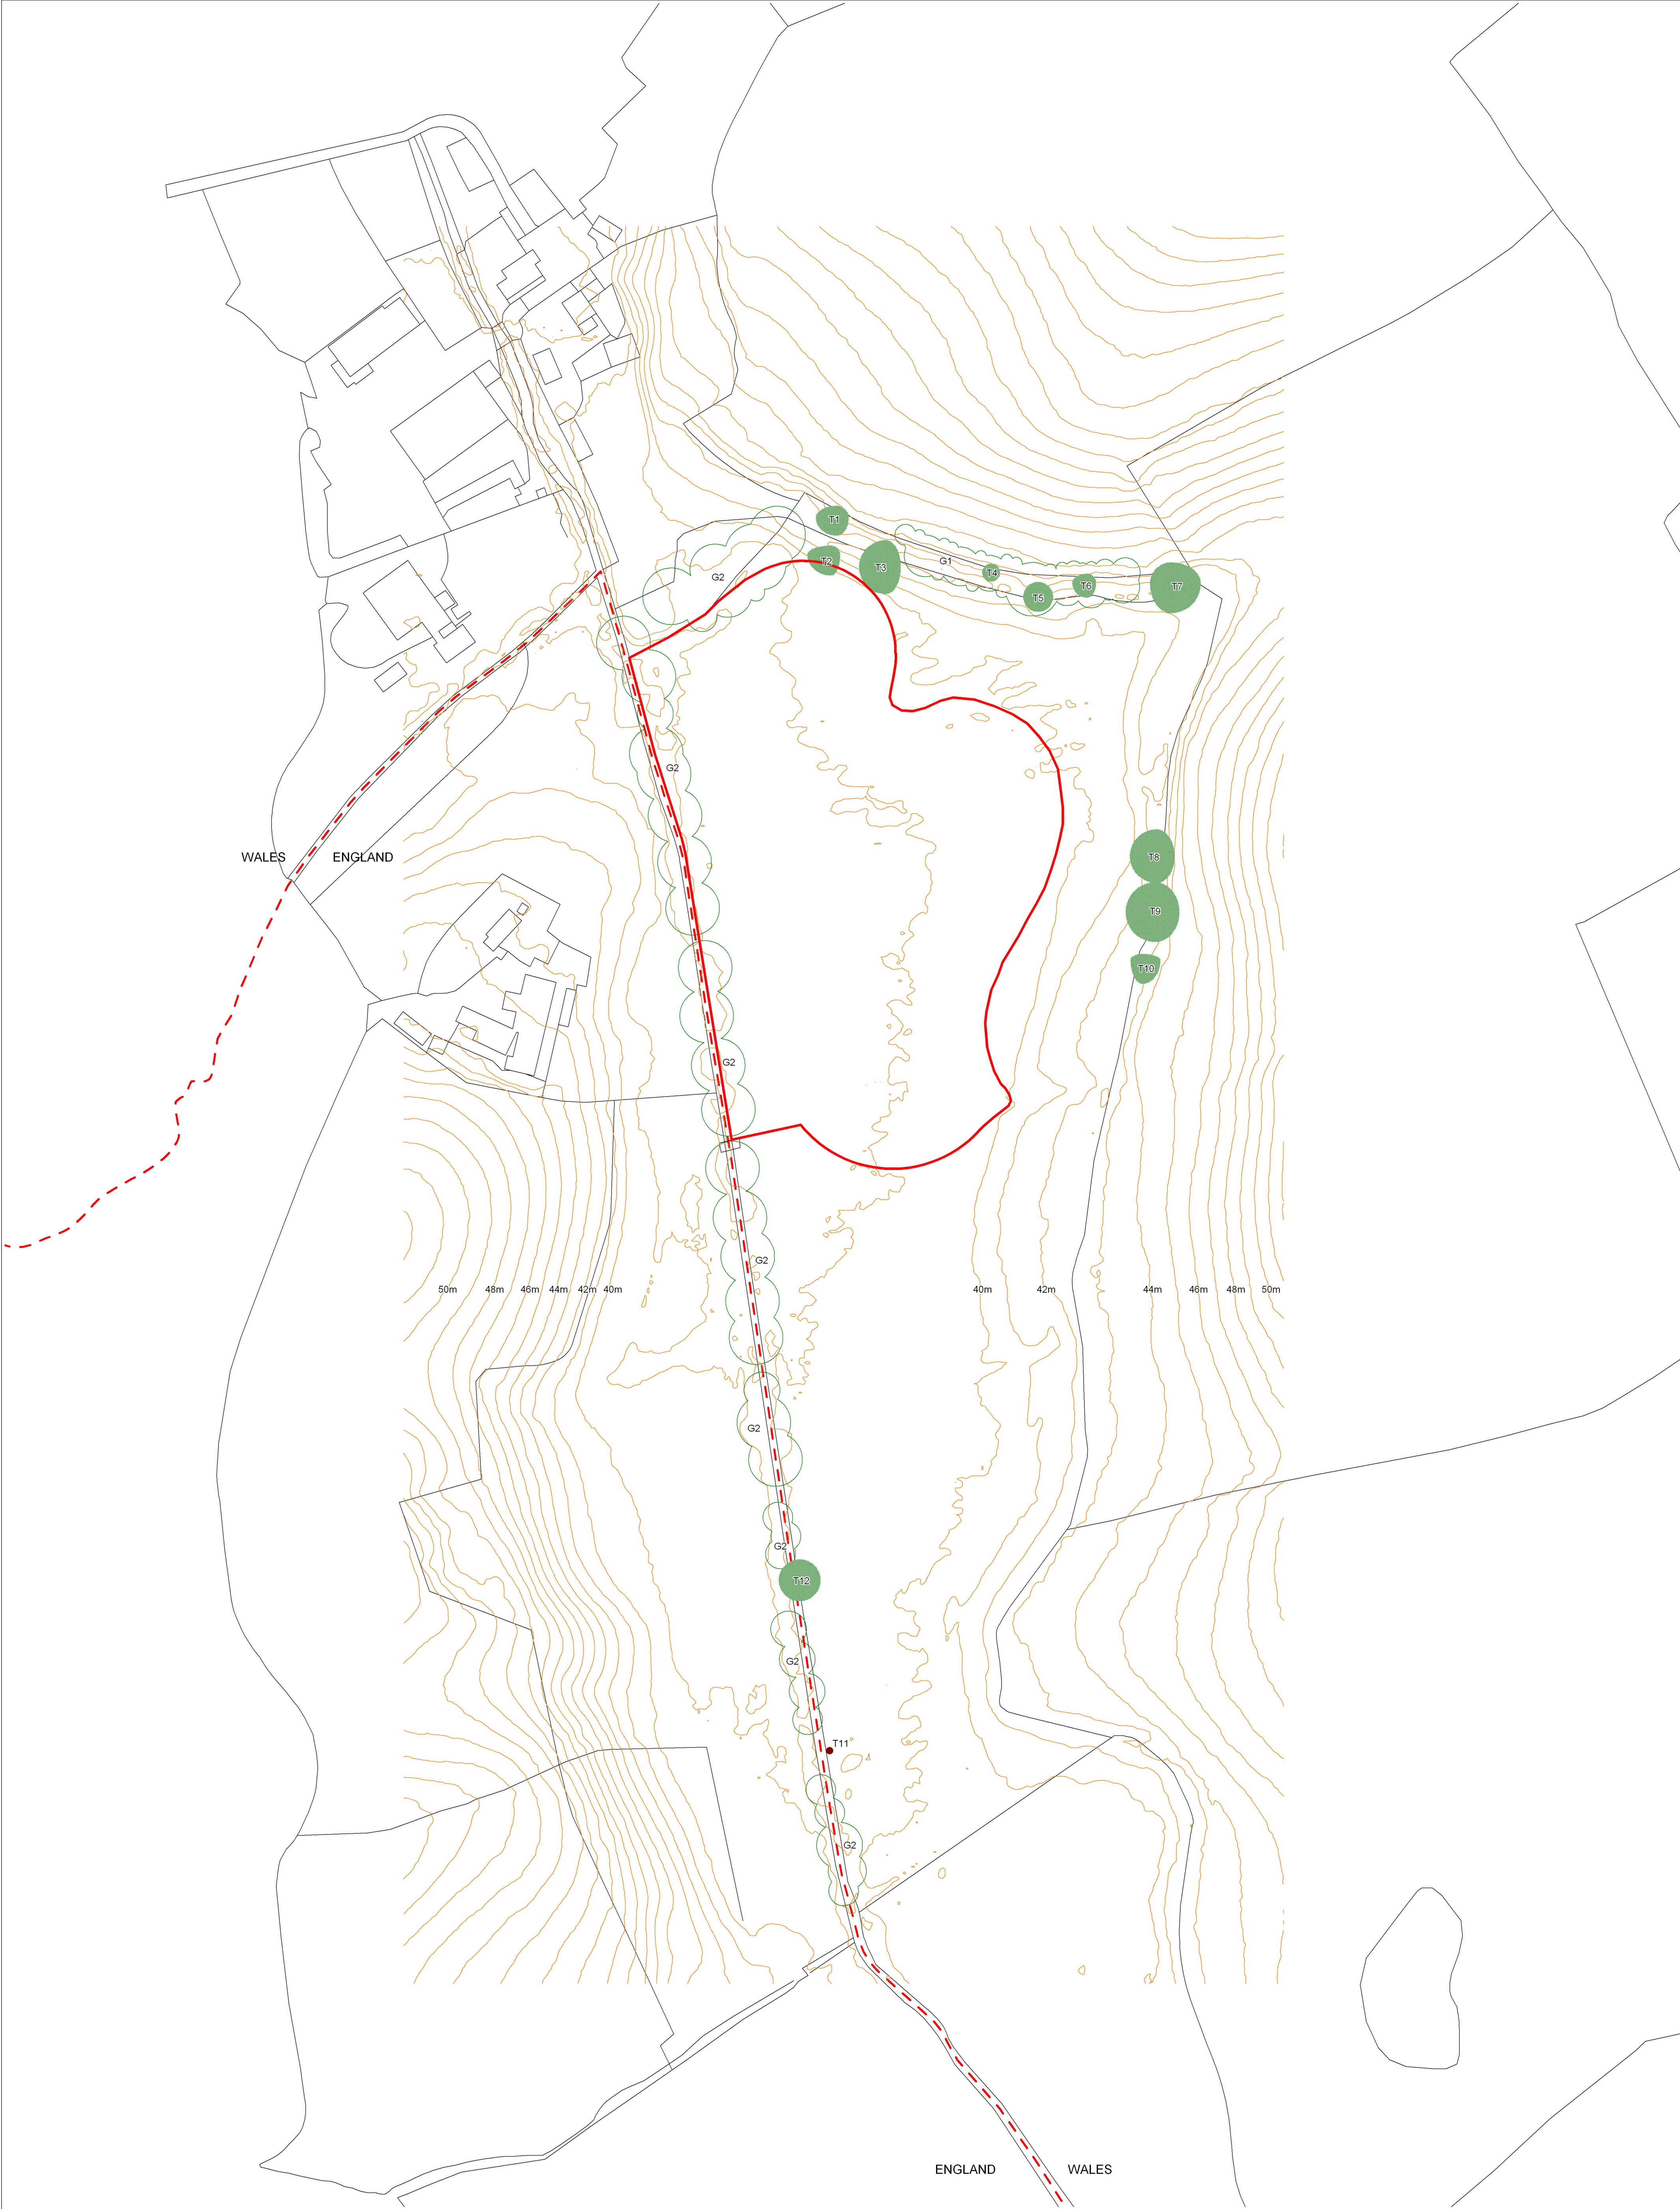

Key
— planning application boundary

0 0

20 0

40 0

metres

Date	Details	Revision
22/10/20	Inclusion of planning application boundary.	-01
18/12/20	Revised planning application boundary.	-02

© Chris Burnett Associates 2020. This plan should not be reproduced in whole or in part without prior written permission. This product includes mapping data licensed from Ordnance Survey ®. © Crown copyright and/or database right 2020. Licence No. 0100031673.

Tree Survey

CHRIS
BURNETT
associates

Landscape Architects

White House Farm
Shottisham, Wrexham
Cheshire SY14 7BN
Tel: 01829 250646
Fax: 01829 250627
Email: chris@chrisburnettassociates.co.uk
www.chrisburnettassociates.co.uk

Client

Andrew Aird

Project

Penley Mill Lake, Wrexham

Scale

1:1,000@ A1

Date

18/12/20

Drawn

JHD

Checked

CB

Dwg No.

PMLW20.04

Revision

-01

N