



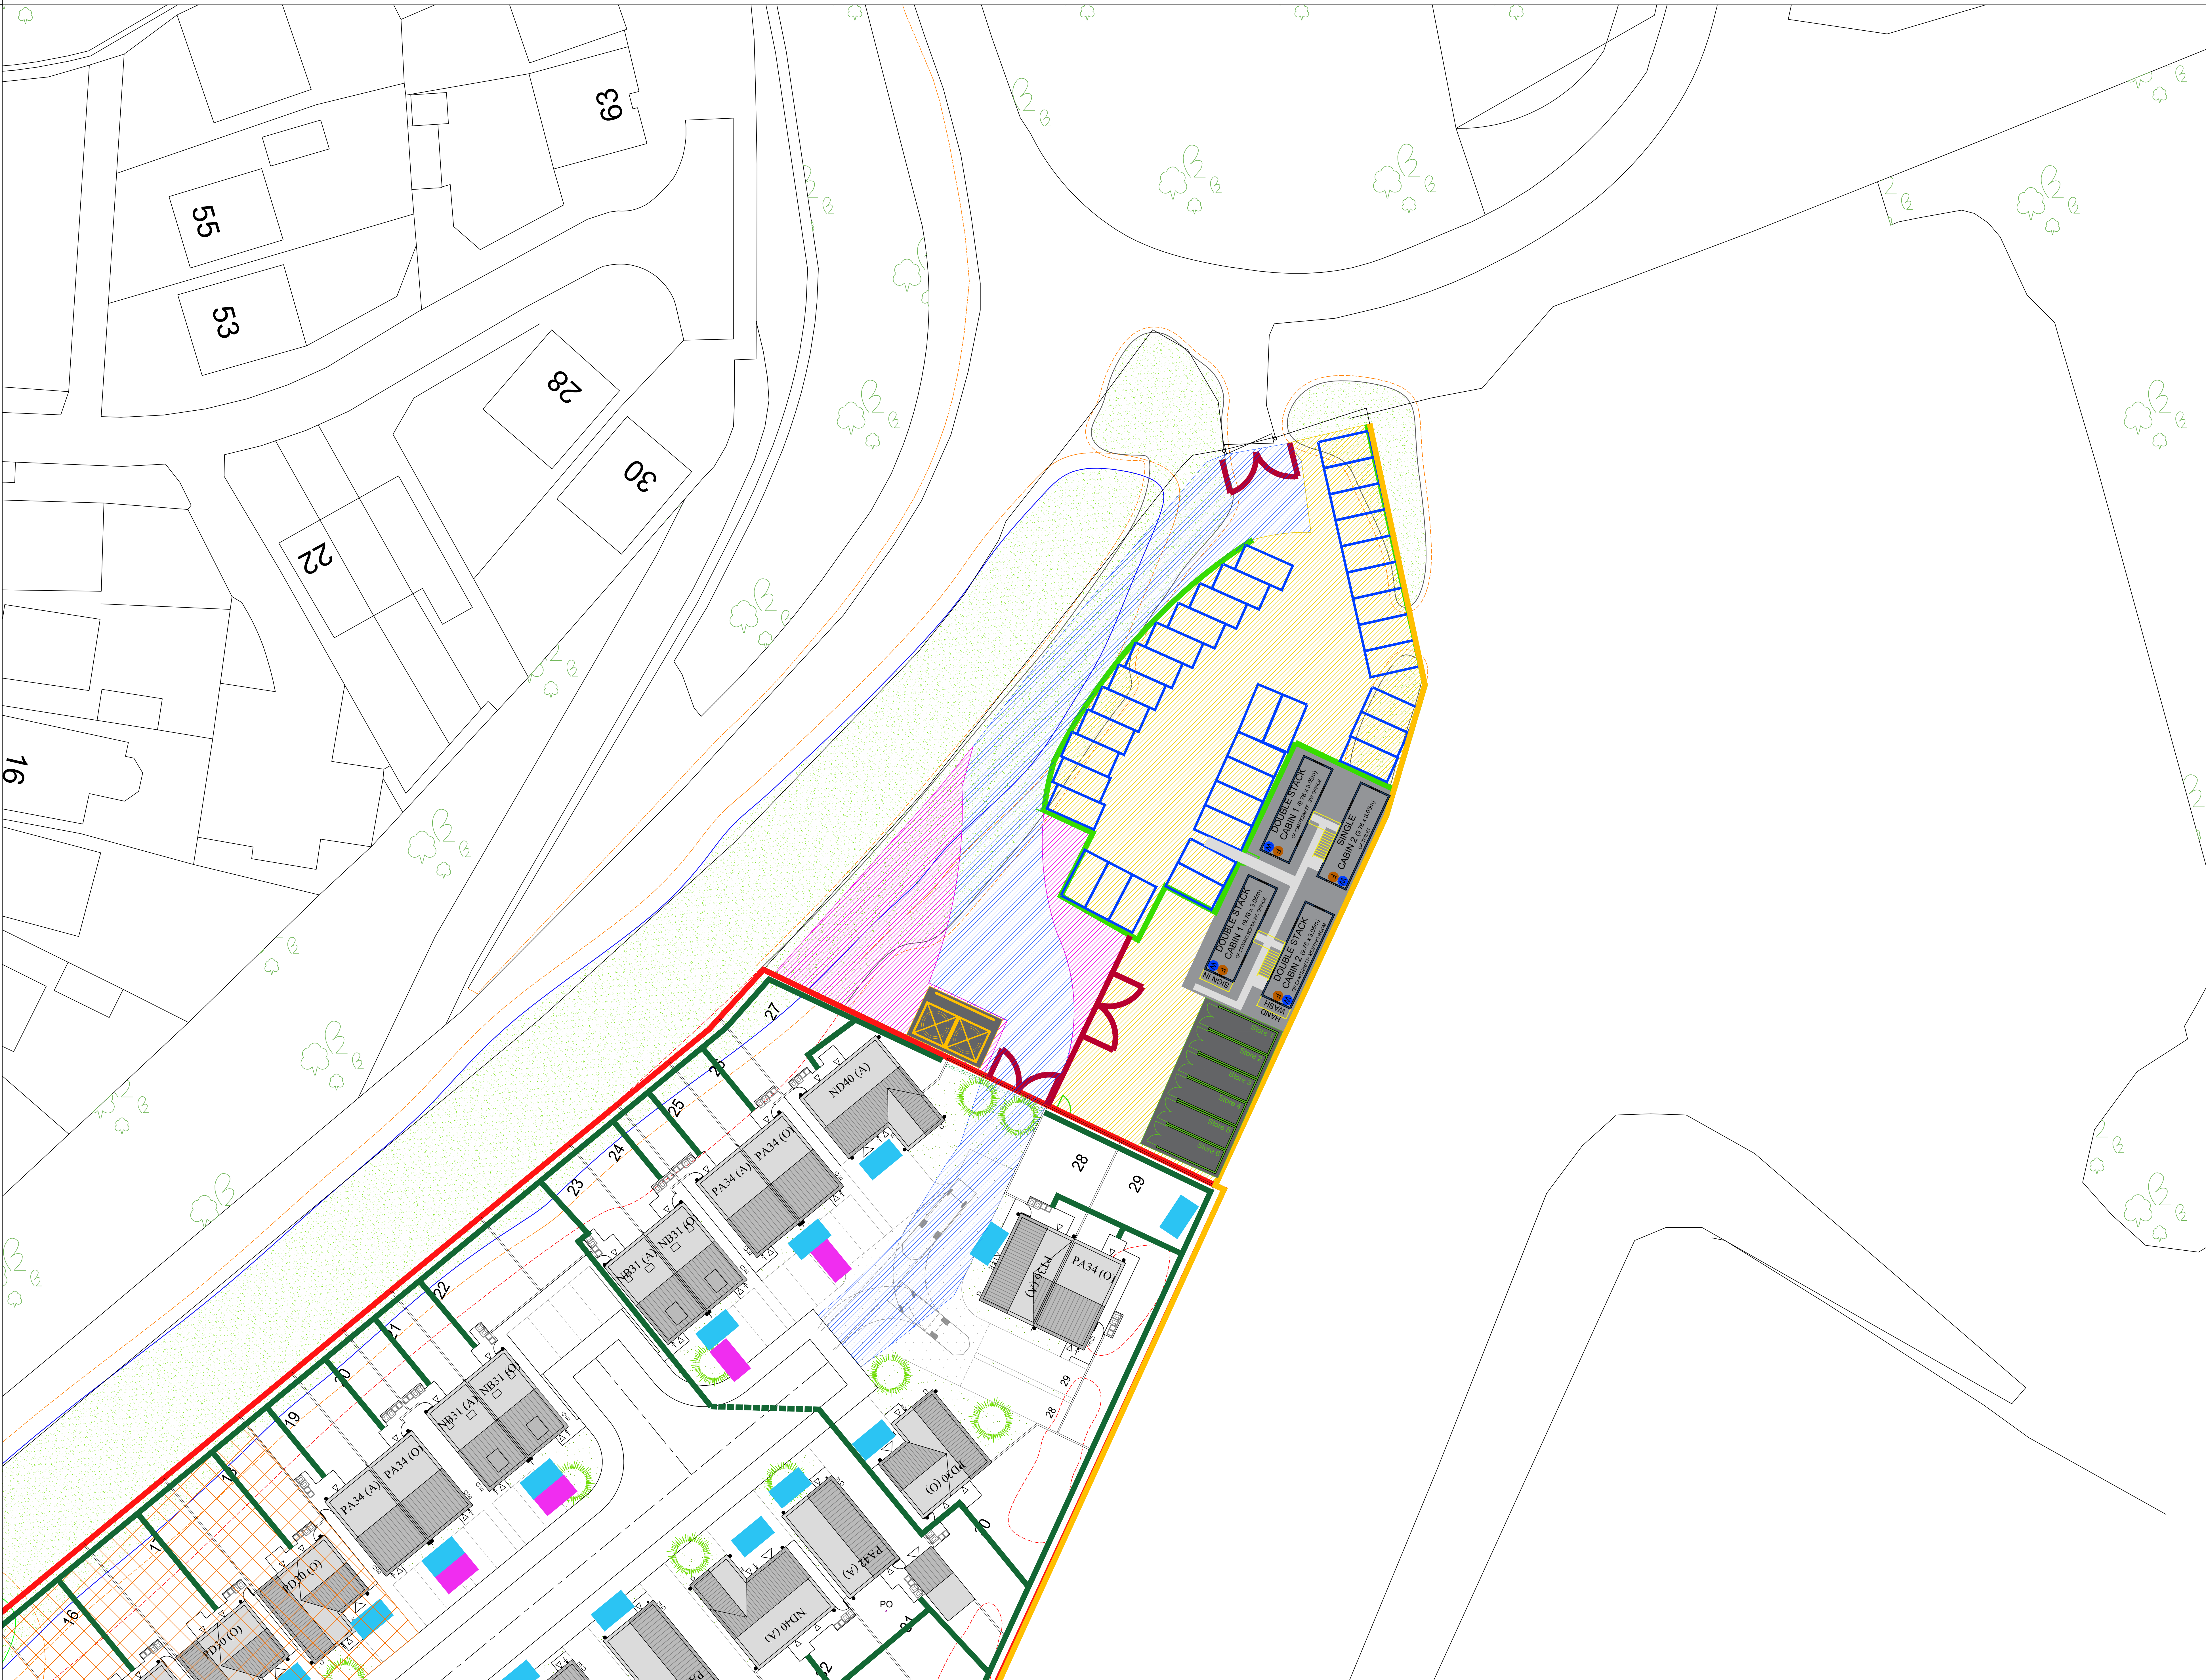

COMPOUND

Revisions			
Rev	Description	Date	Initial

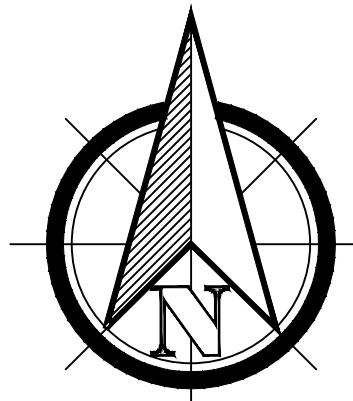

LEGEND

- Post and Rail fence
- 2.4m Close Boarded Fence
- Tarmac Haul Road
- Paved Area
- Car parking bays
- Clean gravel on clean stone
- Clean stone
- Metal Gate
- Silo Location
- Post and Heras Fencing
- Secure Gated Access in Post & Heras Fencing

Taylor Wimpey

Taylor Wimpey North West
Washington House, Birchwood Park,
Warrington, Cheshire WA3 6GR
Tel 01525 849 500 Fax 01525 849 501
www.taylorwimpey.com

DRAWING TITLE			
BRYMBO STEELWORKS WREXHAM COMPOUND			
DRAWING STATUS			
PRELIMINARY			
DRAWING NUMBER			
BRYMBO COM 01			