


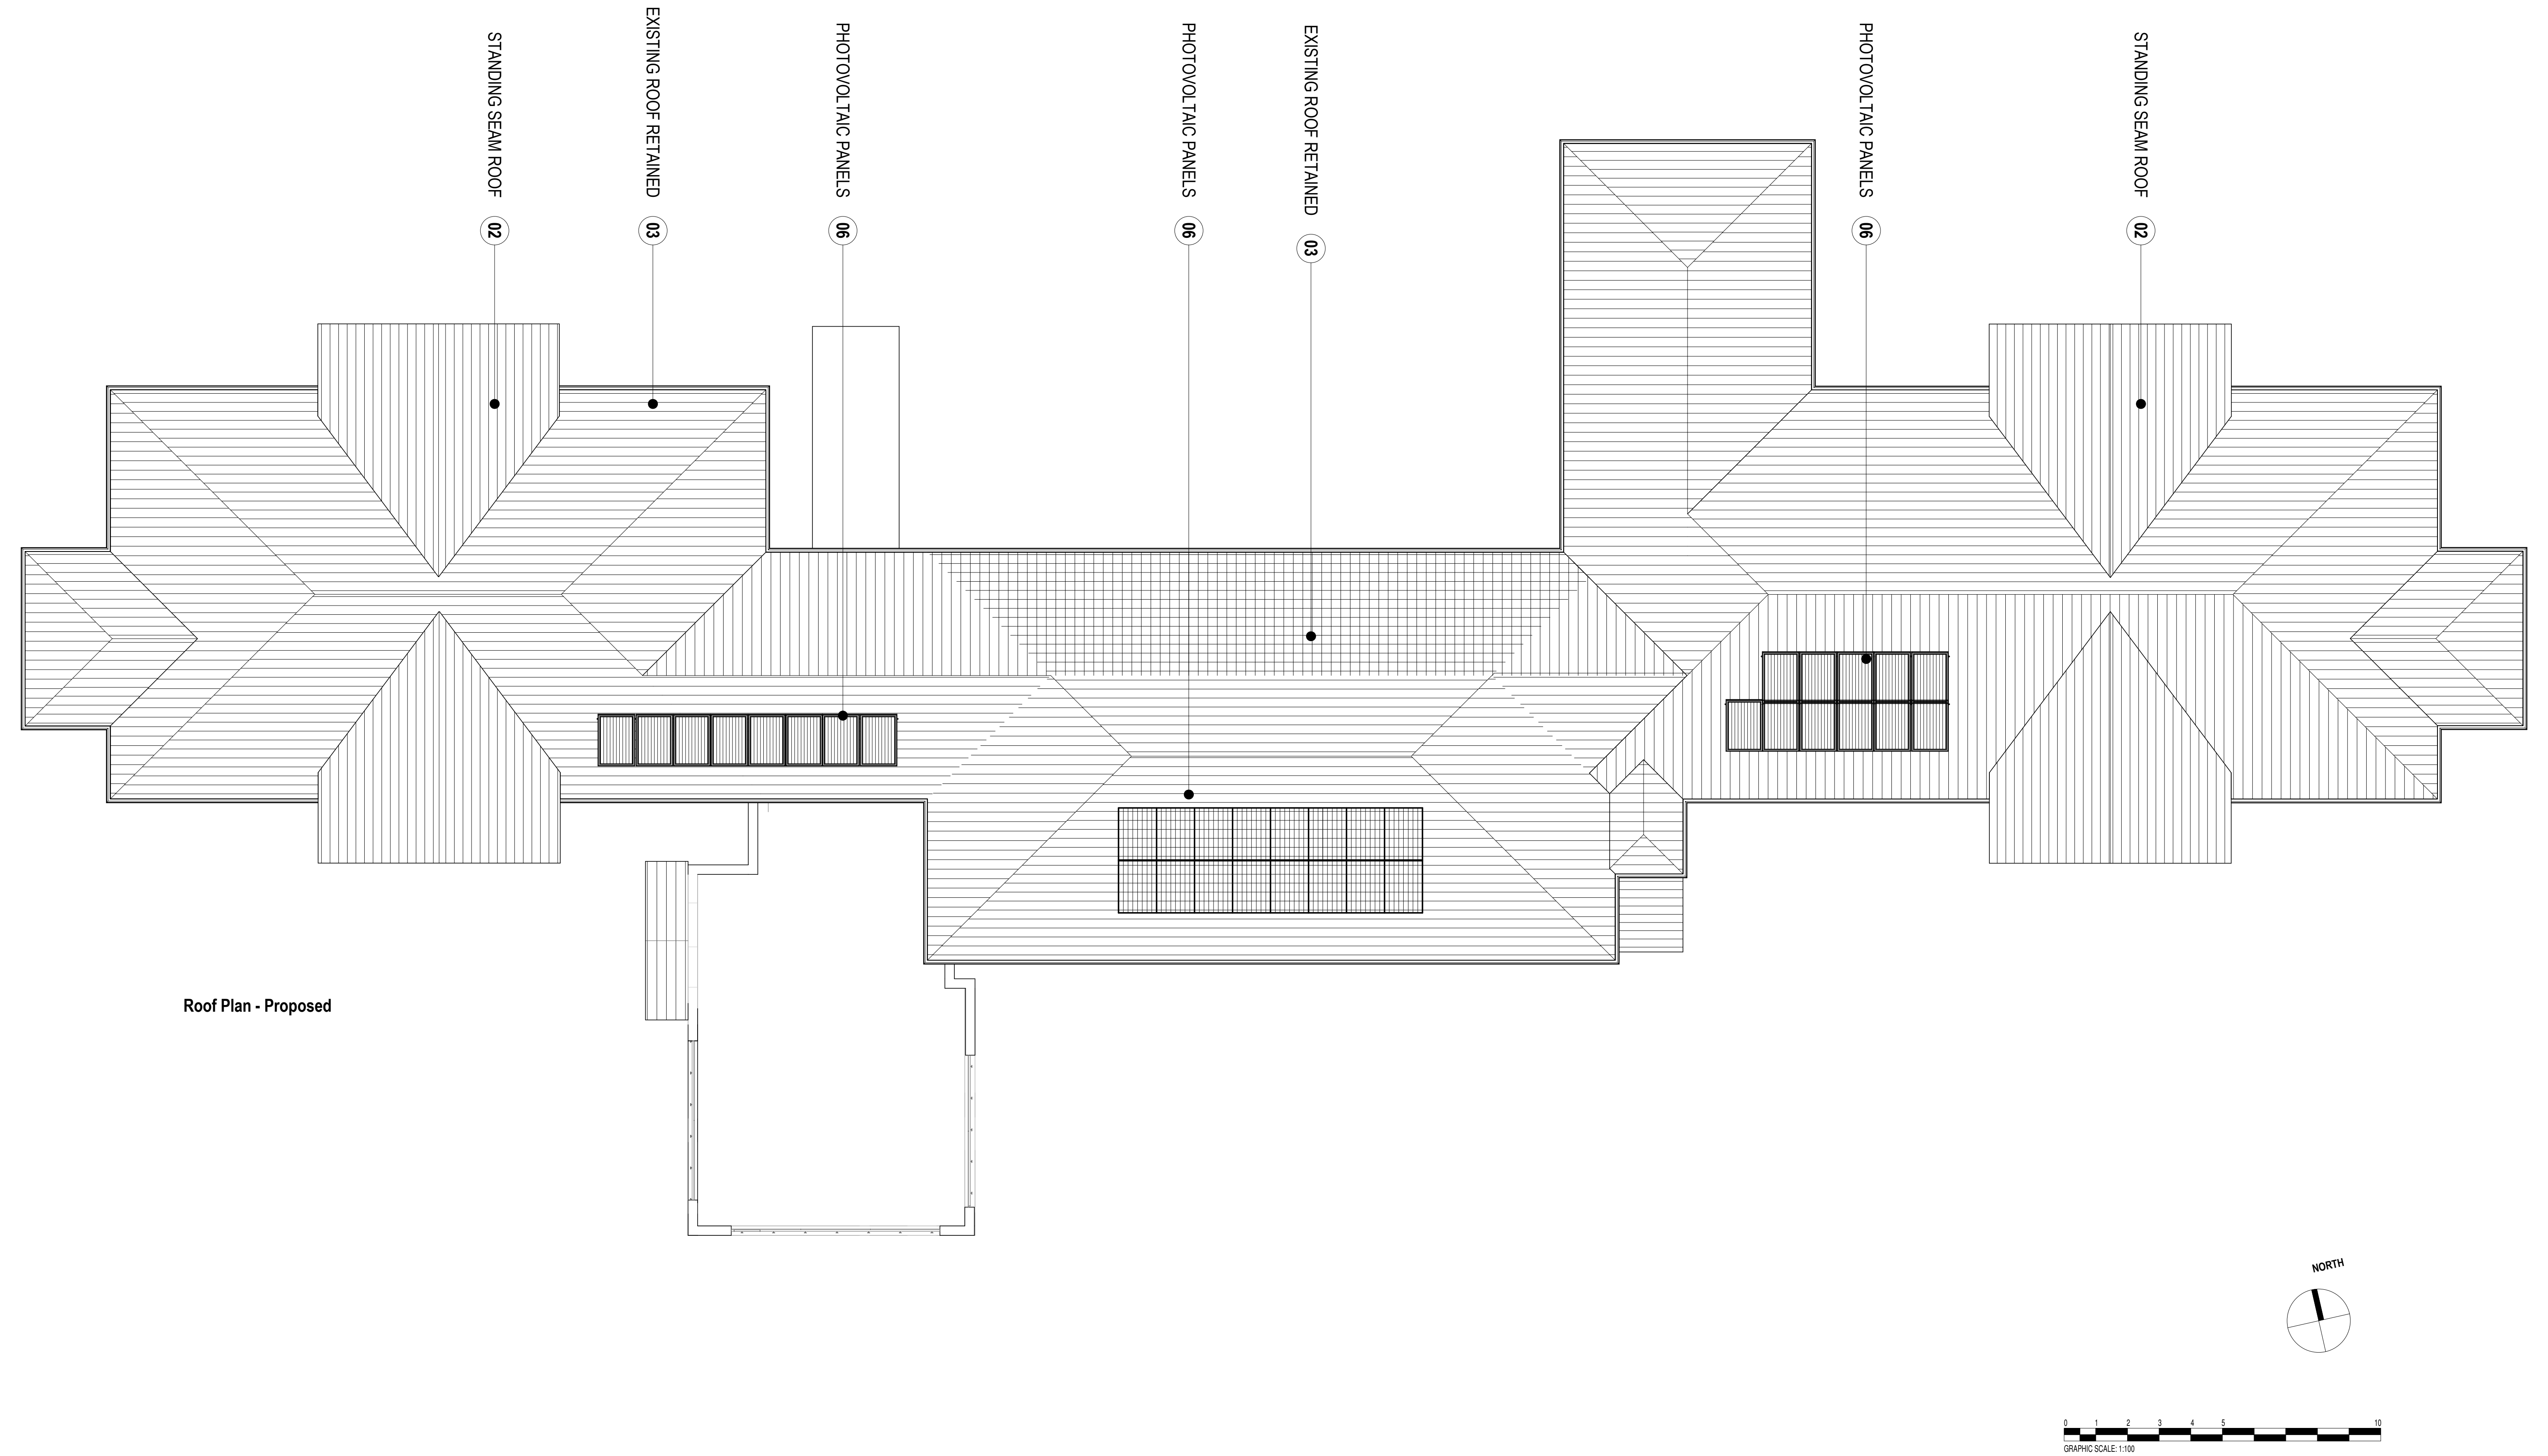

P2	13.08.20	PLANNING ISSUE	JH		
P1	24.03.20	FIRST ISSUE	RM	??	
REV	DATE	REVISION NOTE	BY	CHECK	