

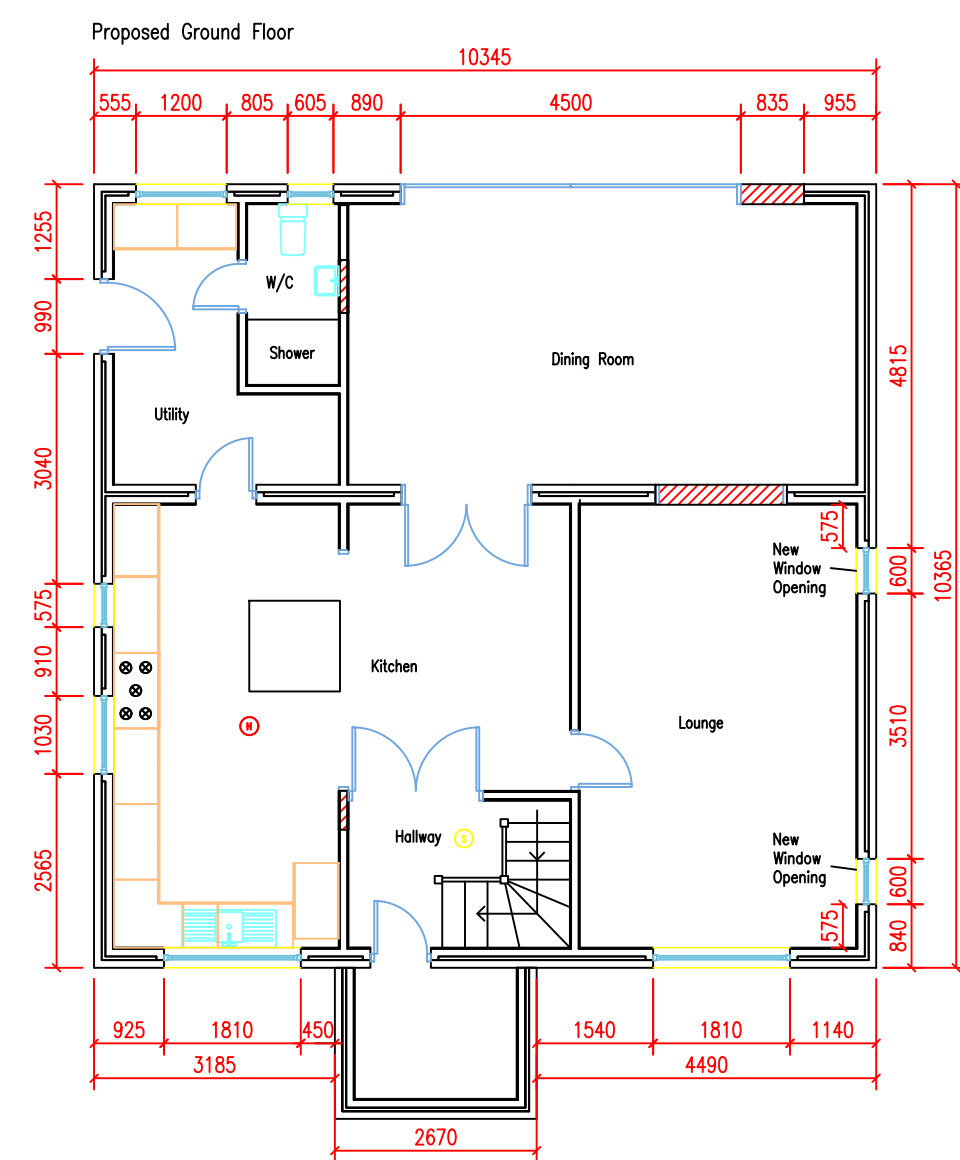
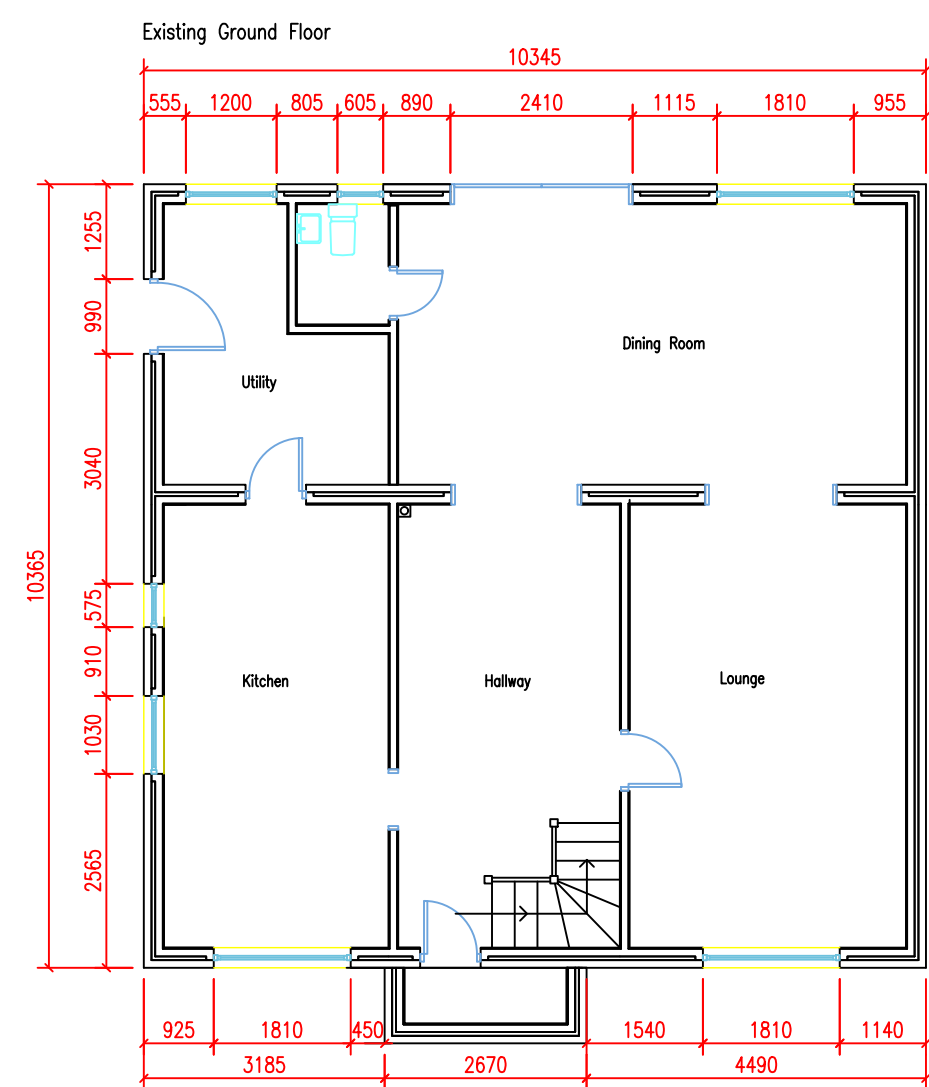
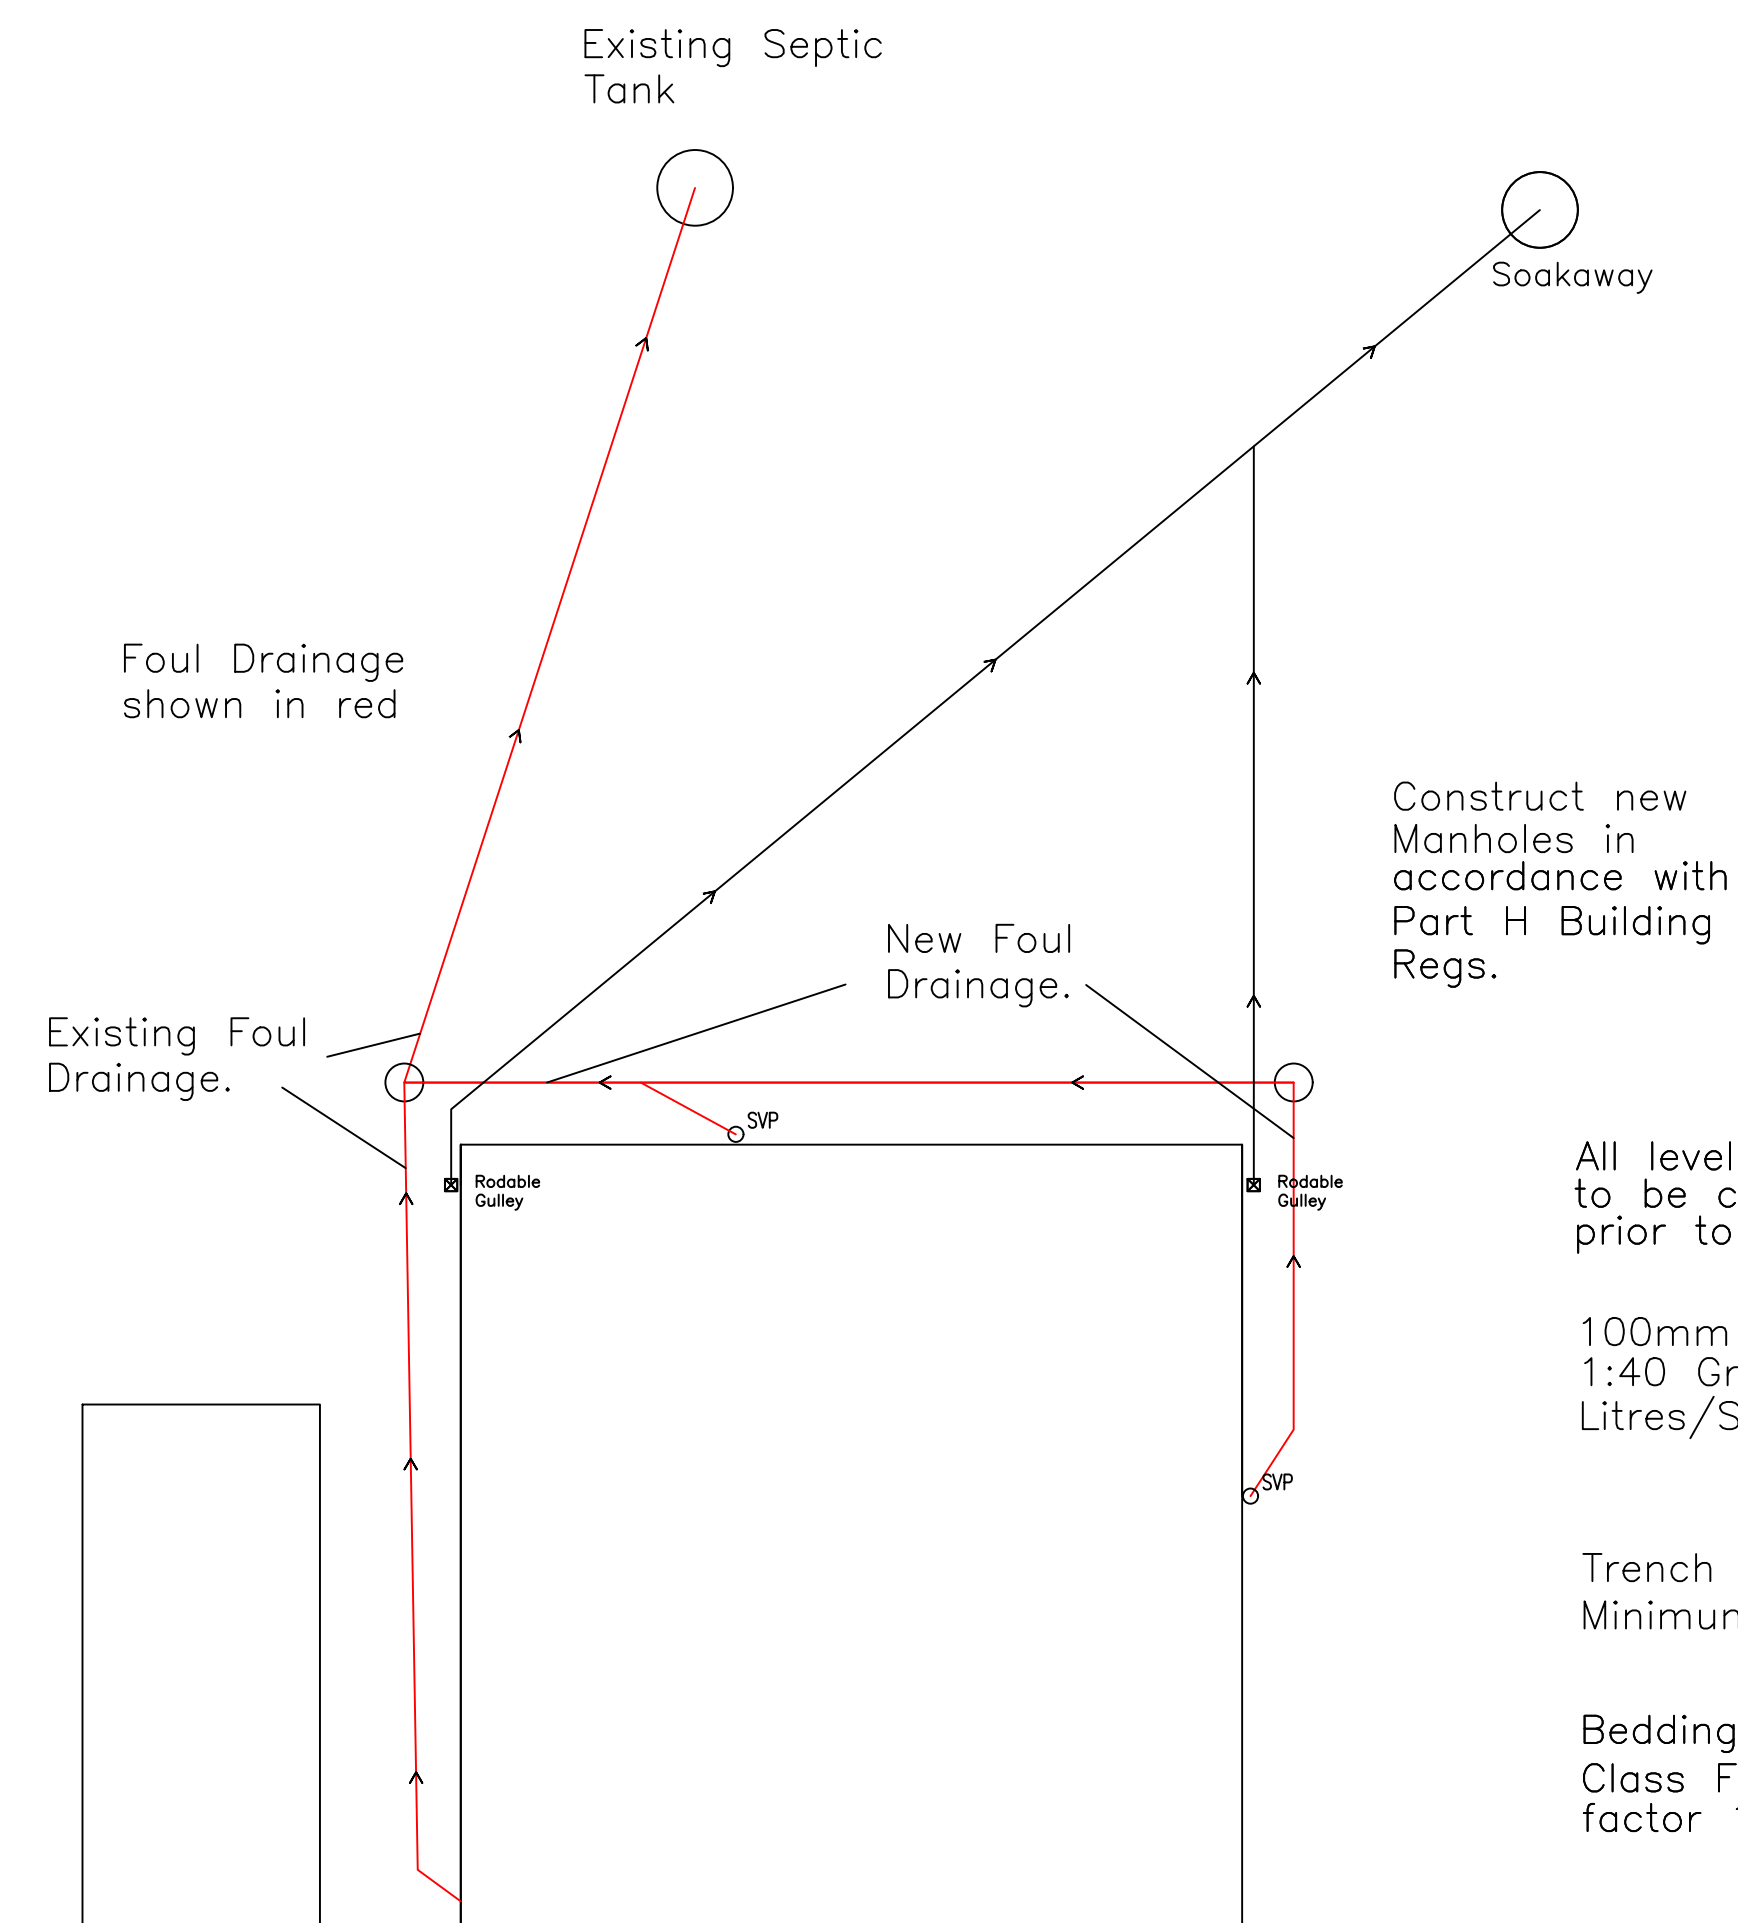


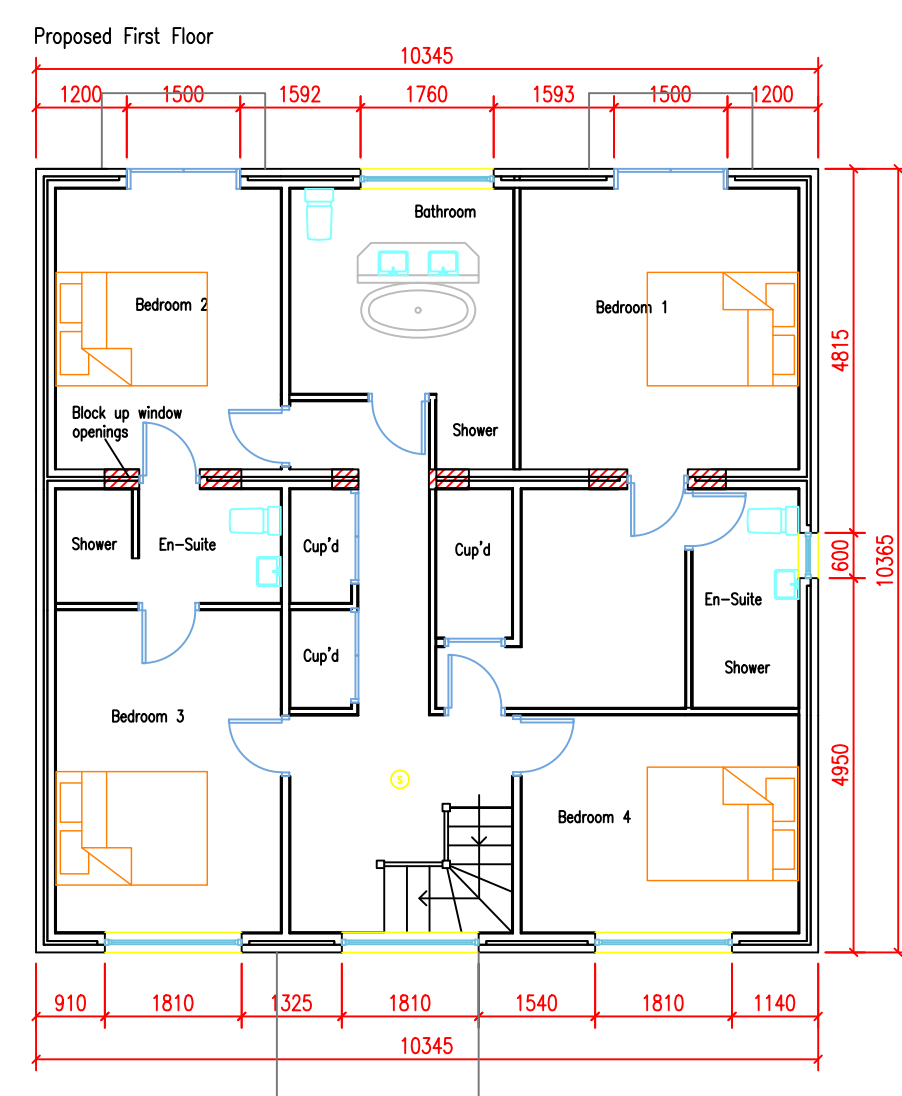

W.C. to have mechanical ventilation switched on automatically with lighting and timed delay, so as to extract 15 litres / Sec.

Mechanical ventilation to the proposed kitchen is to be in accordance with Part F1 Building Regs. 30 ltrs / Sec extractor Hood under humidistat control.

Smoke Detector ☉
Heat Detector 🔴

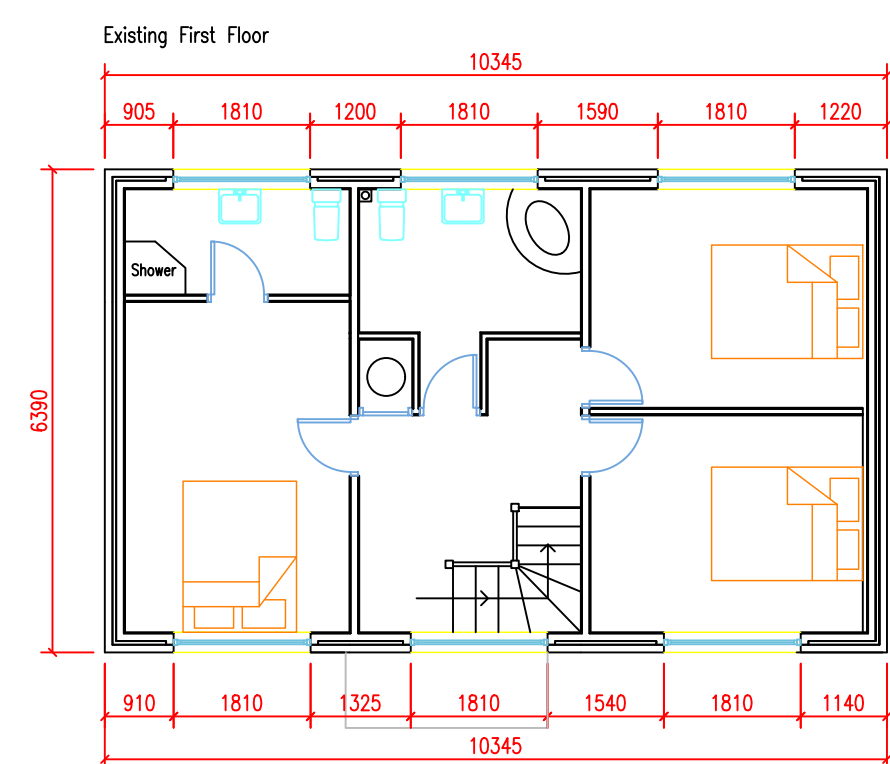

Address: Harebell Cottage		
Detail: Existing & Proposed Plans / Amendments to Drainage		
Scale: 1:100	Date: Nov 2020	