


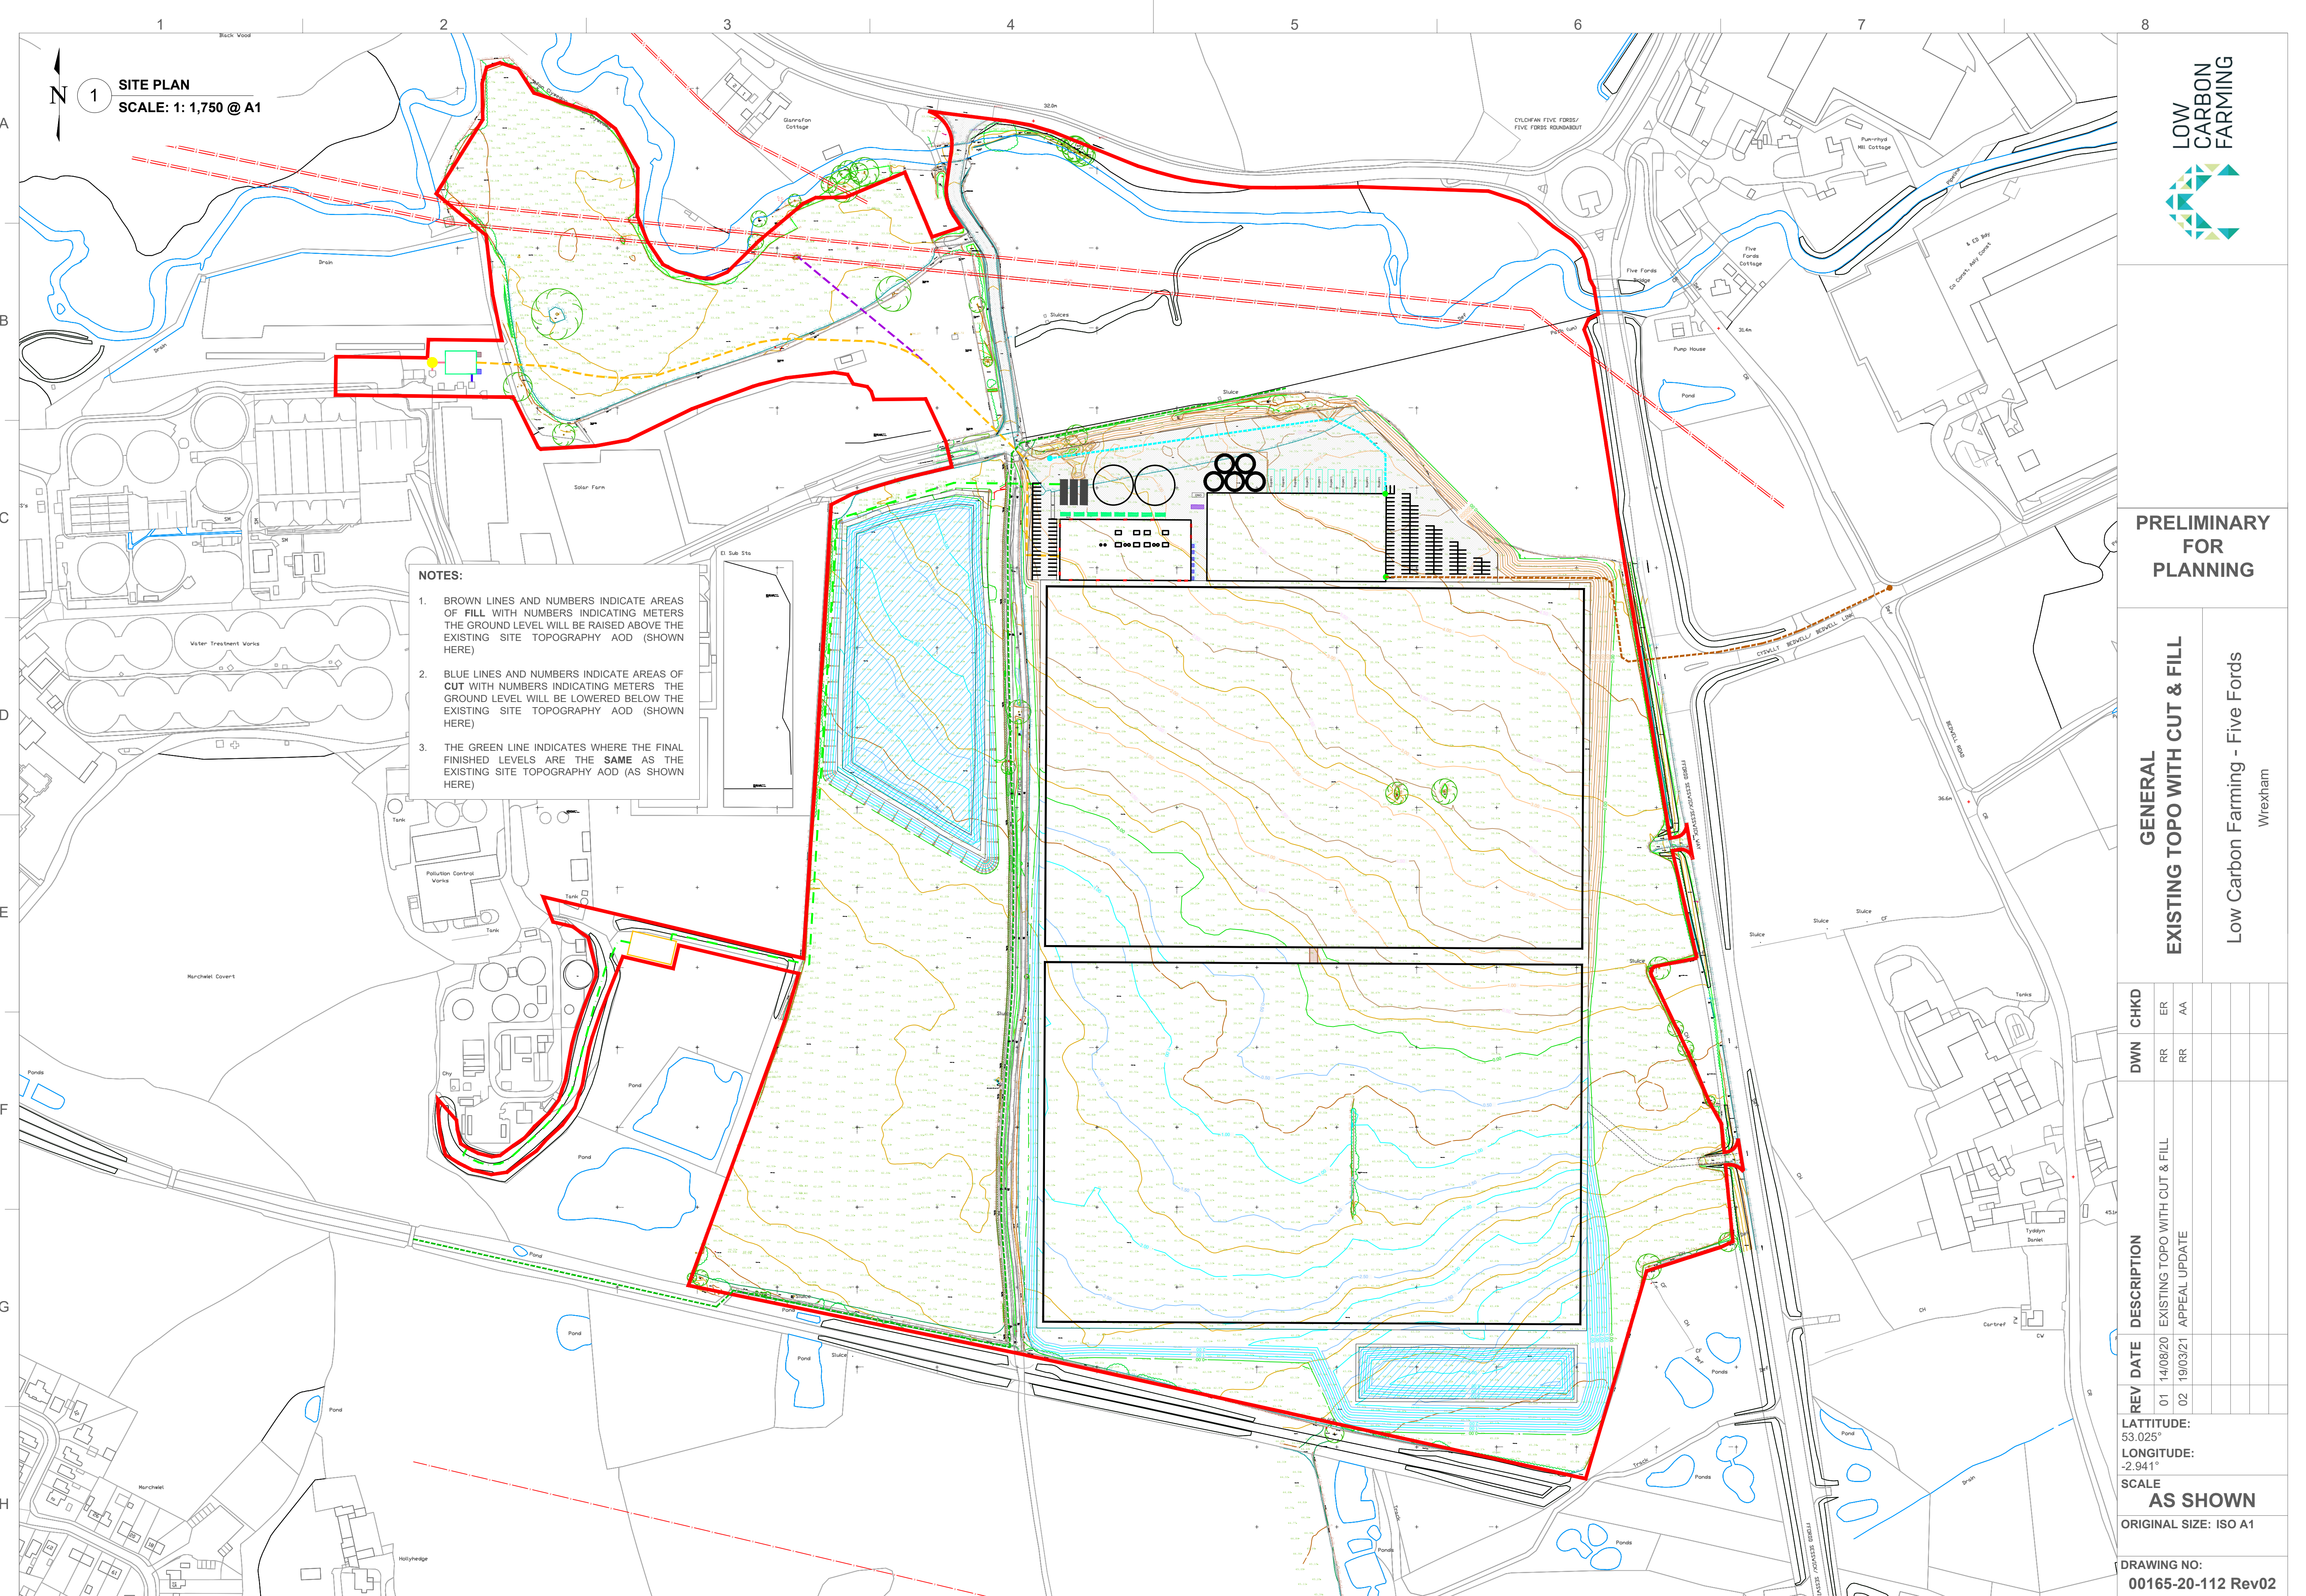

- NOTES:**
1. BROWN LINES AND NUMBERS INDICATE AREAS OF FILL WITH NUMBERS INDICATING METERS THE GROUND LEVEL WILL BE RAISED ABOVE THE EXISTING SITE TOPOGRAPHY AOD (SHOWN HERE)
 2. BLUE LINES AND NUMBERS INDICATE AREAS OF CUT WITH NUMBERS INDICATING METERS THE GROUND LEVEL WILL BE LOWERED BELOW THE EXISTING SITE TOPOGRAPHY AOD (SHOWN HERE)
 3. THE GREEN LINE INDICATES WHERE THE FINAL FINISHED LEVELS ARE THE SAME AS THE EXISTING SITE TOPOGRAPHY AOD (AS SHOWN HERE)



**PRELIMINARY
FOR
PLANNING**

GENERAL

EXISTING TOPO WITH CUT & FILL

Low Carbon Farming - Five Fords

Wrexham

REV	DATE	DESCRIPTION	DWN	CHKD
01	14/08/20	EXISTING TOPO WITH CUT & FILL	RR	ER
02	19/03/21	APPEAL UPDATE	RR	AA

LATITUDE:
53.025°

LONGITUDE:
-2.941°

SCALE
AS SHOWN

ORIGINAL SIZE: ISO A1

DRAWING NO:
00165-20-112 Rev02